


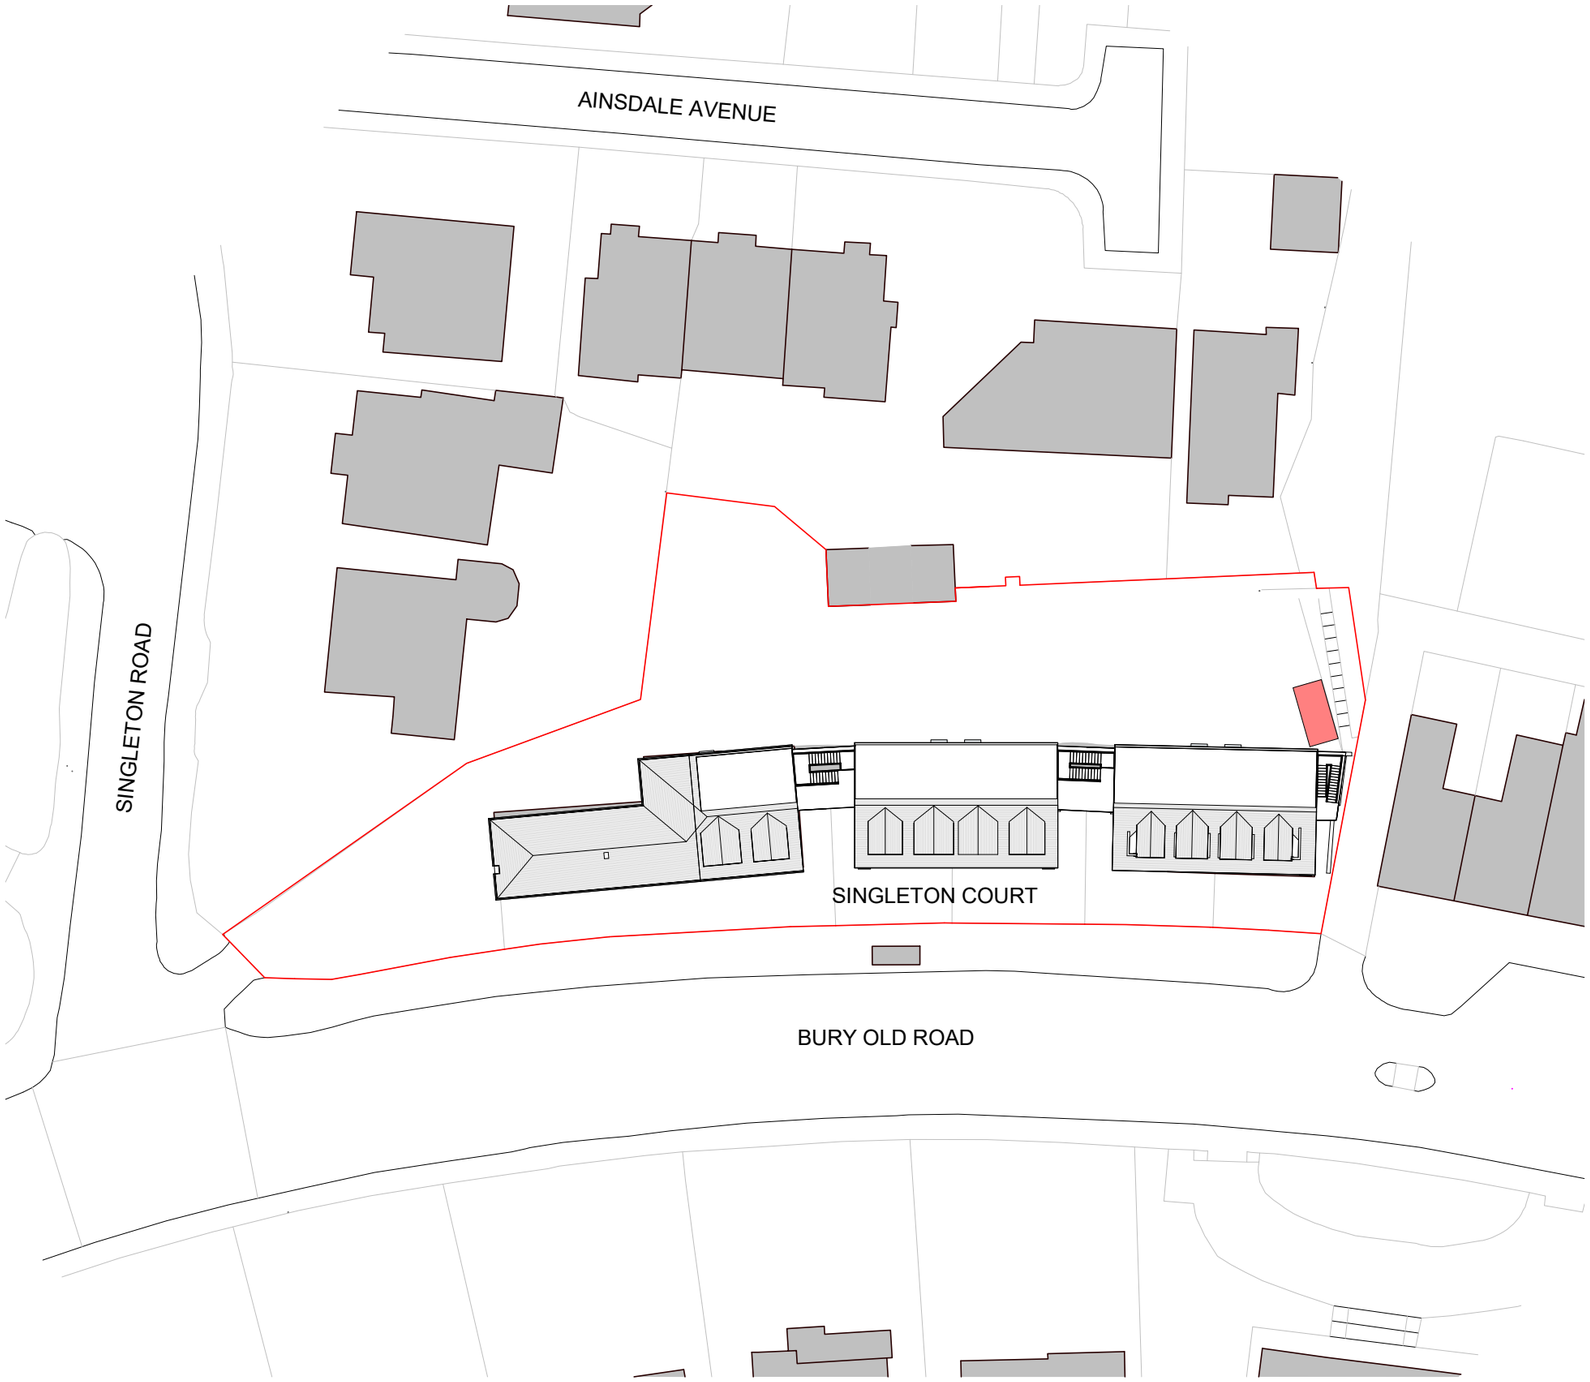

5 0 5 10 15 20 25

SCALE 500 m
1:

1 Site - Block Plan

1 : 500

Legend - Boundaries

Site Boundary

Site Boundary determined using OS DATA

PROJECT	Singleton Court, Bury Old Road	PROJECT NUMBER	DRAWING NUMBER	REV	
TITLE	Site - Block Plan	GGS20007.1	001A		
CLIENT	Care of EPML	DRAWN BY	DATE	SCALE (@ A1)	
		SG	07/05/2020	As indicated	

No. Description Date

STATUS PLANNING

GOLD SKETCH
STUDIOS
www.goldsketch.co.uk info@goldsketch.co.uk 0161 792 9595

NOTES
© COPYRIGHT : ALL RIGHTS RESERVED.
THIS DRAWING MUST NOT BE REPRODUCED WITHOUT PRIOR WRITTEN CONSENT.
DRAWING TO BE USED FOR THE STATUS INDICATED ONLY.
ALL DIMENSIONS AND SETTING OUT SHALL BE CHECKED AND CONFIRMED ON SITE. ANY DISCREPANCIES TO BE REPORTED TO THE DESIGNER PRIOR TO THE COMMENCEMENT OF ANY WORK. ALL WORK AND MATERIALS TO BE IN ACCORDANCE WITH CURRENT STATUTORY LEGISLATION, RELEVANT CODES OF PRACTICE AND BRITISH STANDARDS. ALL DIMENSIONS ON THIS DRAWING ARE IN MILLIMETRES (UNLESS OTHERWISE STATED).