



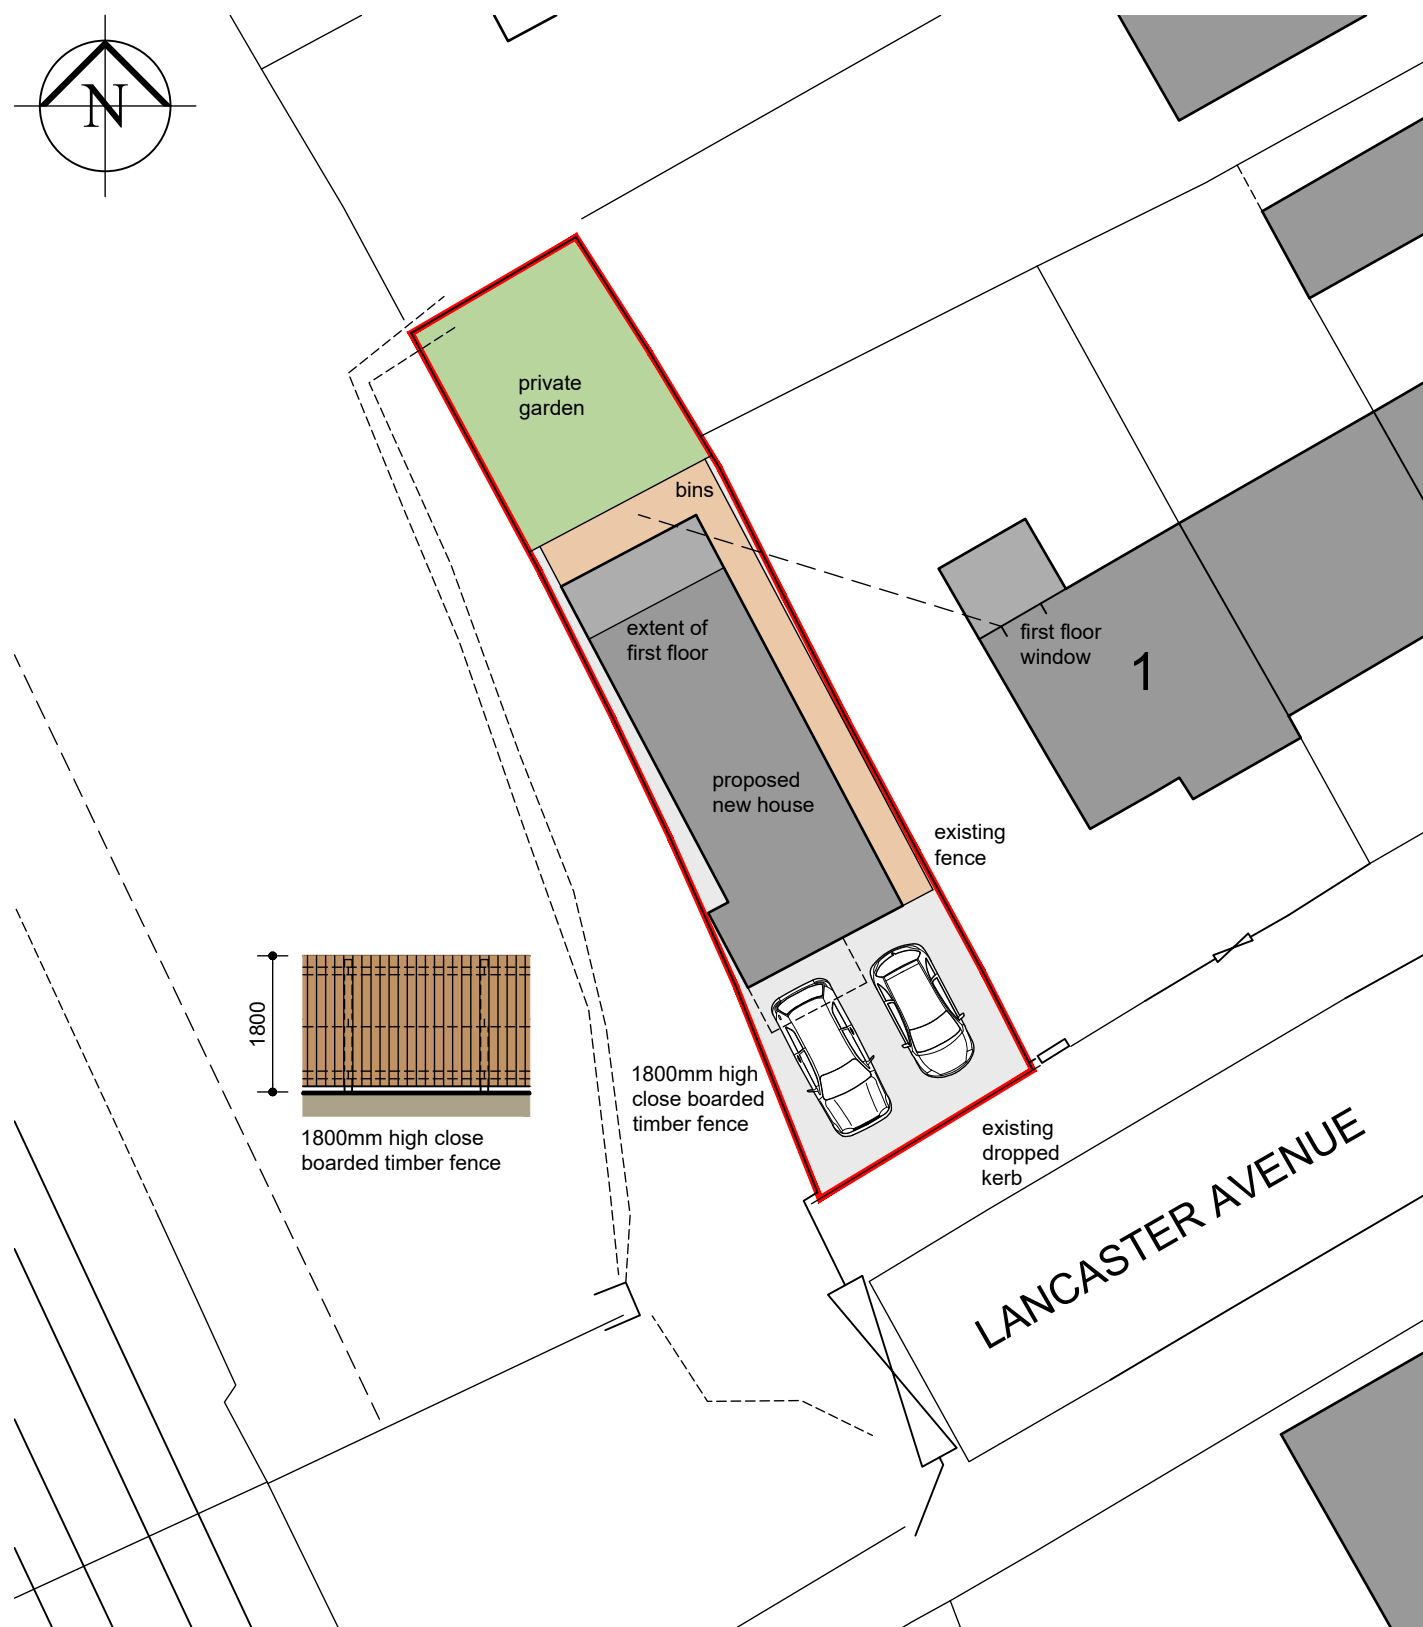

Lancaster Avenue, Whitefield

Proposed Site Layout

0 4m 8m 12m
1:200@A4 1392-PRE03

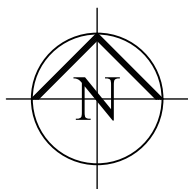

31 Chapel Brow Leyland Preston PR25 3NH
Tel 01772 467404 E Mail info@pwlarchitecture.com