



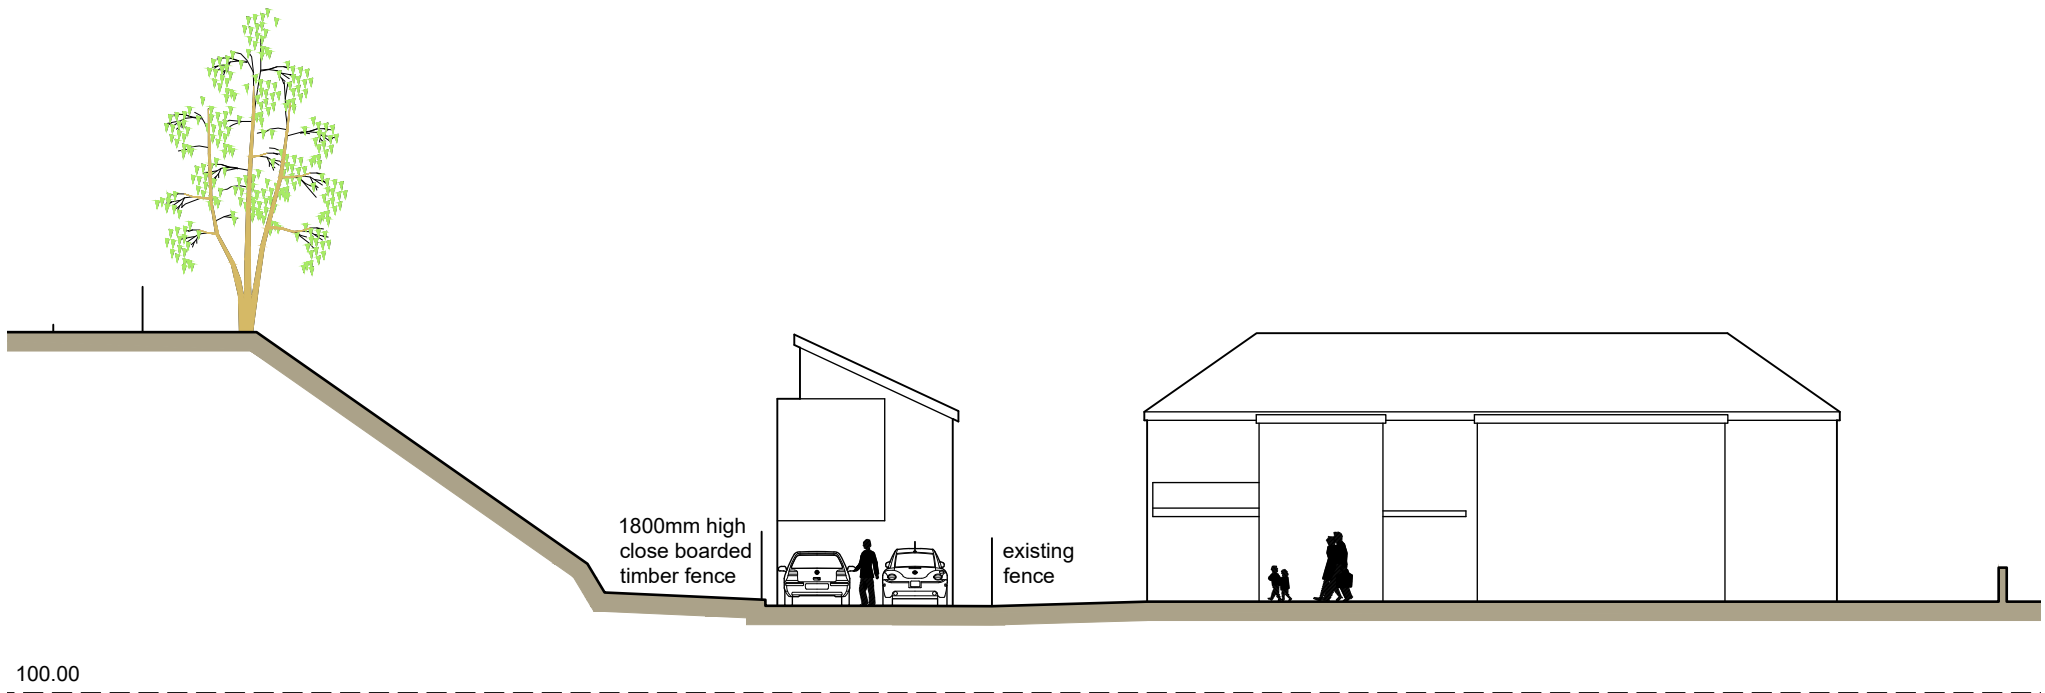

0 4m 6m 8m
1:200@A4 1392-PL05

Lancaster Avenue, Whitefield

Indicative Street Scene

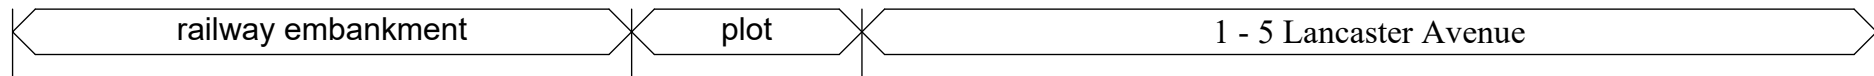

31 Chapel Brow Leyland Preston PR25 3NH
Tel 01772 467404 E Mail info@pwlarchitecture.com