



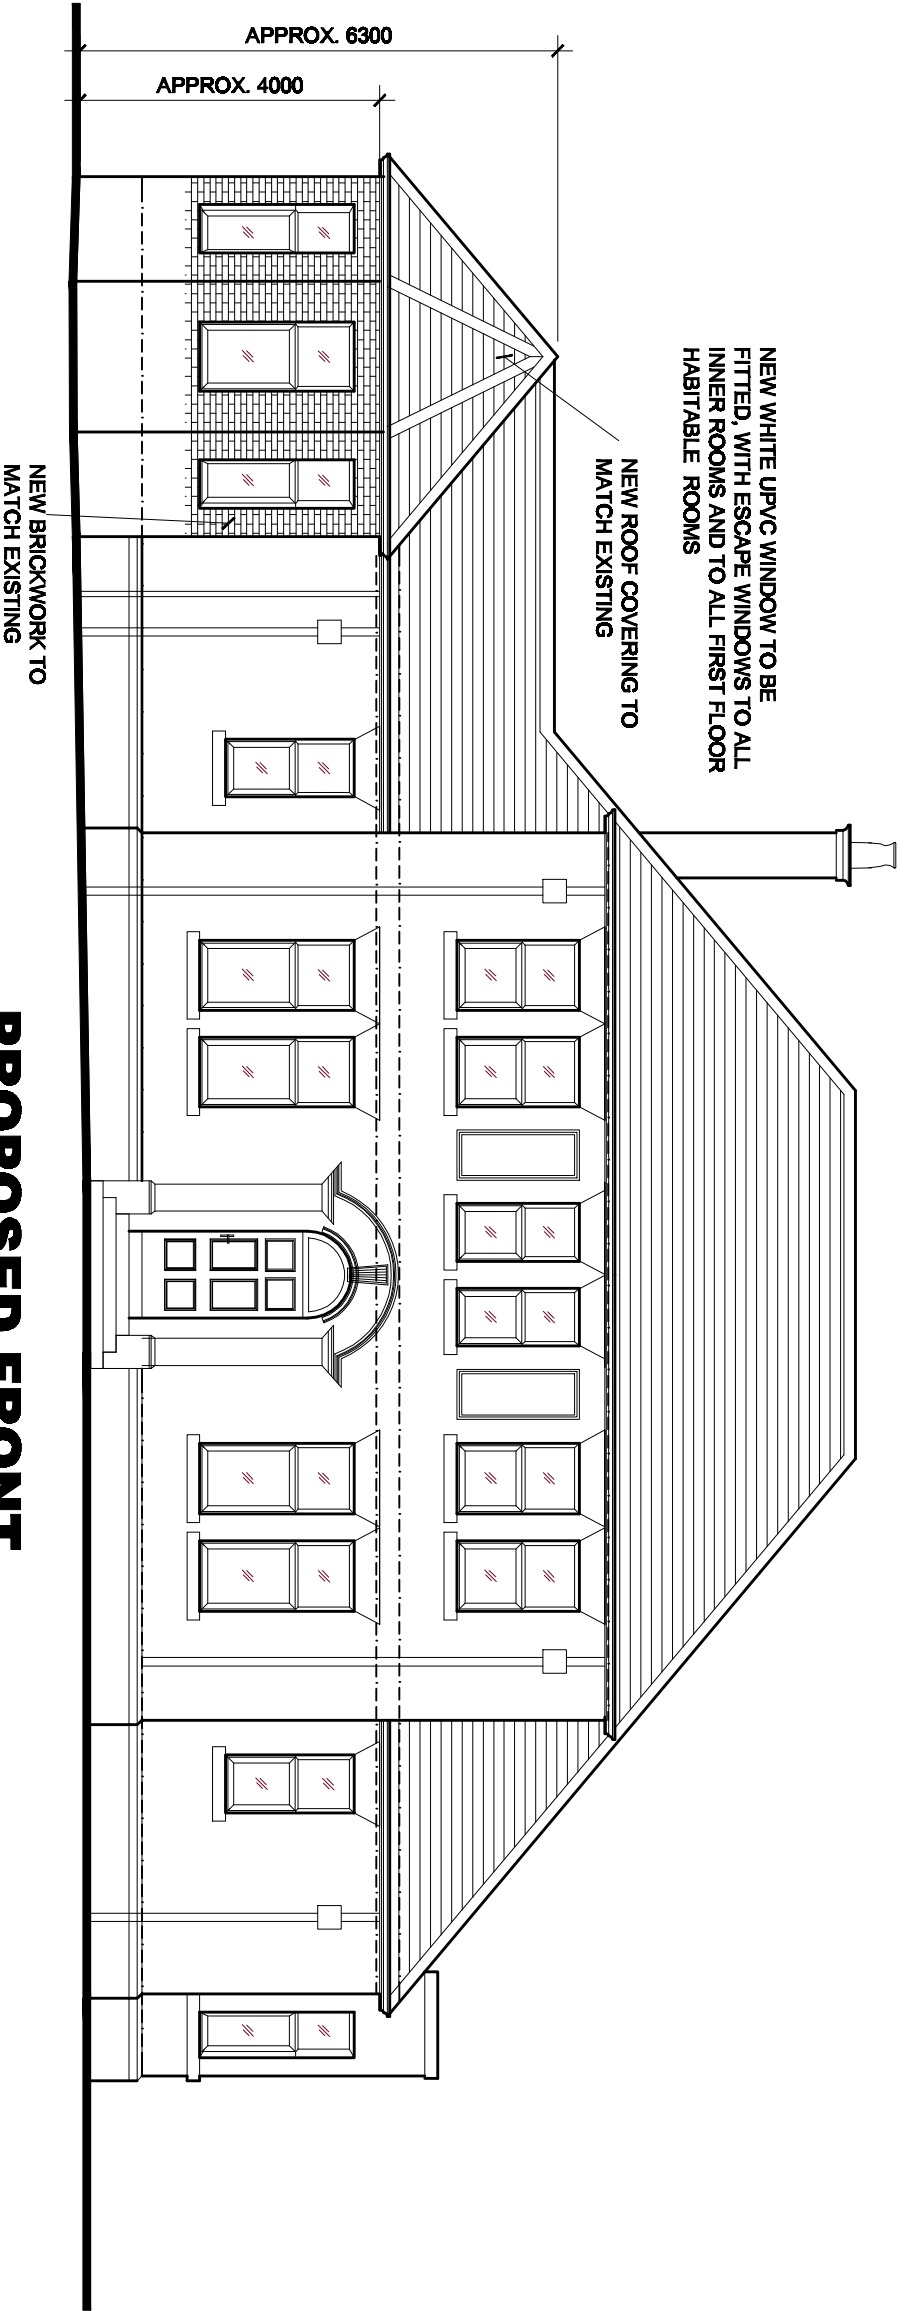

PROPOSED FRONT

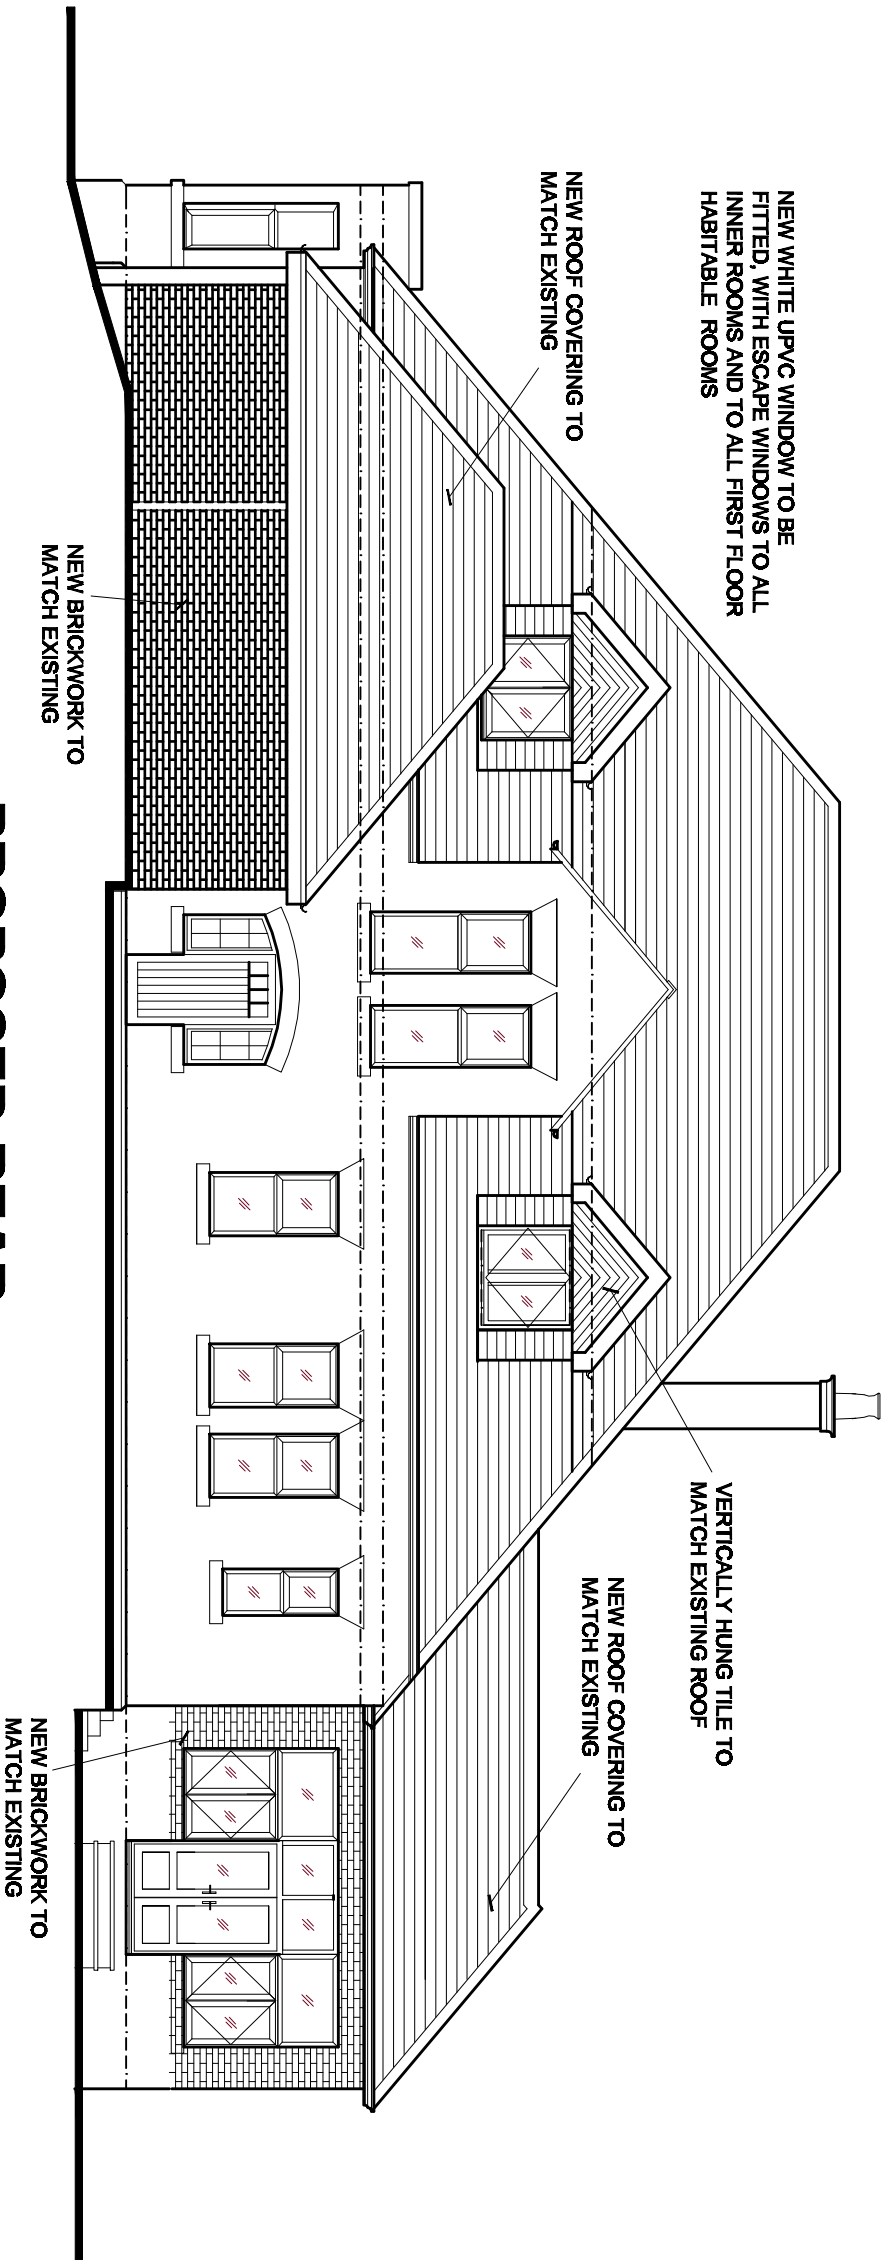

PROPOSED REAR

METRES
0 1 2

SCALE 1:100

A	ROOF TO DORMERS CHANGED	NOV/20	
REV	DESCRIPTION	DATE	
HINDLEY BUILDING CONSULTANTS			
DESIGNS 55 SOMERTON ROAD			
LIMITED BOLTON BL2 6LN			
TEL 01204 393142			
CHANGE OF USE TO HOUSE			
KNOWSLEY HOUSE			
KNOWSLEY ROAD			
AINSWORTH BOLTON			
BL2 5PT			
PROP. ELEVATIONS 1 OF 3			
DRAWN 10 Jul'2020			
SCALE 1:100	SHEET 08		A3