
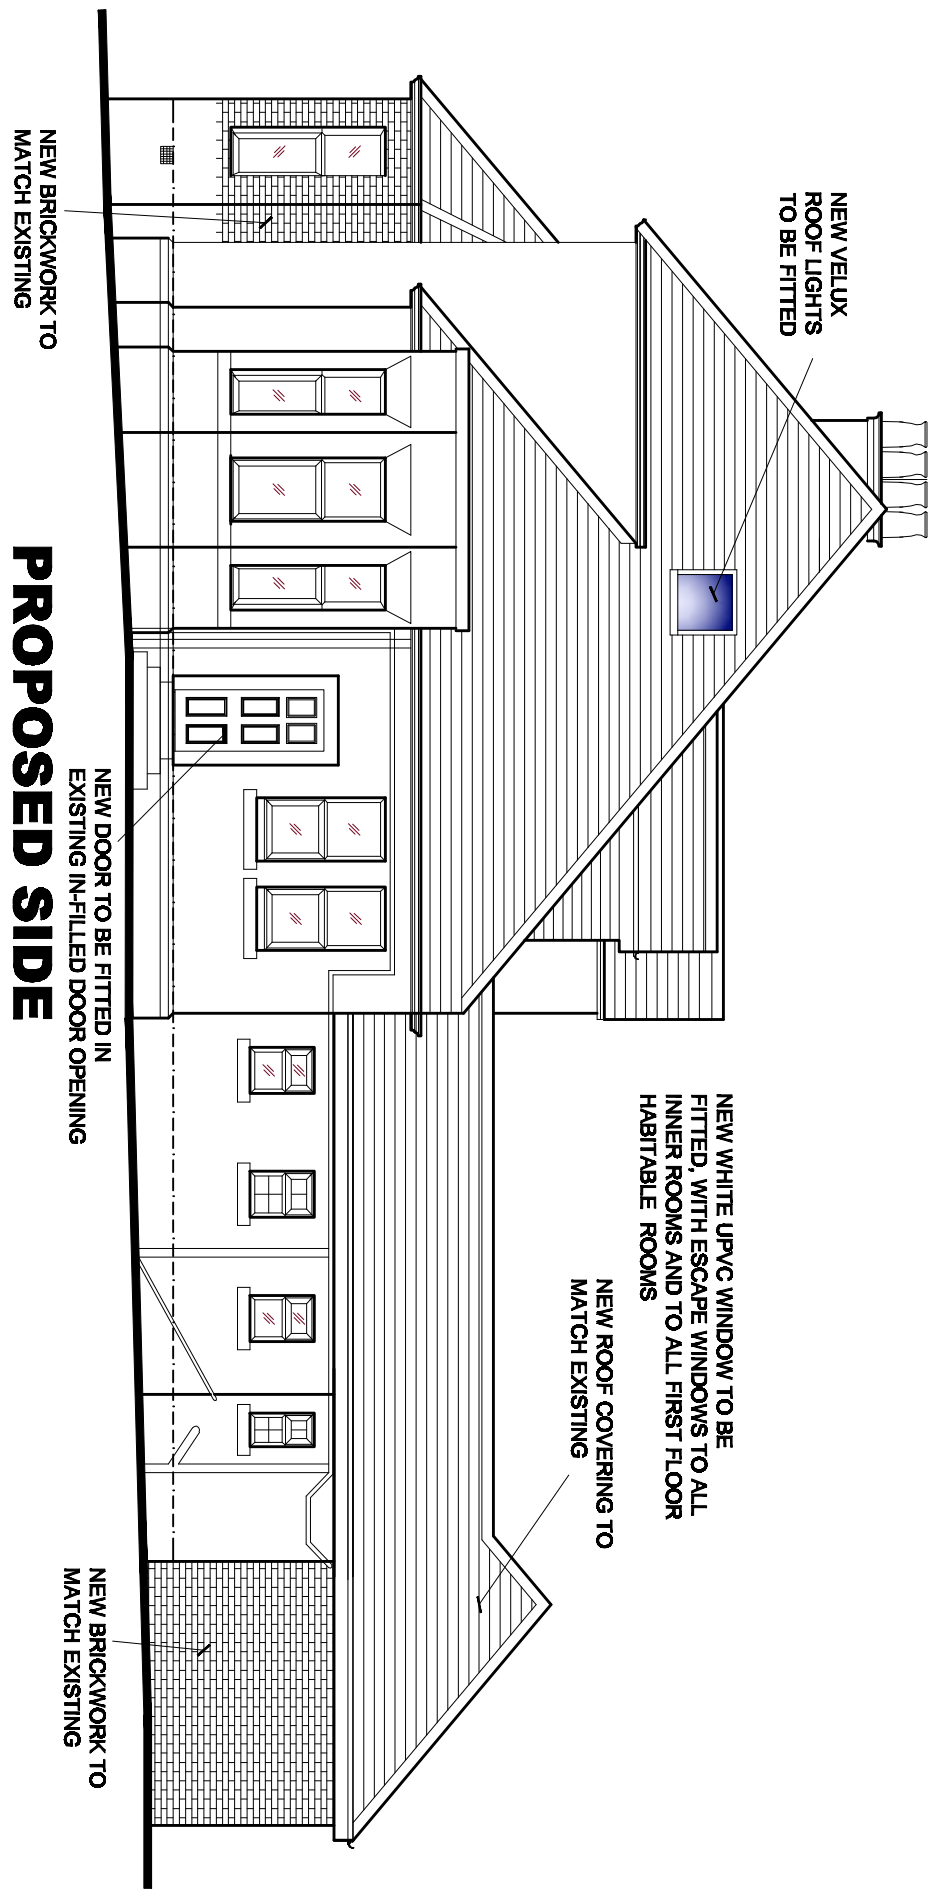


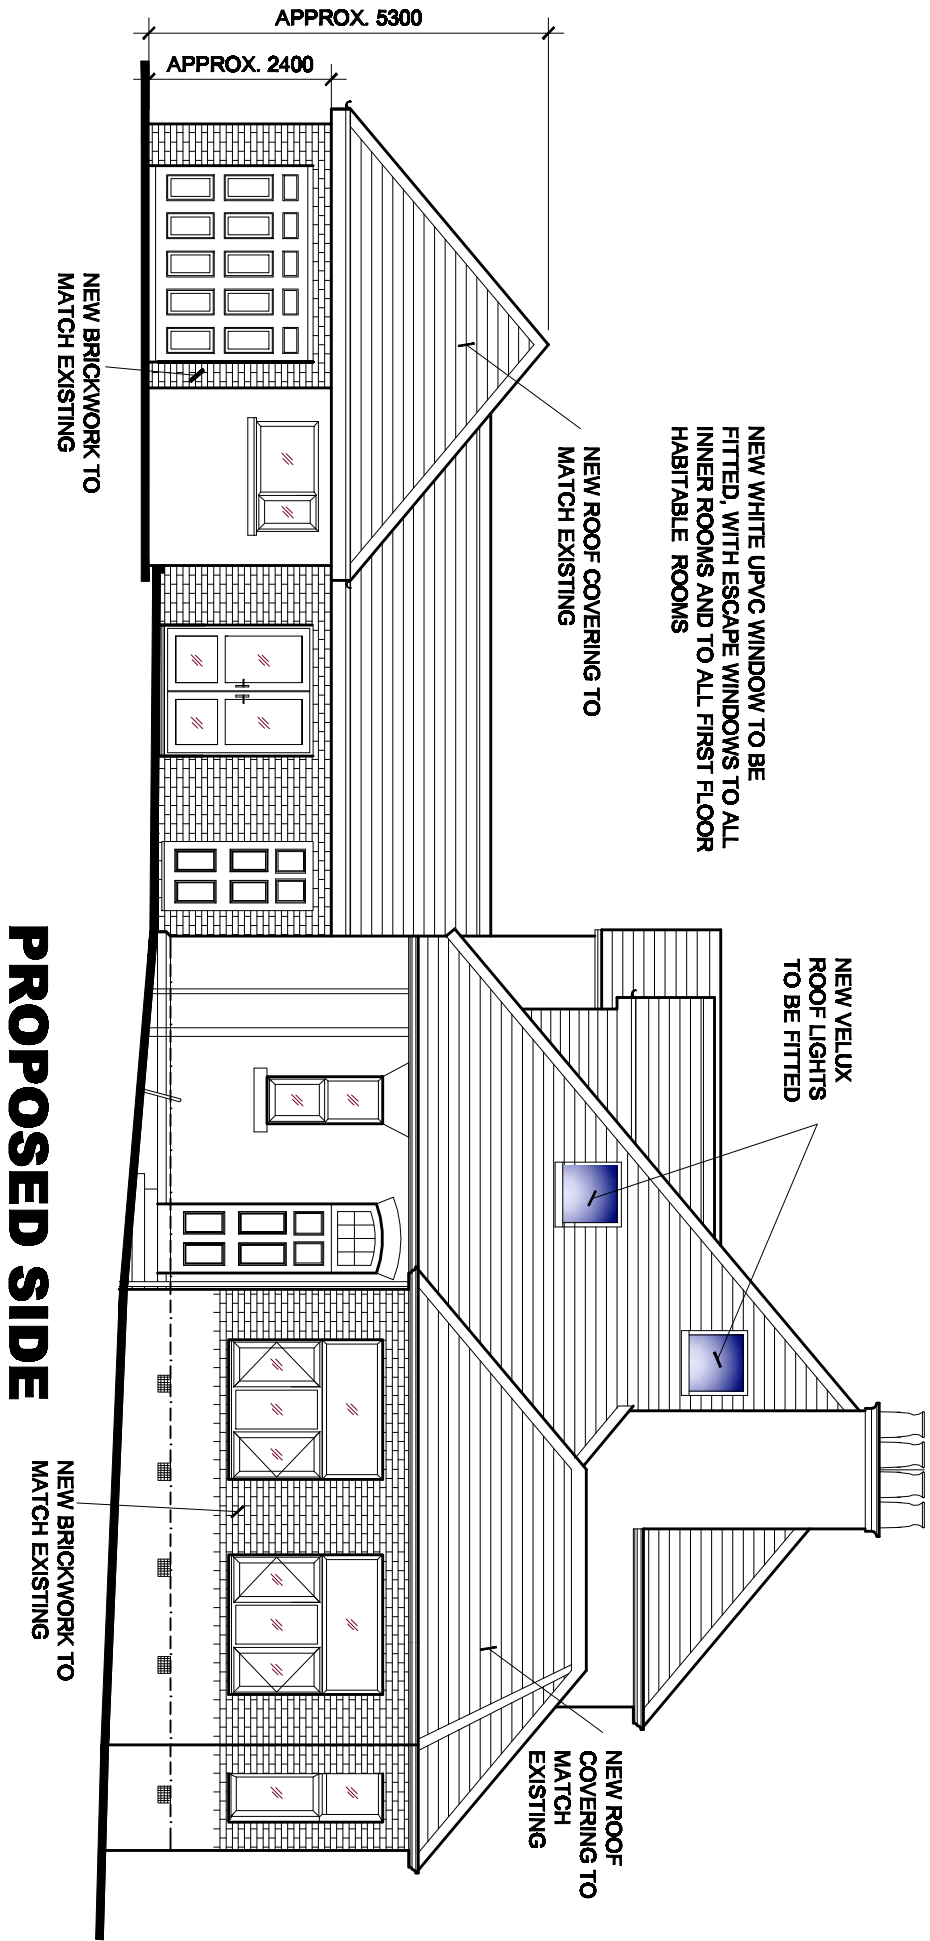

SCALE 1:100

A	ROOF TO DORMERS CHANGED	NOV20	
REV	DESCRIPTION	DATE	
HINDLEY BUILDING CONSULTANTS			
DESIGNS 55 SOMERTON ROAD			
LIMITED BOLTON BL2 6LN			
TEL 01204 393142			

CHANGE OF USE TO HOUSE
KNOWSLEY HOUSE
KNOWSLEY ROAD
AINSWORTH BOLTON
BL2 5PT

PROP. ELEVATIONS 2 OF 3

DRAWN 10 Jul'2020

SCALE 1:100 SHEET 09 A3