


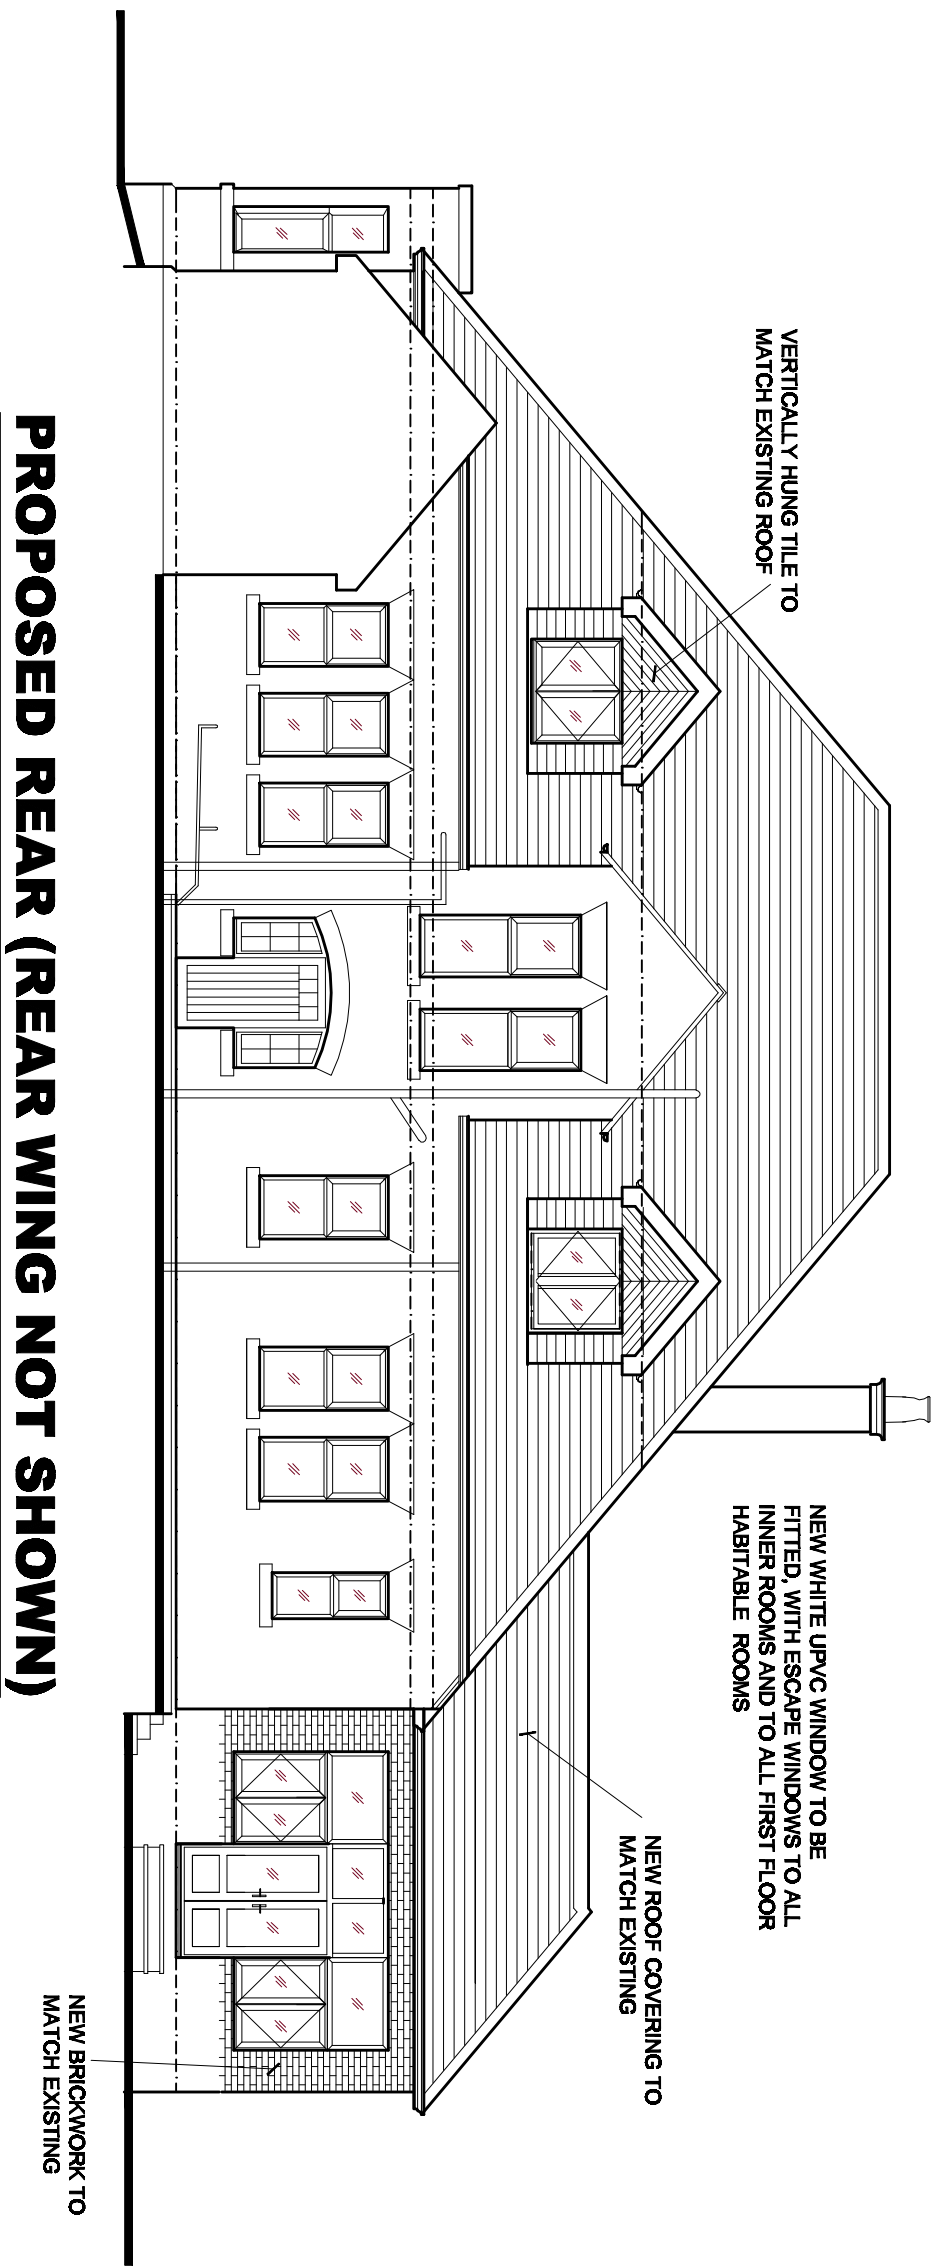

PROPOSED REAR (REAR WING NOT SHOWN)

METRES
0 1 2
SCALE 1:100

A	ROOF TO DORMERS CHANGED	NOV/20
REV	DESCRIPTION	DATE
HINDLEY BUILDING CONSULTANTS 55 SOMERTON ROAD BOLTON BL2 6LN TEL 01204 393142		
DESIGNS LIMITED CHANGE OF USE TO HOUSE KNOWSLEY HOUSE KNOWSLEY ROAD AINSWORTH BOLTON BL2 5PT		
PROP. ELEVATIONS 3 OF 3		
DRAWN IC Jul'2020		
SCALE 1:100	SHEET 10	A3