



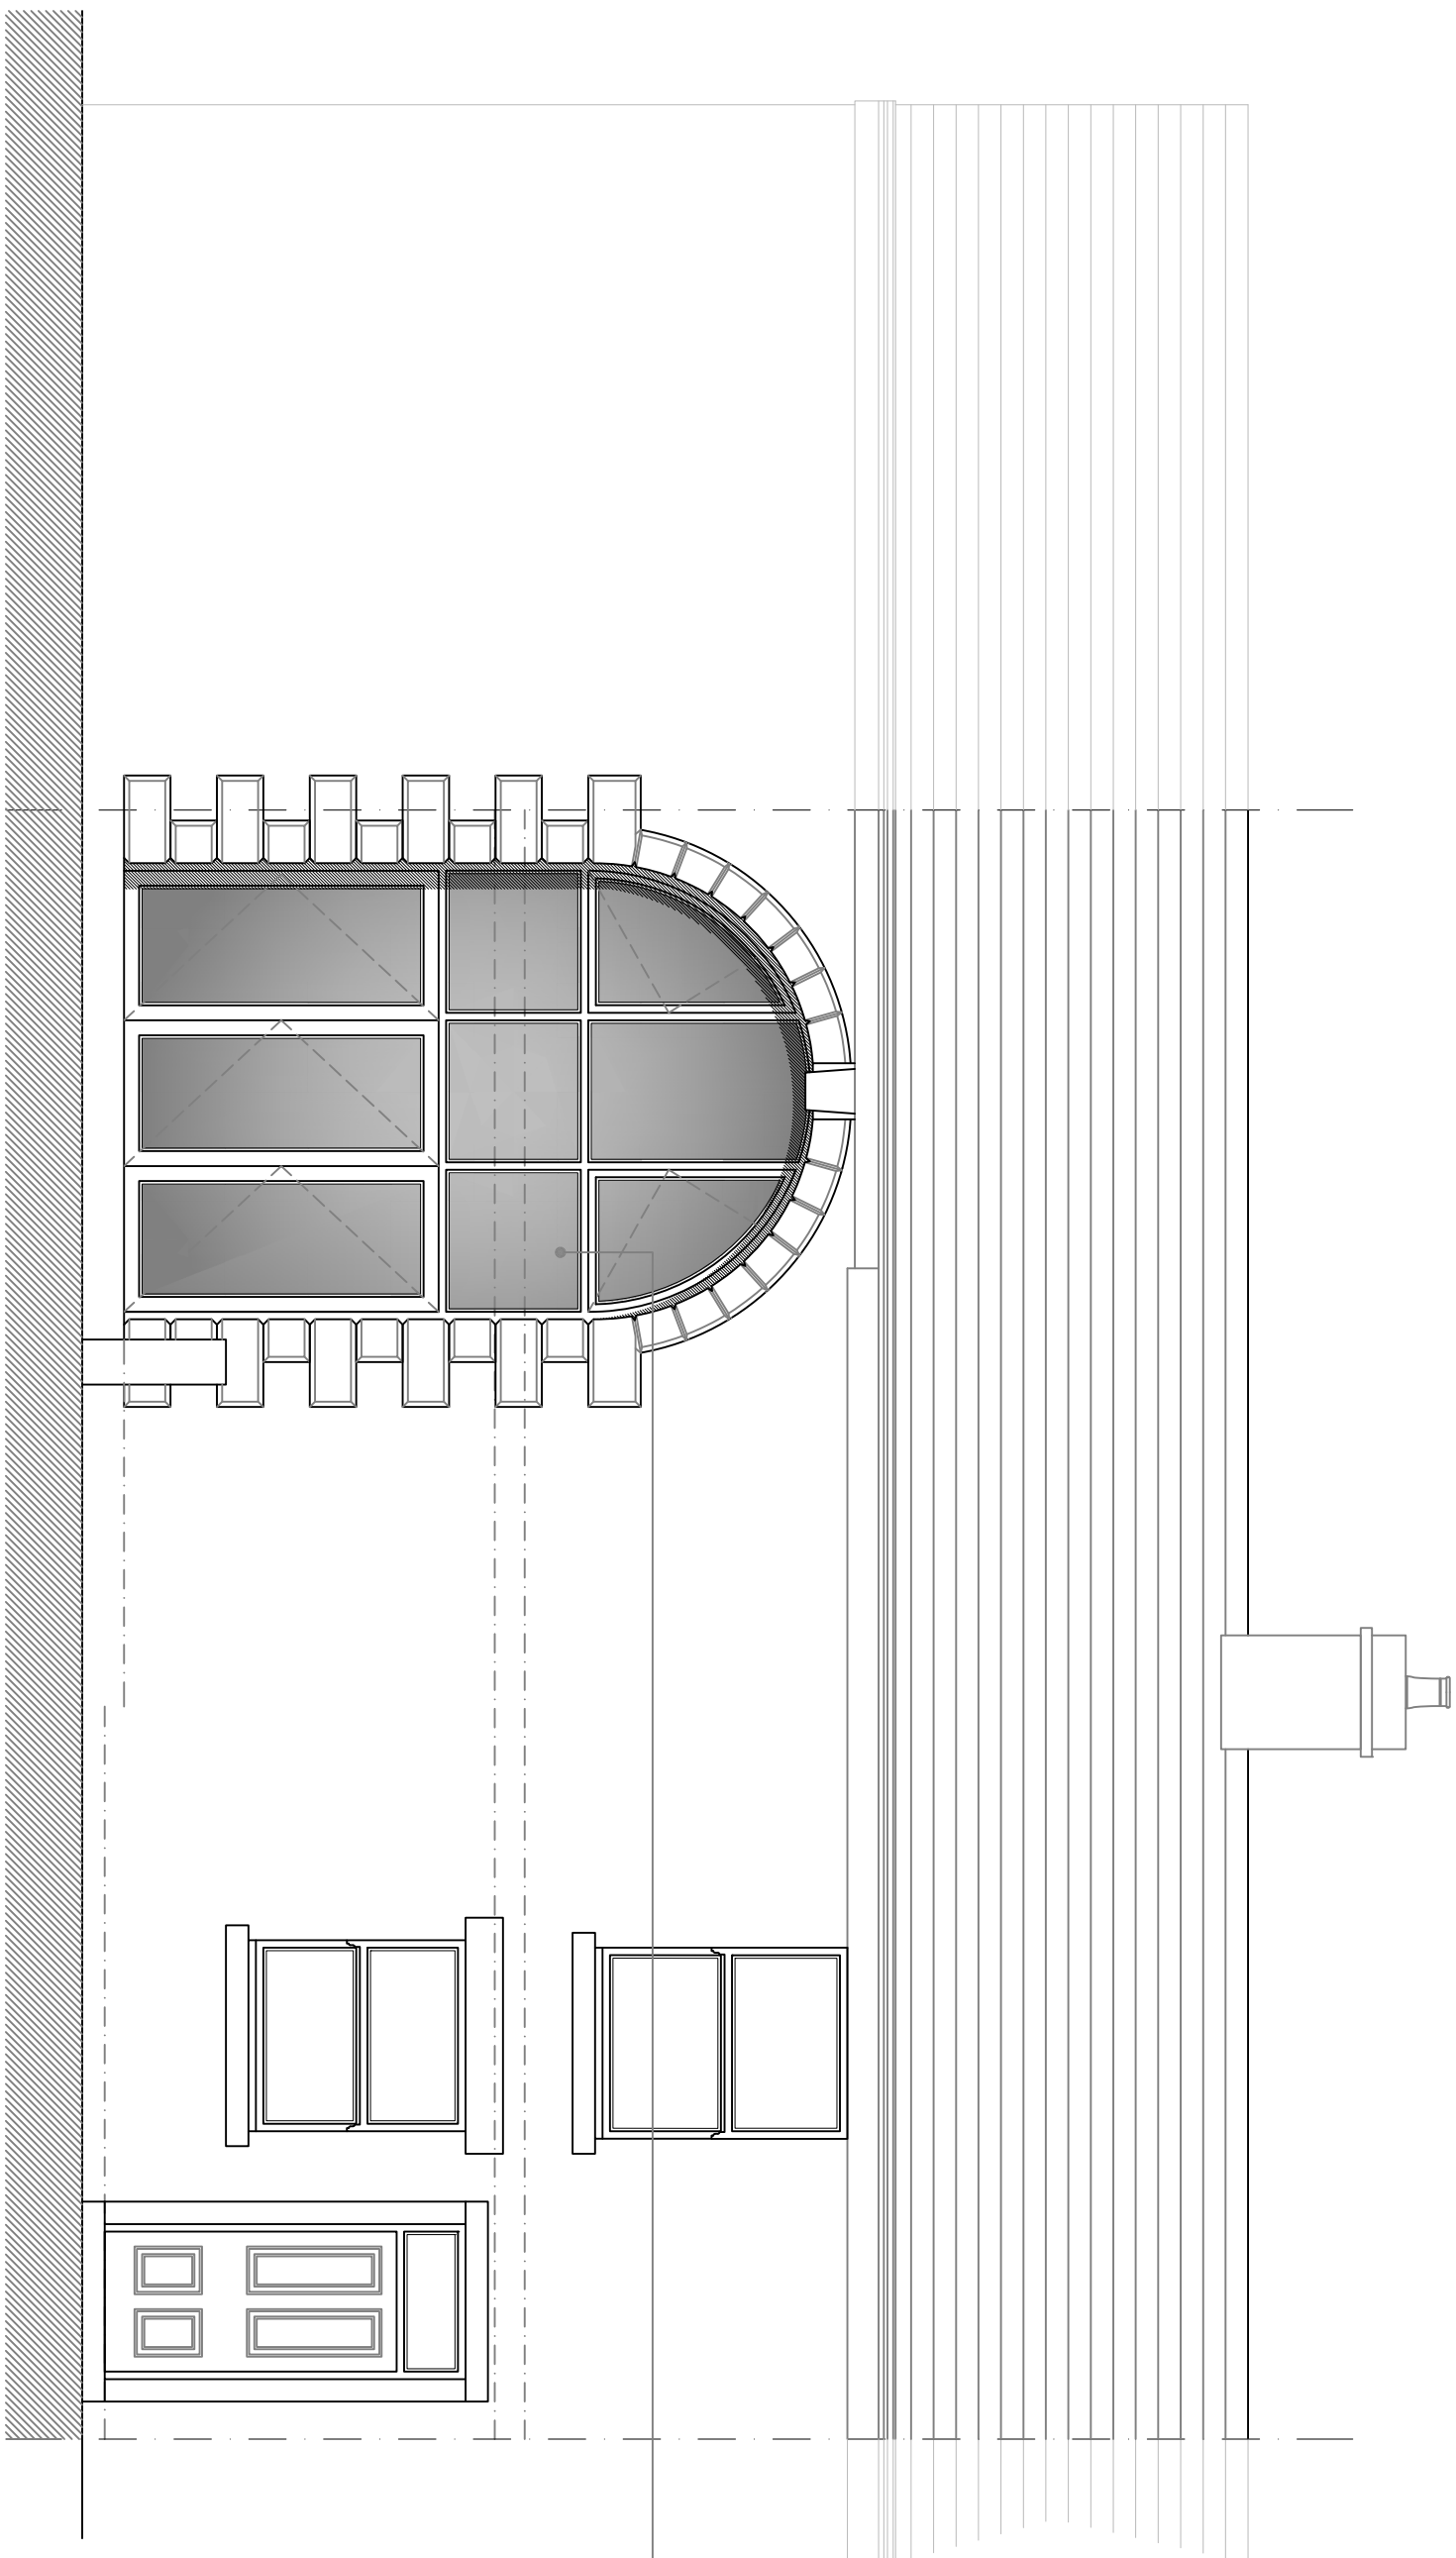


new glazed walling to be installed within existing archway

concept front elevation
(east facing)

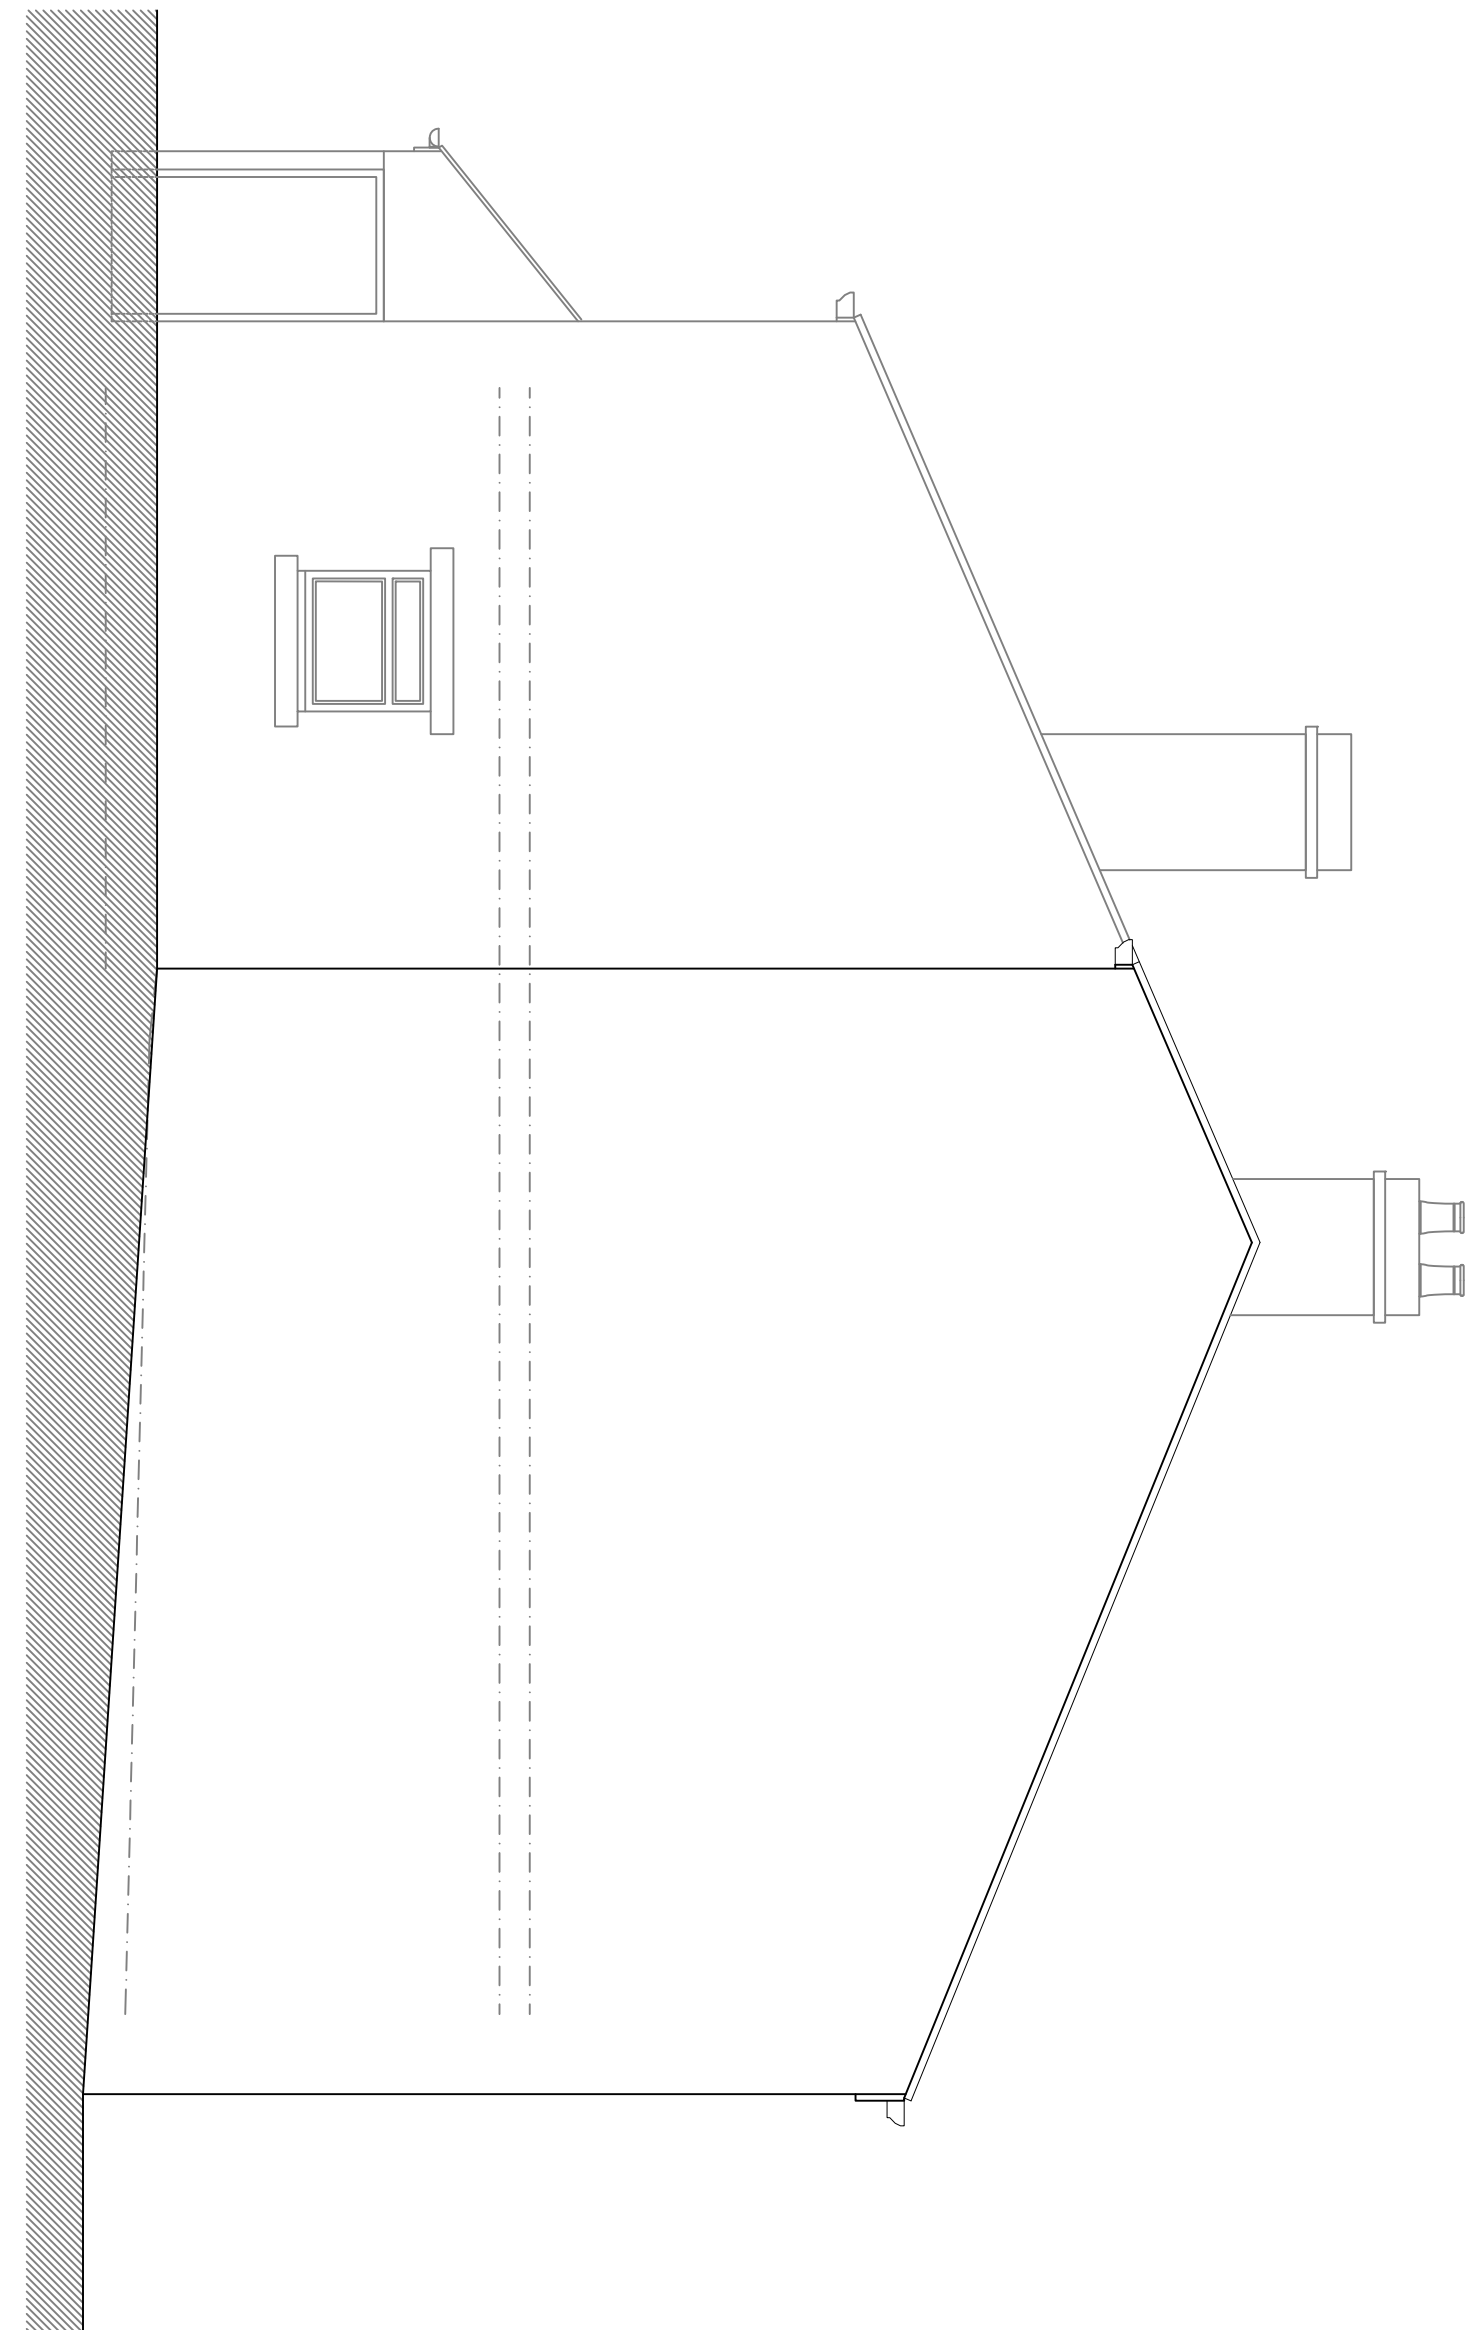

concept side elevation
(west facing)

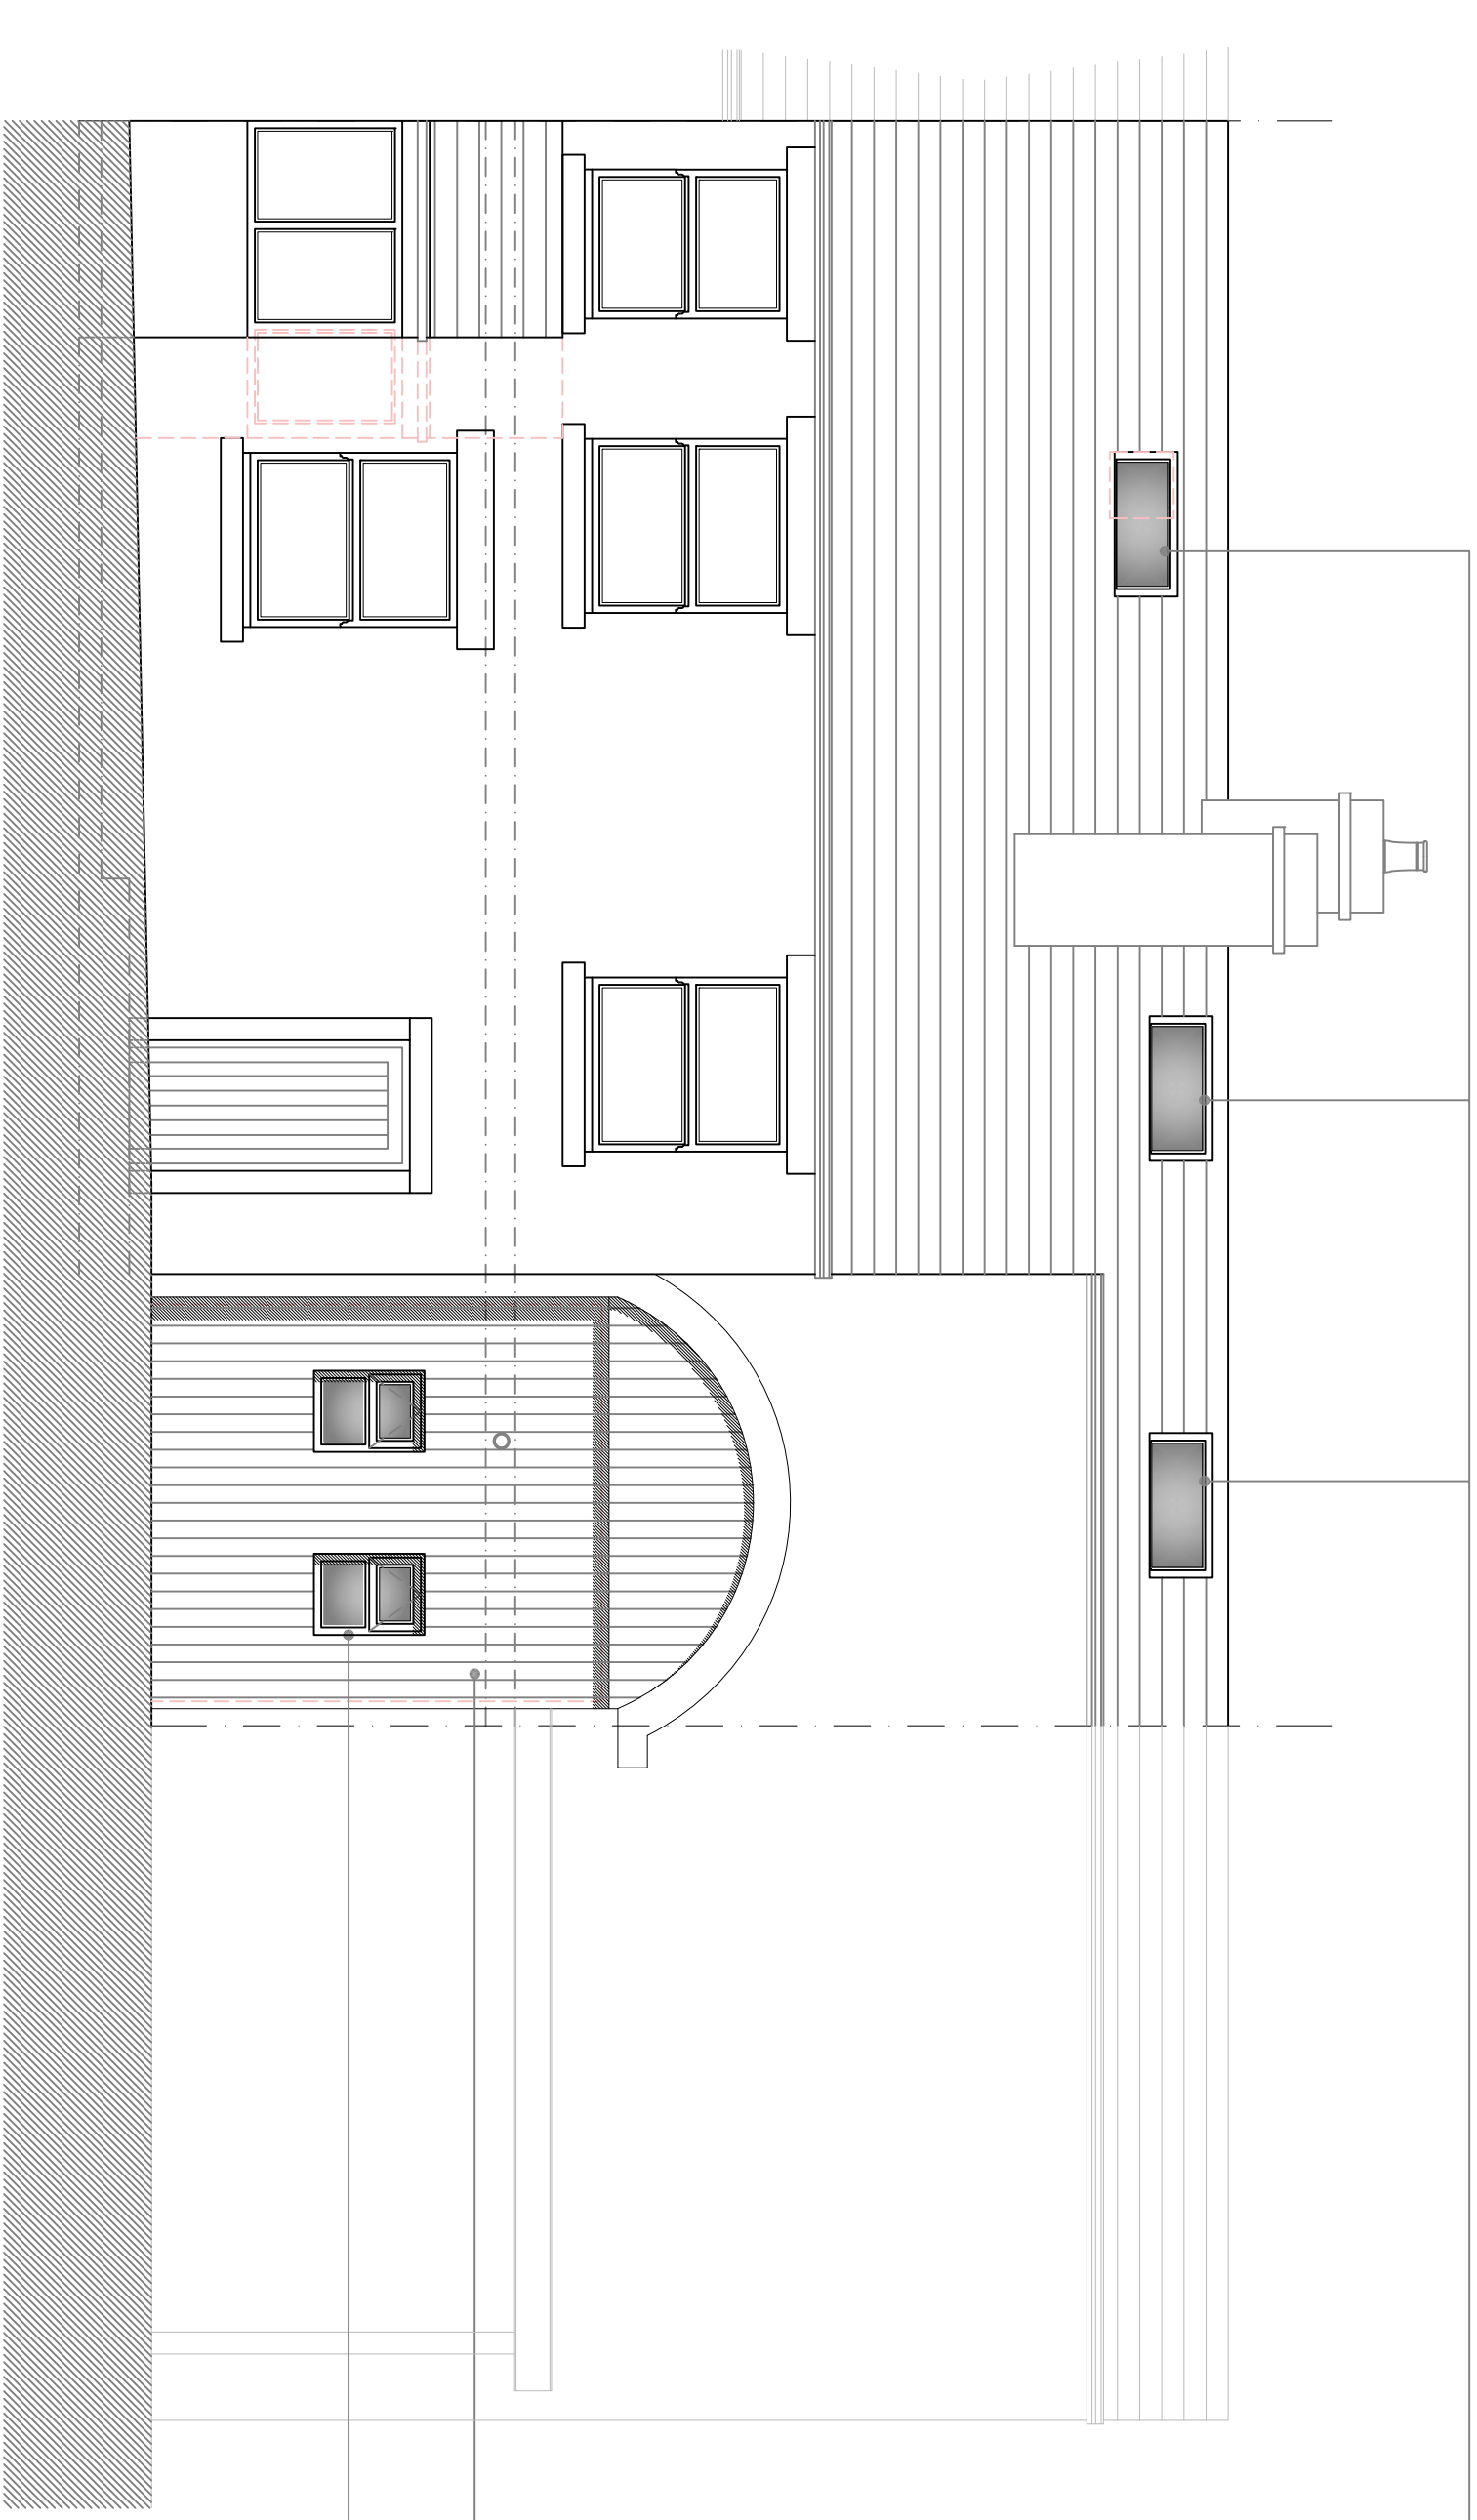


new rooflight fittings

note: existing stone archway to be retained and reconditioned as necessary

proposed timber clad facade to be installed within existing stone arch recess to reflect existing timber finished door fittings

proposed timber framed window fittings

concept rear elevation
(west facing)

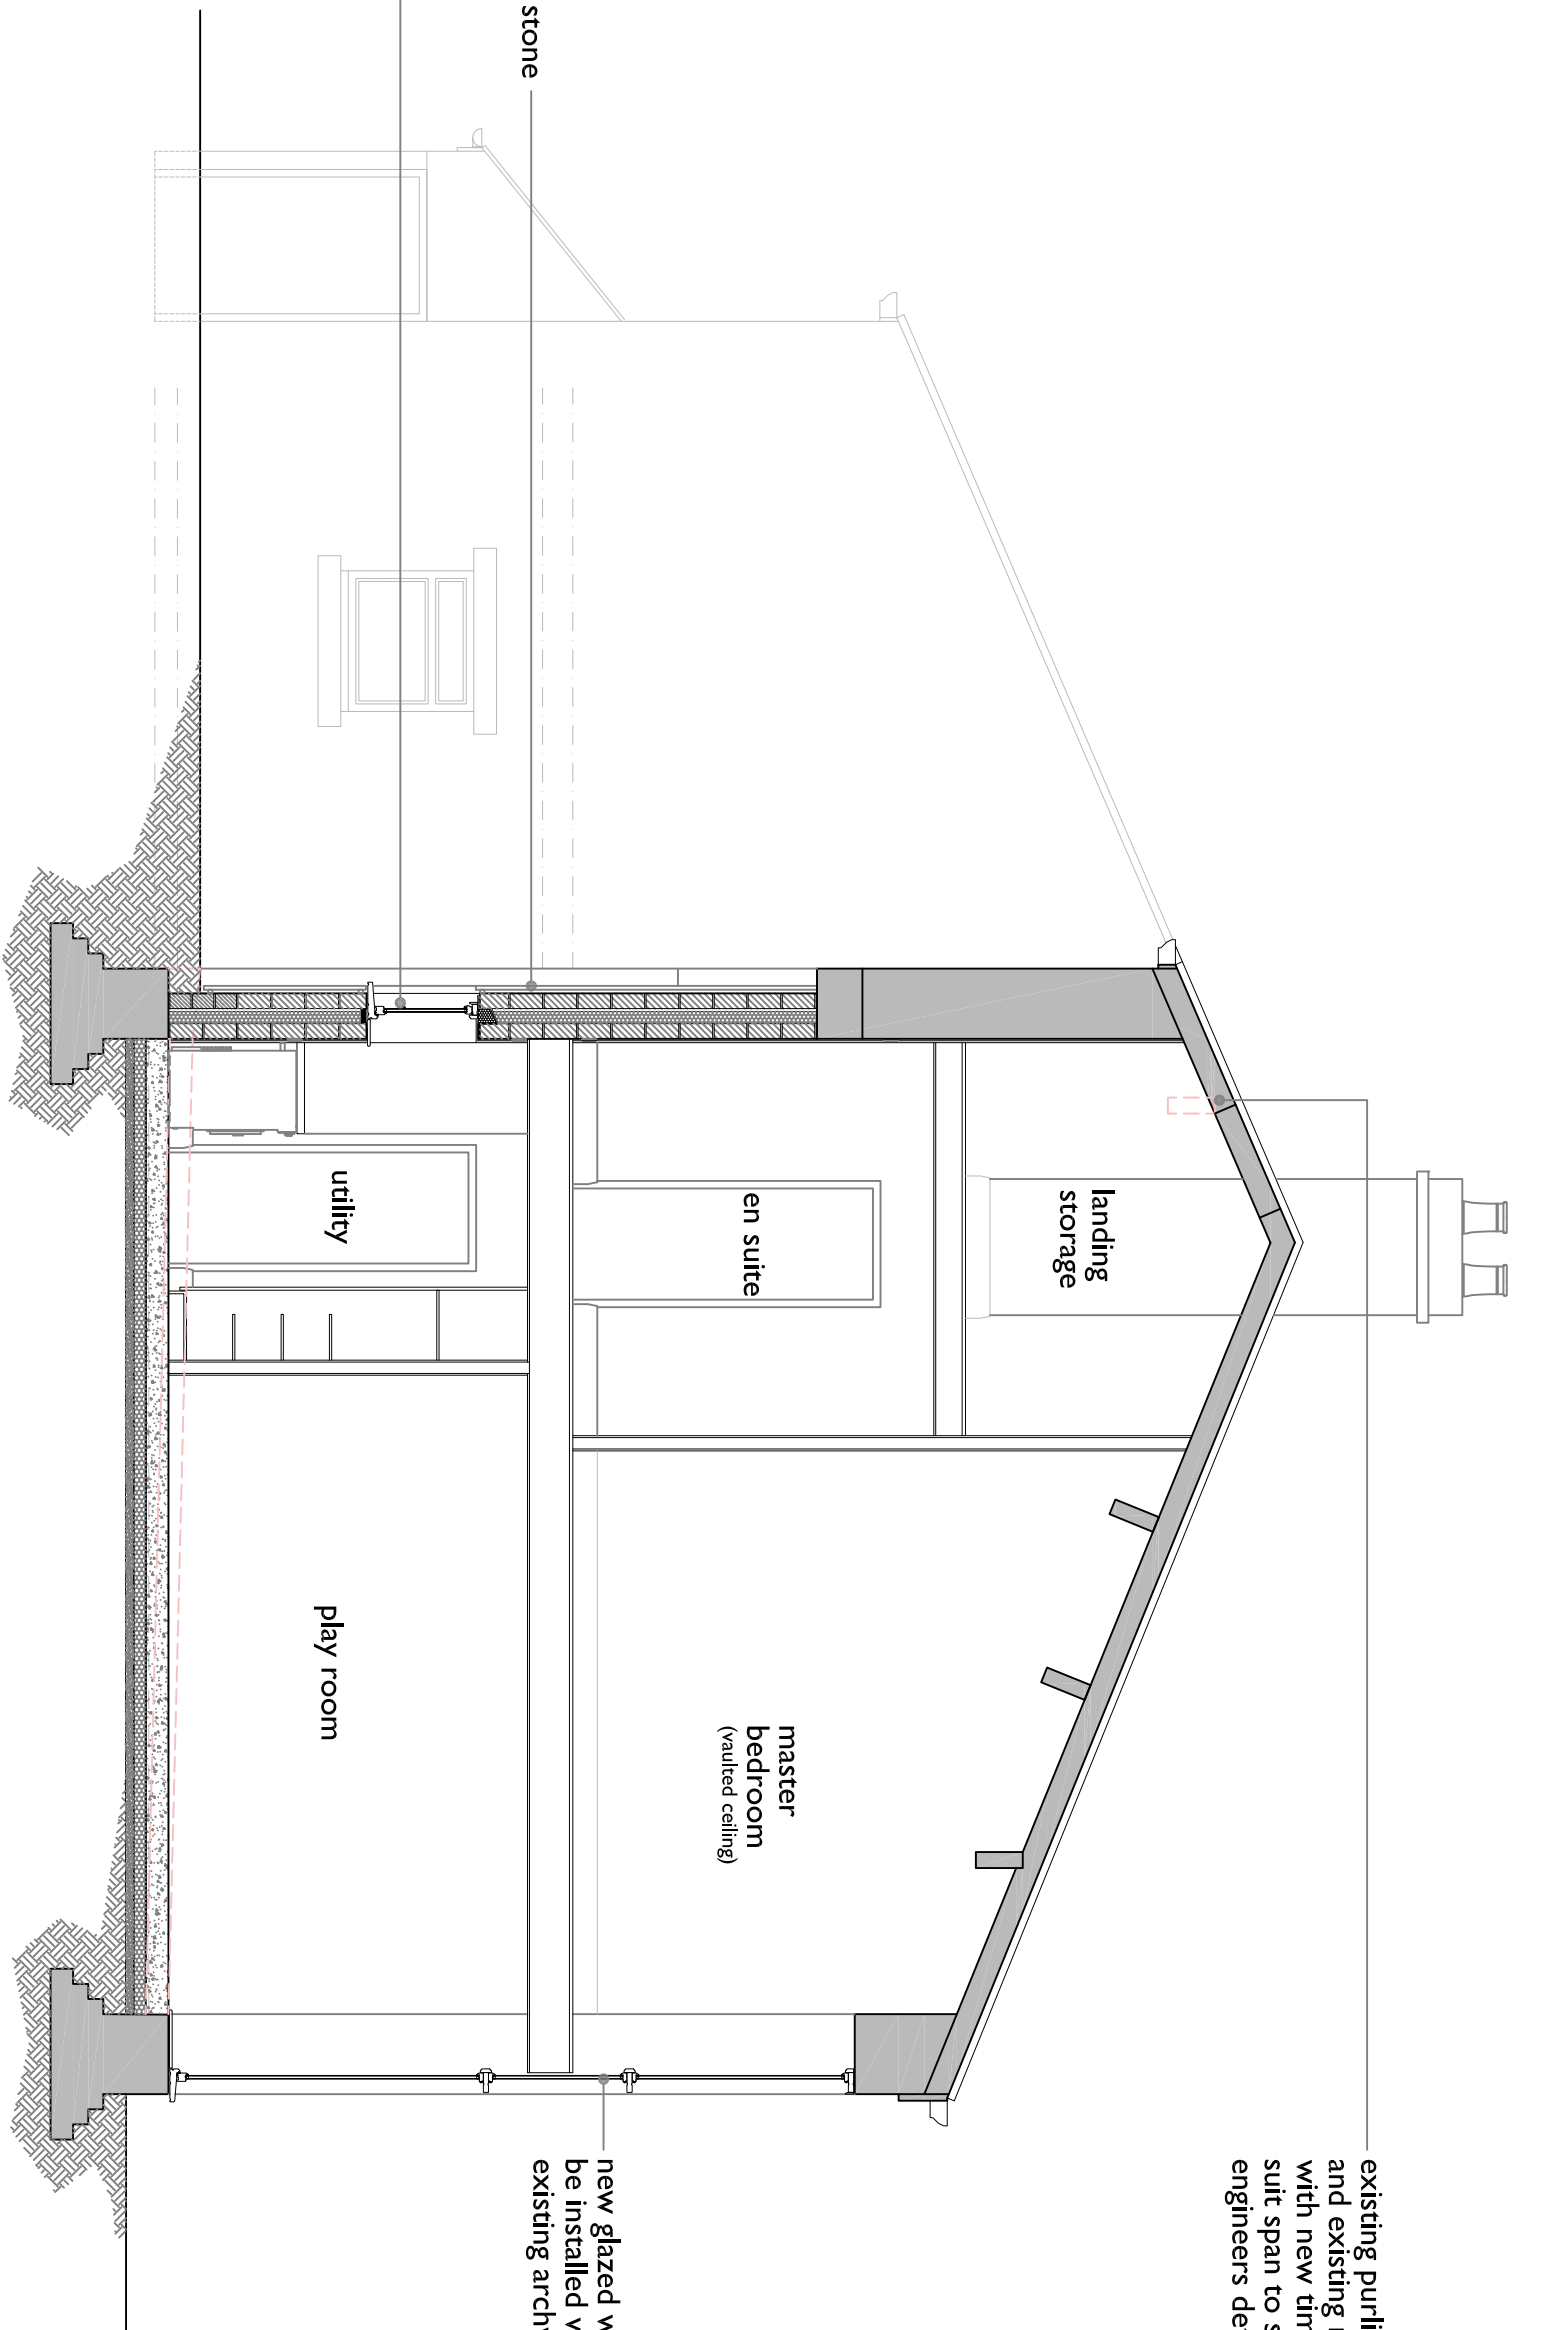

existing purlin to be removed and existing rafters replaced with new timber members to suit span to structural engineers details/calcs

new glazed walling to be installed within existing archway

concept section

notes:

- red dashed lines indicate extent of existing construction to be removed
- shaded areas indicate extent of existing construction to be retained