



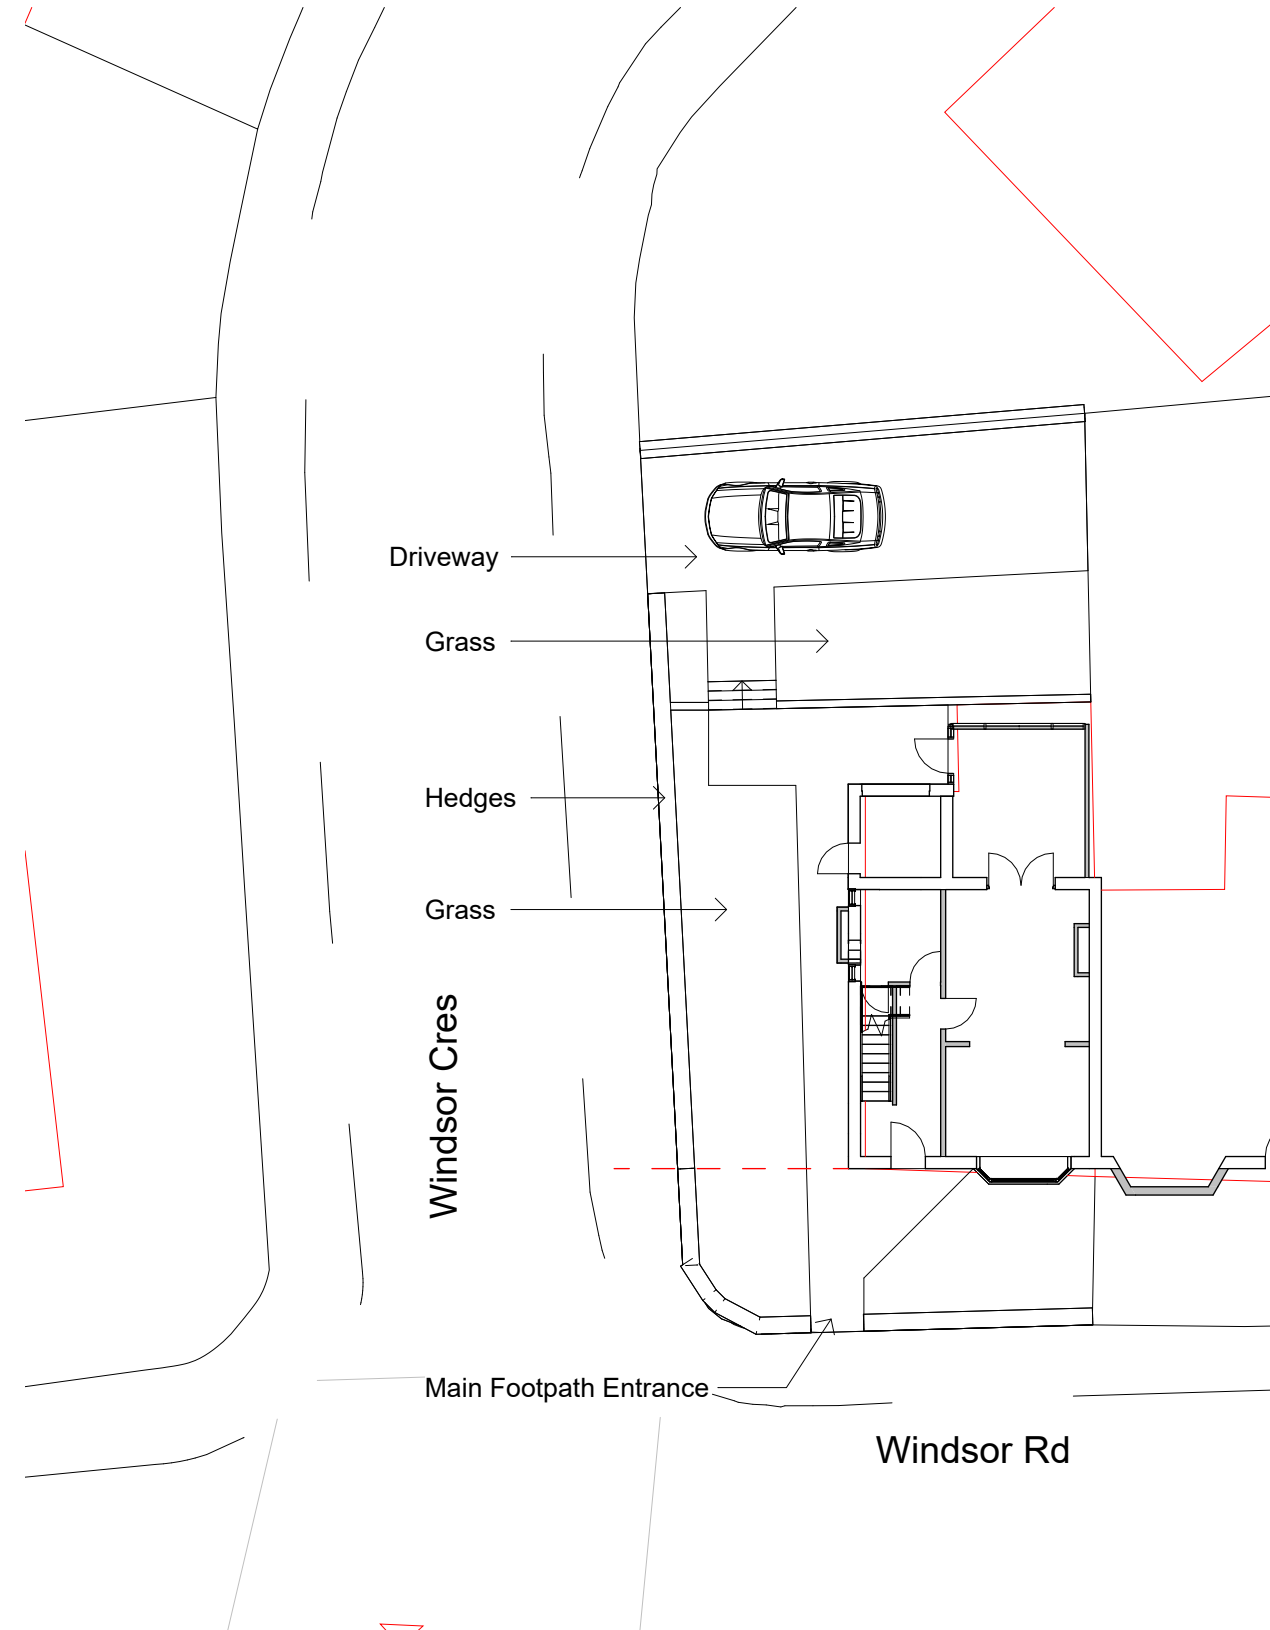

Building Block as Existing
1 : 200

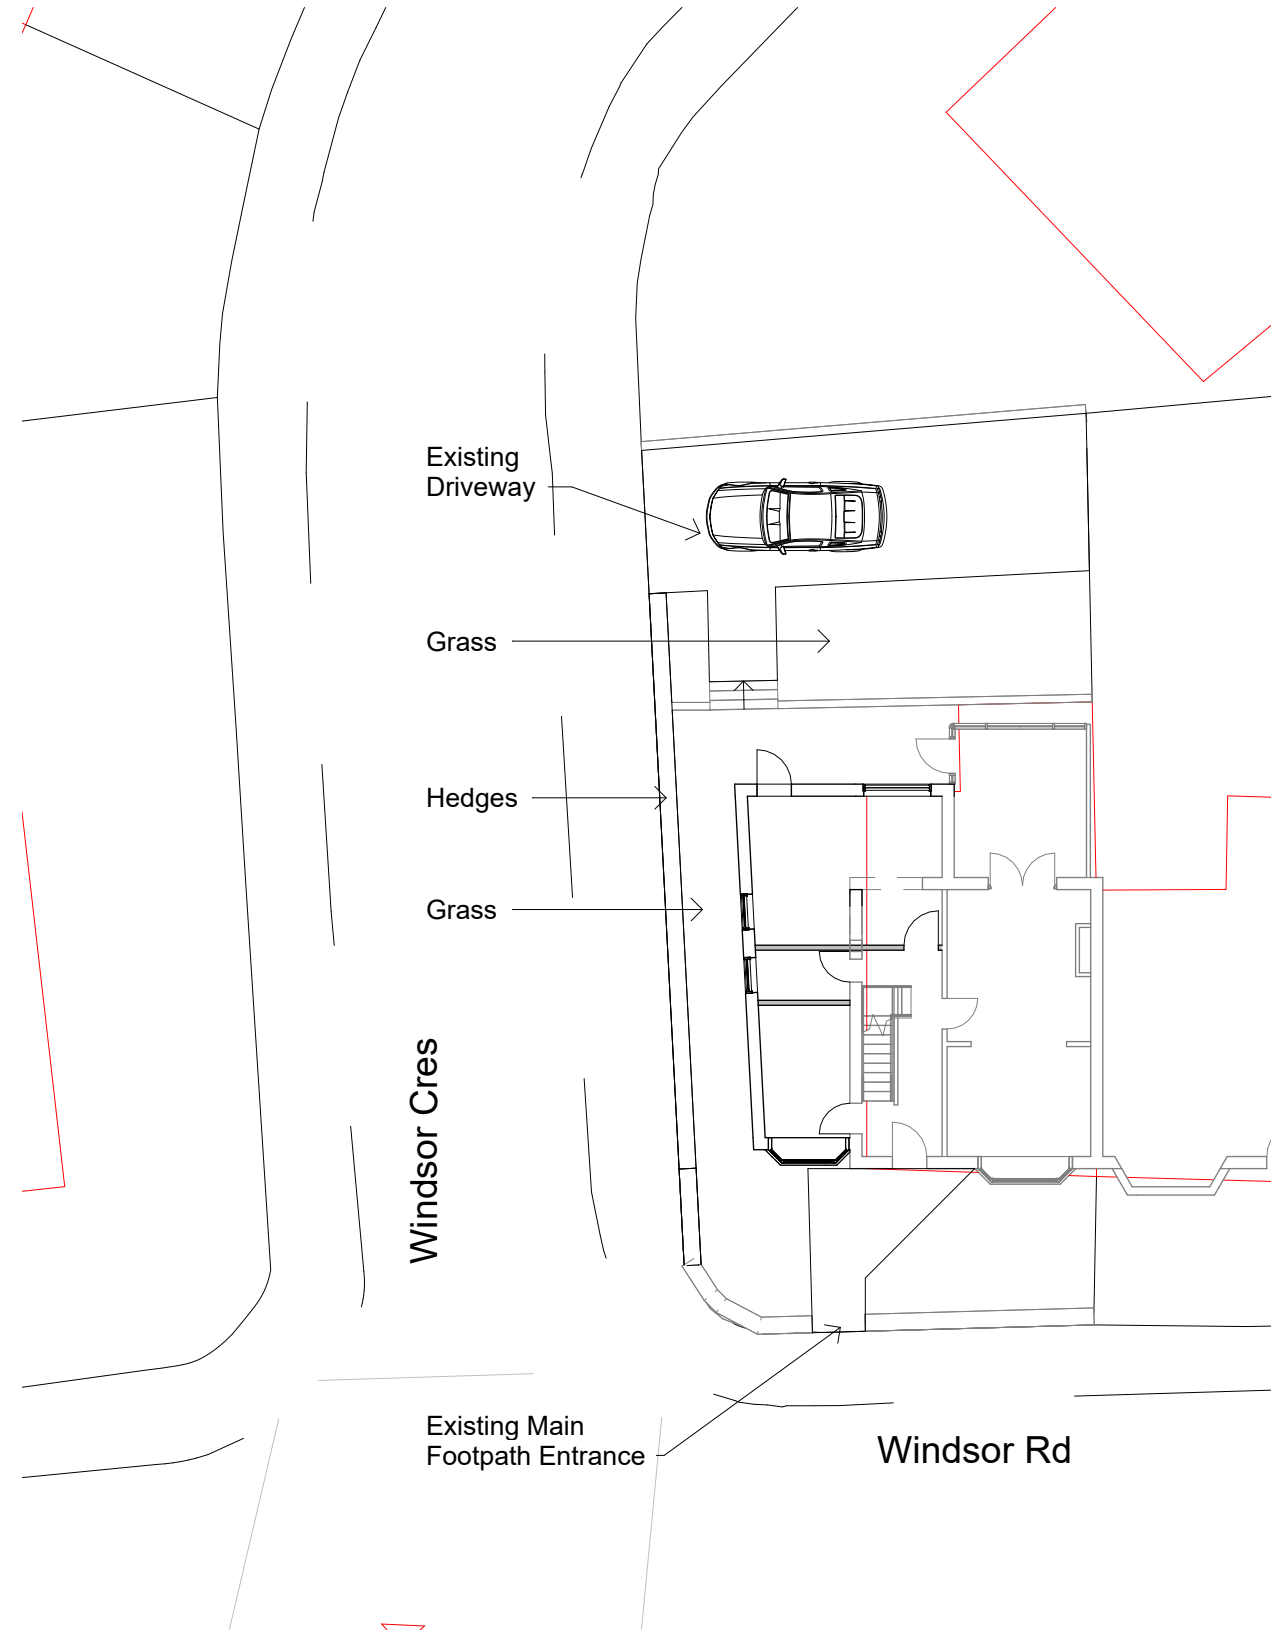

Building Block as Proposed
1 : 200



SAFETY, HEALTH & ENVIROMENTAL INFORMATION

IN ADDITION TO HAZARDS/RISKS NORMALLY ASSOCIATED WITH THE TYPES OF WORK INDICATED ON THIS DRAWING, NOTE THE FOLLOWING:

CONSTRUCTION:

TBC.


MAINTENANCE & CLEANING:

TBC.

DECOMMISSIONING/DEMOLITION:

TBC.

NOTE: IT IS ASSUMED THAT ALL WORKS WILL BE CARRIED OUT BY A CONTRACTOR THAT IS COMPETENT IN THE WORKS IDENTIFIED AND (WHERE APPROPRIATE) THE CONTRACTOR WORKS TO AN APPROVED METHOD STATEMENT.

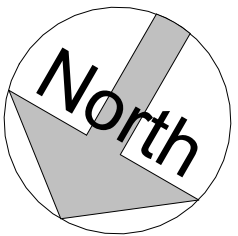

3	13/12/25	2m Offset	AU	AU
2	21/10/25	Additional Information	AU	AU
1	05/10/25	Planning Application	AU	AU
Rev	Date	Description	Drawn	Chk'd

Revision Schedule

Client:
Mahmood Riaz

Project:
Double Storey Side & Rear Extension- 78 Windsor road, M25 ODE

Drawing Title:
Building Block as Existing & Proposed

PLANNING

Drawn By AU	Date: 13/12/25
Checked By AU	Scale @ A3: 1 : 200
Approved By AU	Revision 3

Drawing No.
2054-BB 01

AU Architects

General Notes:
- AU Architects Ltd shall have no responsibility for any use made of this document other than for that which it was prepared and issued.
- All dimensions should be site checked on site.
- Do not scale from this drawing.
- Any drawing errors or divergencies should be brought to the attention of AU Architects Ltd.