


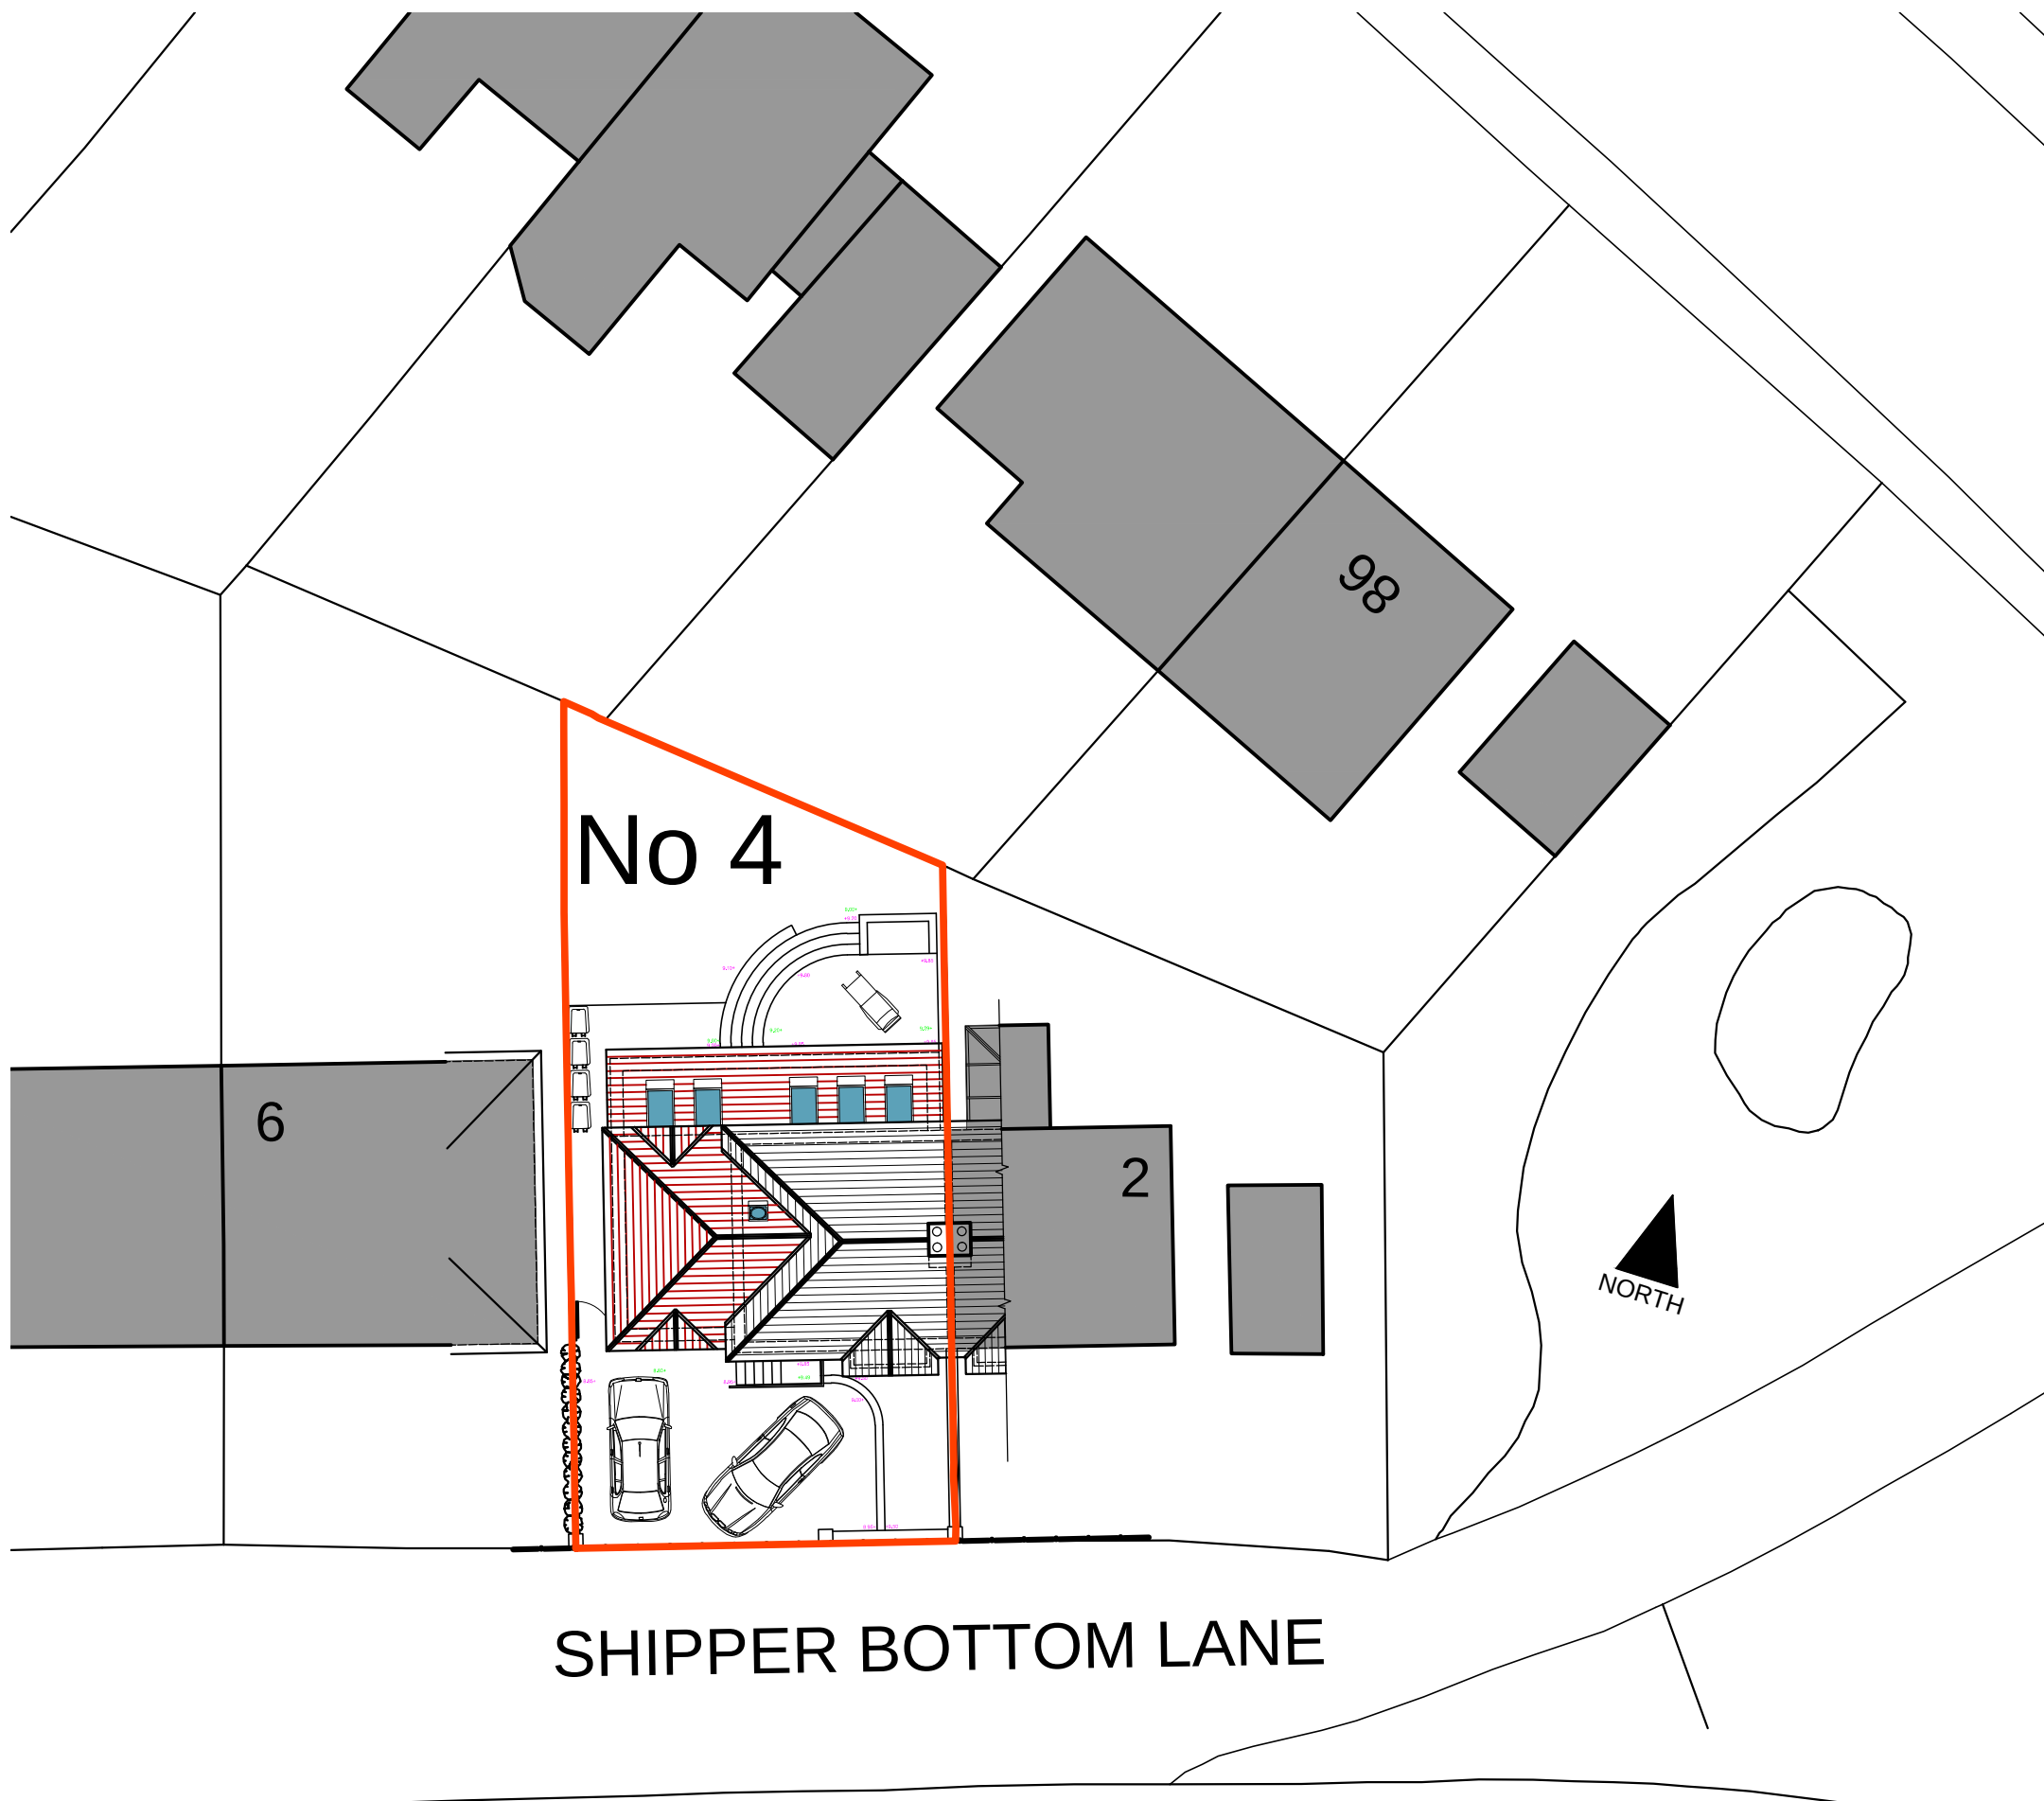


NOTES

- This drawing is copyright. No unauthorised copying of drawing without the express permission of the architect.
- Do not scale from prints. Use figure dimensions only.
- Contractors to check all dimensions on site prior to commencement of works.
- All works to be carried out in accordance with current statutory Health and Safety Regulations.
- This drawing is to be read in conjunction with all relevant consultants' and / or specialists' drawings / documents and any discrepancies or variations are to be notified to the architect before affected work commences.

REV.	AMENDMENTS	DATE
------	------------	------

Project	EXTENSION & ALTERATIONS TO: 4 SHIPPERBOTTOM LANE RAMSBOTTOM, BURY BL0 0DB
Drawing	PROPOSED BLOCK PLAN
Client	MS I. DE-KONING
Dwn. By	NP
Scale	1:200 @ A3
Drg. No.	22-05-09
Drg. Size	A3
Date	MARCH 2022

Proposed Block Plan @ 1:200 at A3

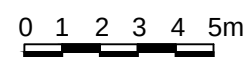

Peel Design Partnership Ltd
 Hilpsford New Barn Lane Rawtenstall Lancashire BB4 6HT

Tel: 01706218170
 Email: mail@peeldesigns.co.uk
 Web: www.peeldesigns.co.uk
 RIBA Chartered Practice 20001293