




Detail Site Section A - A
1 : 200



Detail Site Section B - B
1 : 200

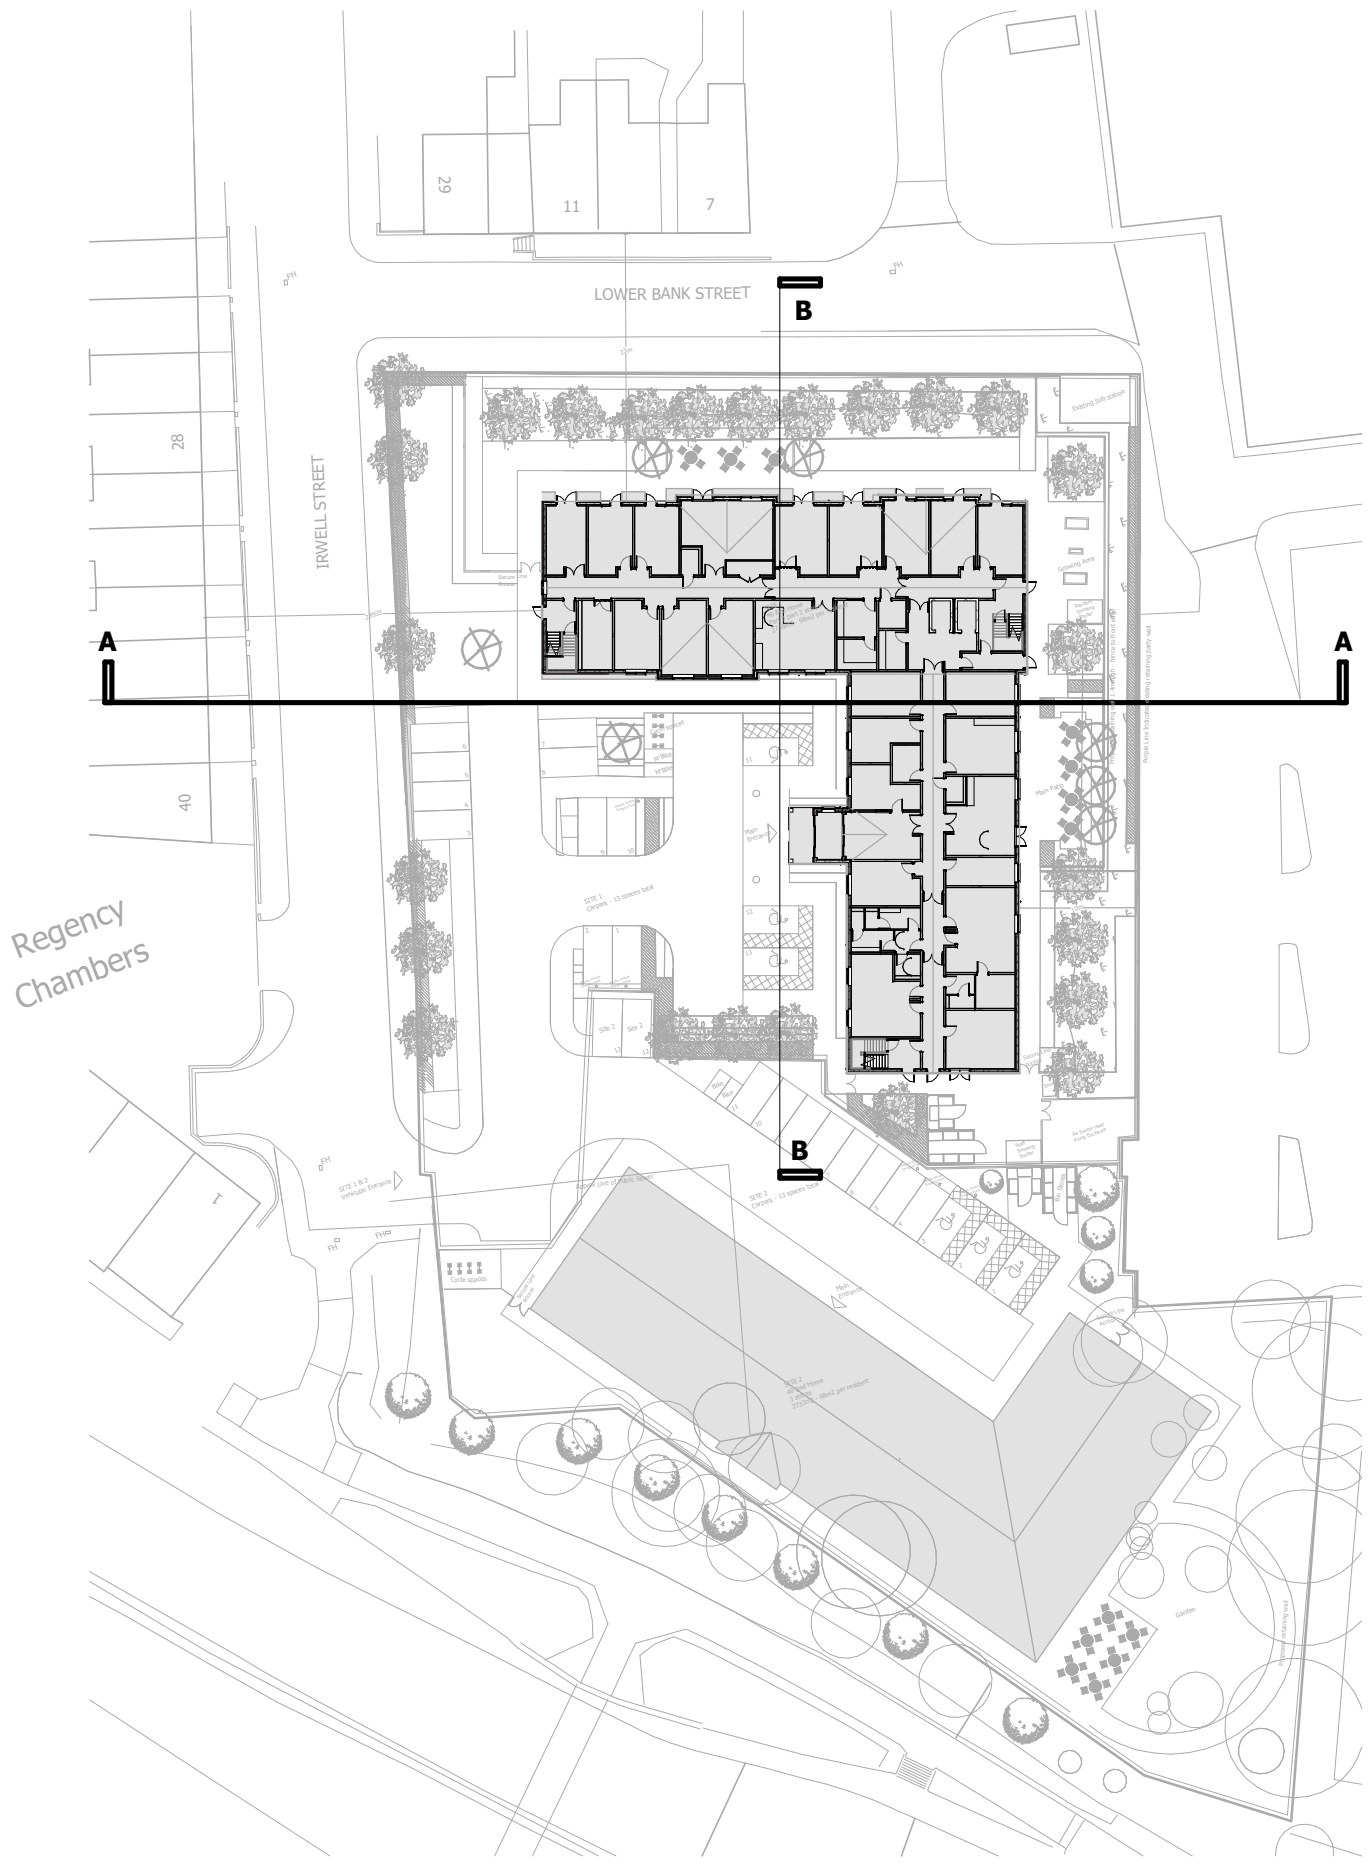

P1 29.07.24 NM GB Updated with North-South Site Section						
Rev:	Date:	Drawn:	Checked:	Description:		
Suitability:		PL Planning				

Residential Care Home

Proposed Detail Site Section


Location:
Irwell Street
Bury BL9 0HE

Client:
Exemplar Health Care Ltd

UPRN	Originator	Zone	Level	Type	Role	Series/Number	Revision:
IRWEL-WBA-NB-ZZ-DR-A-PL_206							P1
Date:	Drawn:	Checked:	Scale:	Int Job No:			
05/12/23	NM	GB	As indicated	4009-020			

WATSON BATTY
ARCHITECTS

Shires House, Shires Road
Guiseley, Leeds LS20 8EU
Leeds Loughborough
T: 01943 876 665
E: enquiries@watsonbatty.com
W: www.watsonbatty.com

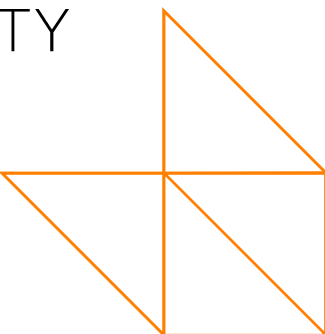

FUTURE BUILT

Note: Do not Scale from this drawing. All dimensions to be checked on site