



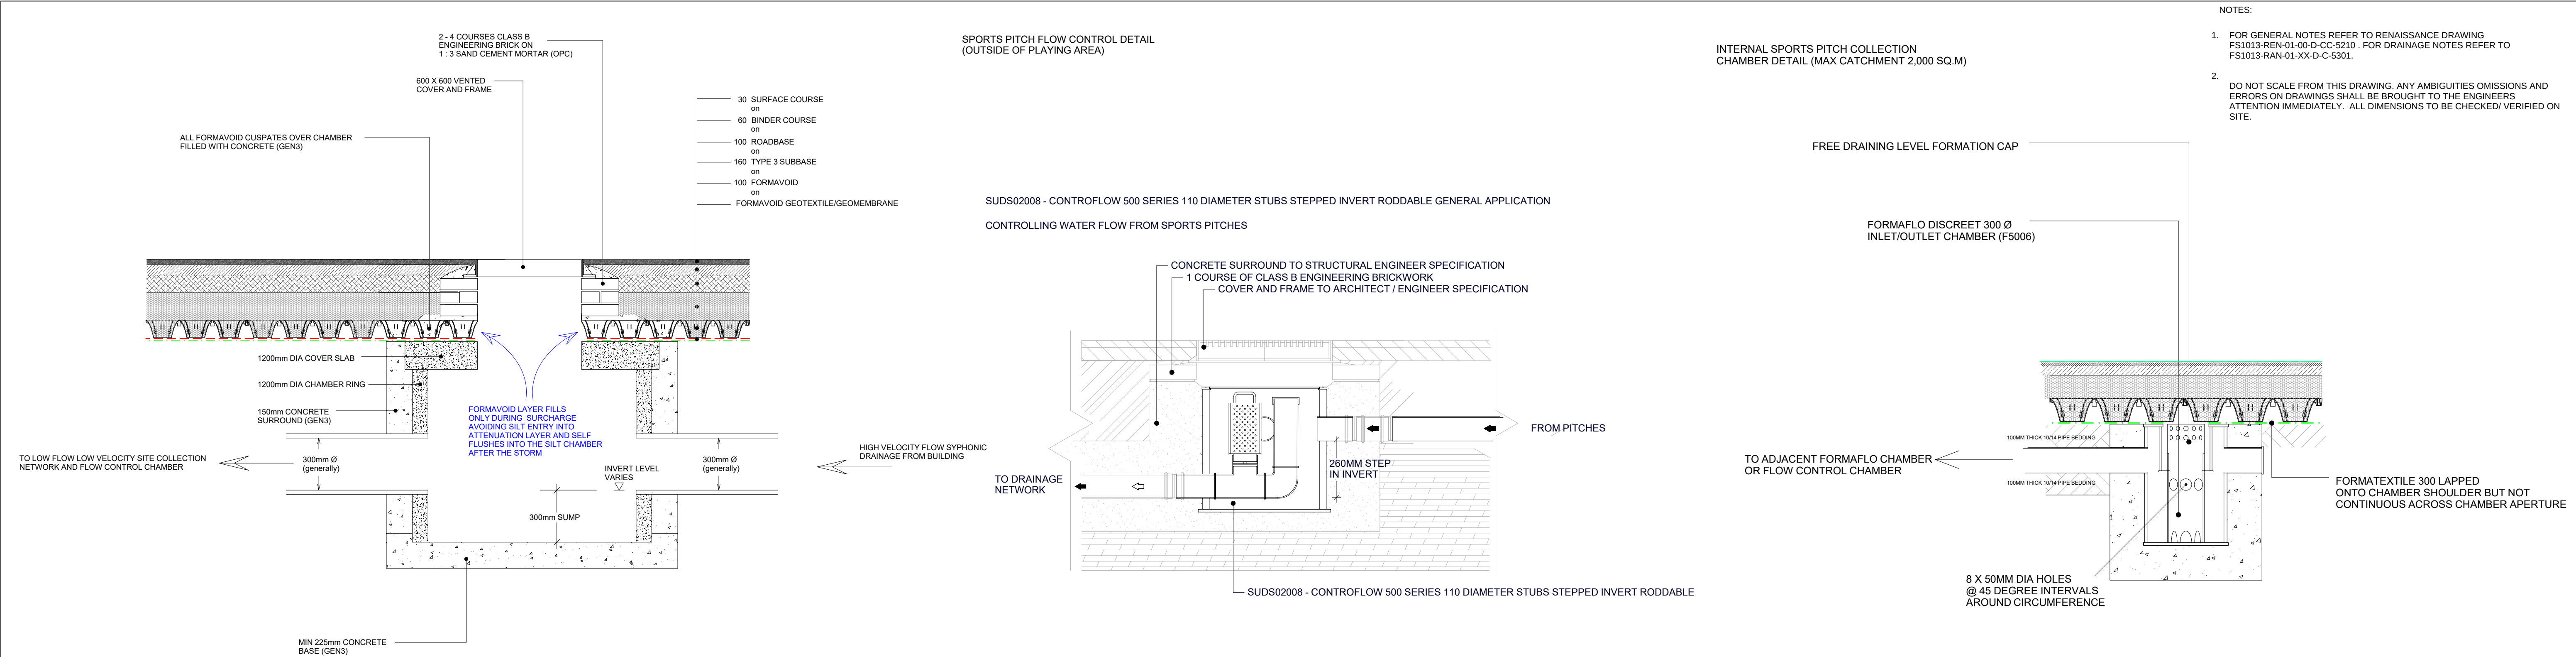


NOTES:

1. FOR GENERAL NOTES REFER TO RENAISSANCE DRAWING FS1013-REN-01-00-D-CC-5210 . FOR DRAINAGE NOTES REFER TO FS1013-RAN-01-XX-D-C-5301.


2. DO NOT SCALE FROM THIS DRAWING. ANY AMBIGUITIES OMISSIONS AND ERRORS ON DRAWINGS SHALL BE BROUGHT TO THE ENGINEERS ATTENTION IMMEDIATELY. ALL DIMENSIONS TO BE CHECKED/ VERIFIED ON SITE.

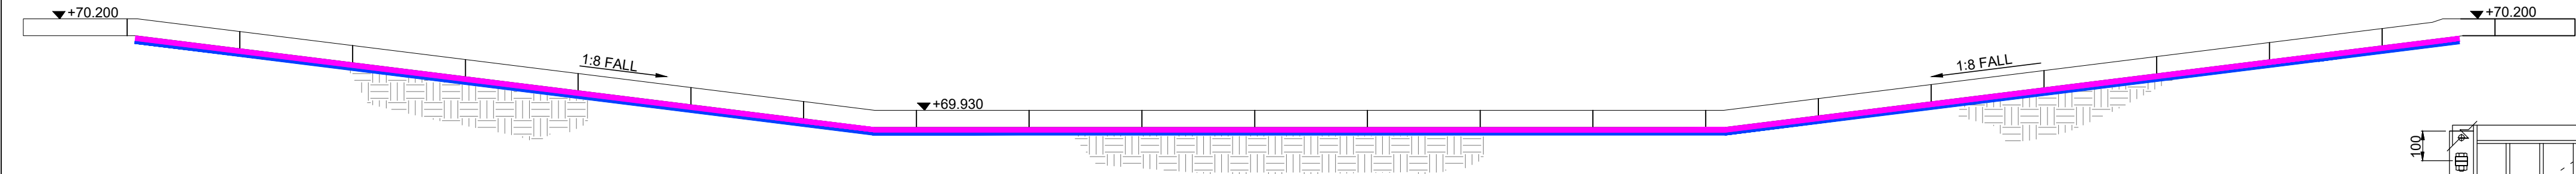

SECTION THROUGH DETENTION BASIN
SECTION A-A
SCALE 1:40

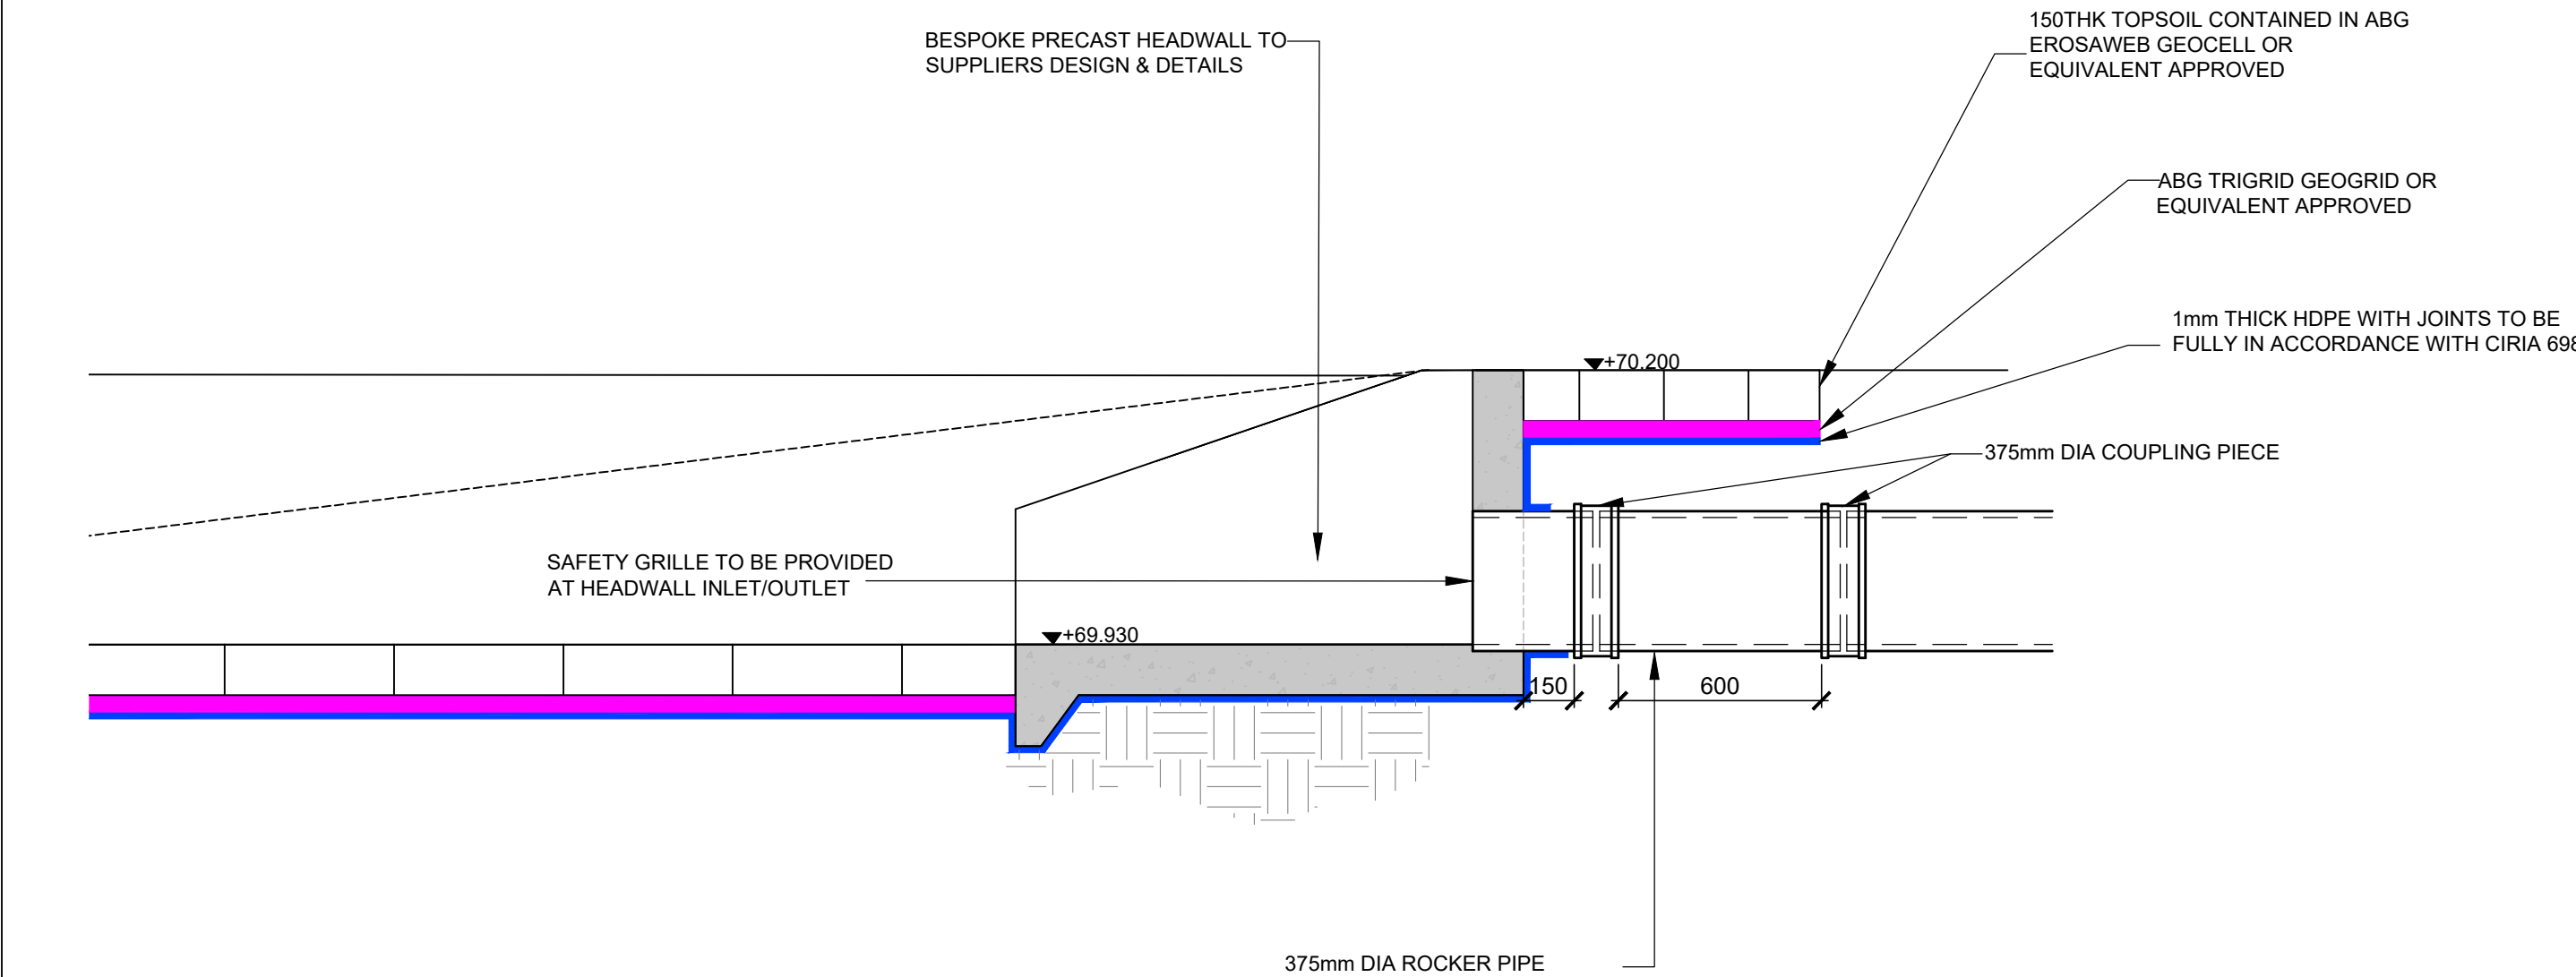

SECTION THROUGH DETENTION BASIN
SECTION B-B
SCALE 1:20

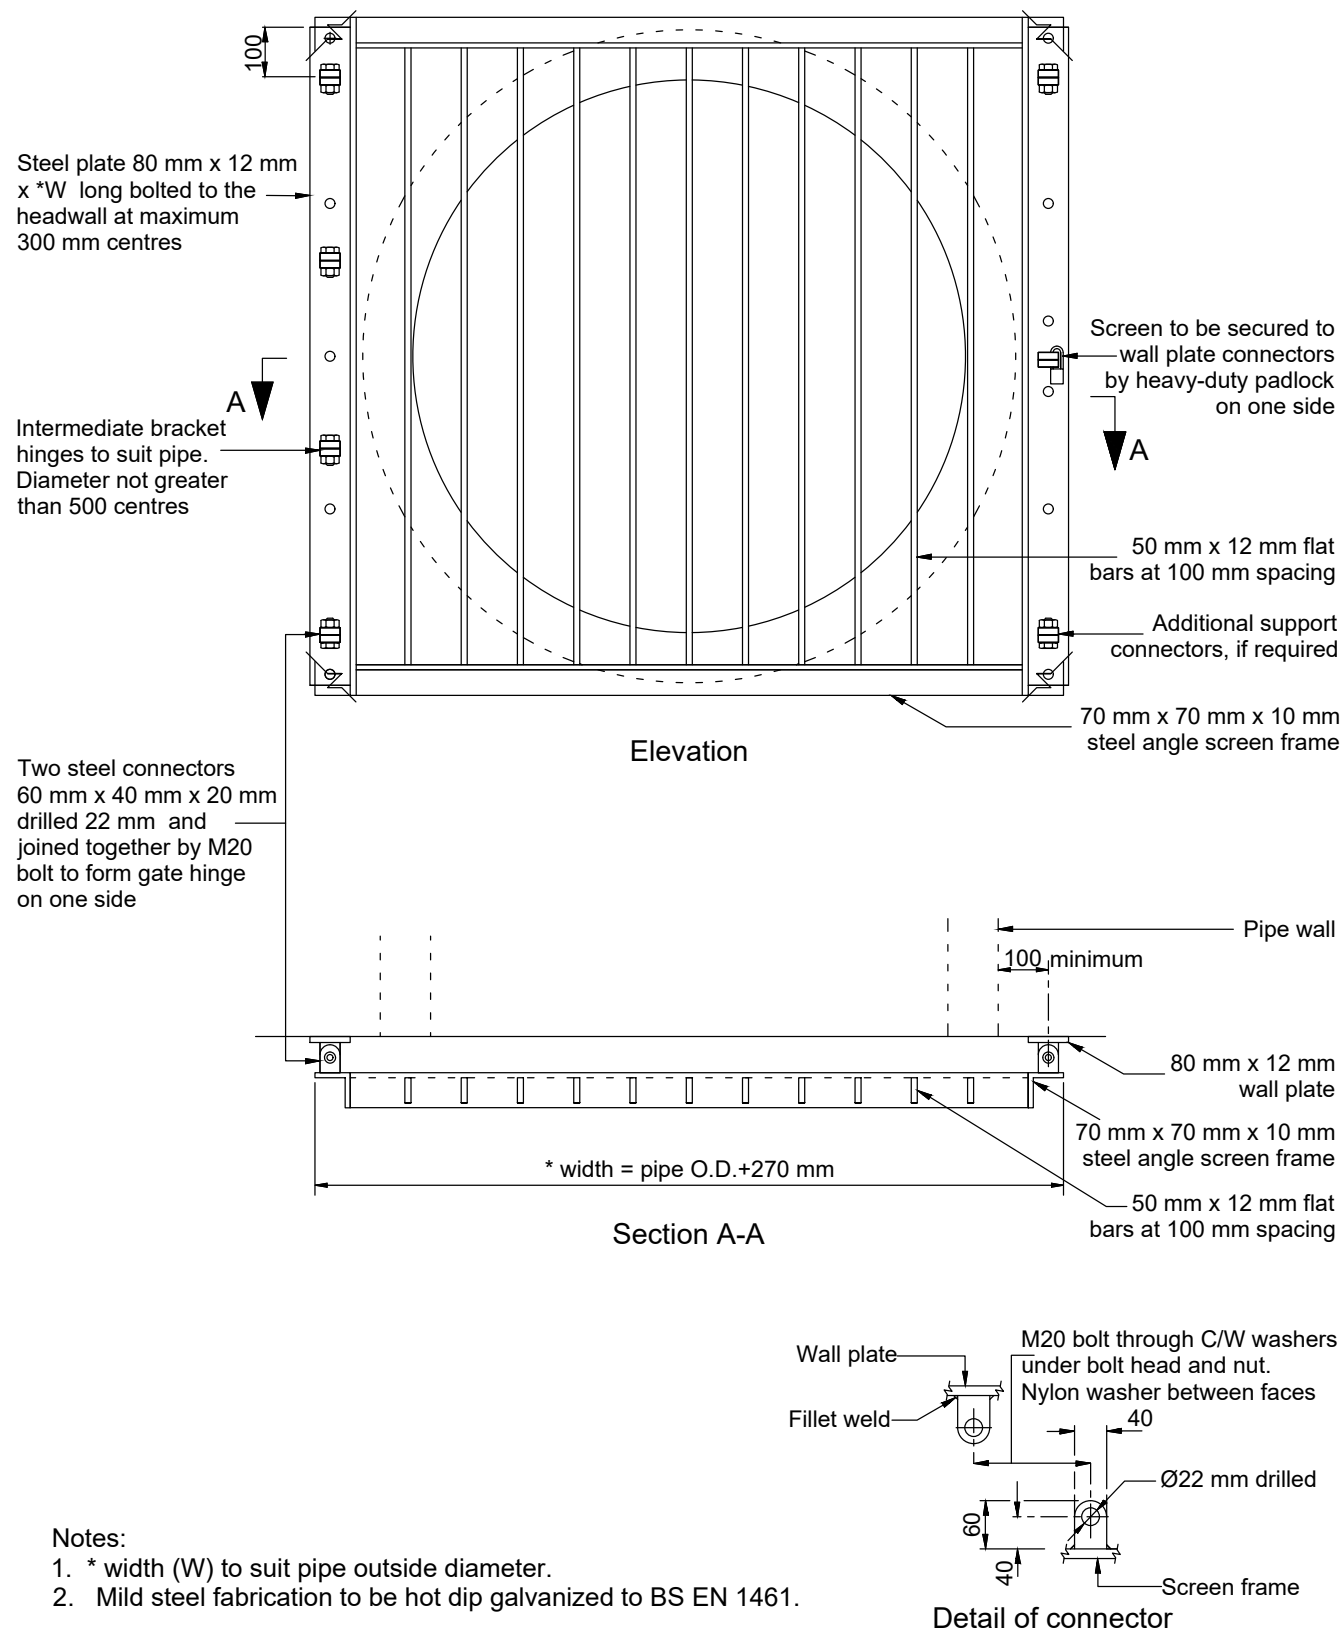

Not to scale, dimensions in millimetres

TYPICAL OUTFALL SAFETY GRILLE
FOR OUTFALLS OF 350mm DIAMETER OR GREATER

P02	REVISED TO SUIT CLIENT COMMENTS	09.02.24	SA	PW
P01	STAGE 4 ISSUE	08.12.23	SA	PW
Rev:	Description:	Date:	By:	Chkd:



Project:

STAR RADCLIFFE ACADEMY, BURY

Drawing Title:

BELOW GROUND DRAINAGE DETAILS SHEET 5

Status:

STAGE 4

Size:	Date:	Drawn by:	Designed by:	Checked by:
A1	DEC'23	SA	--	PW
Scale:	NTS	Project No:	2303-02	

FS1013-REN-EX-XX-D-C-5305

S4