

**Notes:**  
This drawing is copyright. Figured dimensions are to be followed in preference to scaled dimensions and particulars are to be taken from the actual work where possible. Any discrepancy must be reported to the architect immediately and before proceeding. If in doubt, ask.

| rev                   | description | date |
|-----------------------|-------------|------|
| Revision Schedule     |             |      |
| Rev No:               |             |      |
| Drawn by: DW          |             |      |
| Project No:<br>DP2301 |             |      |

Project:  
3 Turton Chase, Tottington, Bury, BL8 4FZ

Drawing Title:  
Block Plan and Site Location Plan



Drawing No:  
DP-2301- PL-01

|                   |                        |     |
|-------------------|------------------------|-----|
| Date:<br>09/02/23 | Scale:<br>As indicated | @A3 |
|-------------------|------------------------|-----|


Client:  
  
Gemma Atkinson

Architect:  


Draw Plan Ltd - Suite 112, Newton House, Faraday Street,  
Birchwood Park, Warrington, WA3 6FW  
Telephone: 07384 977700  
Email: hello@drawplan.co.uk  
Website: www.drawplan.co.uk

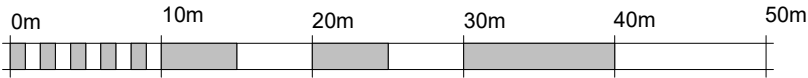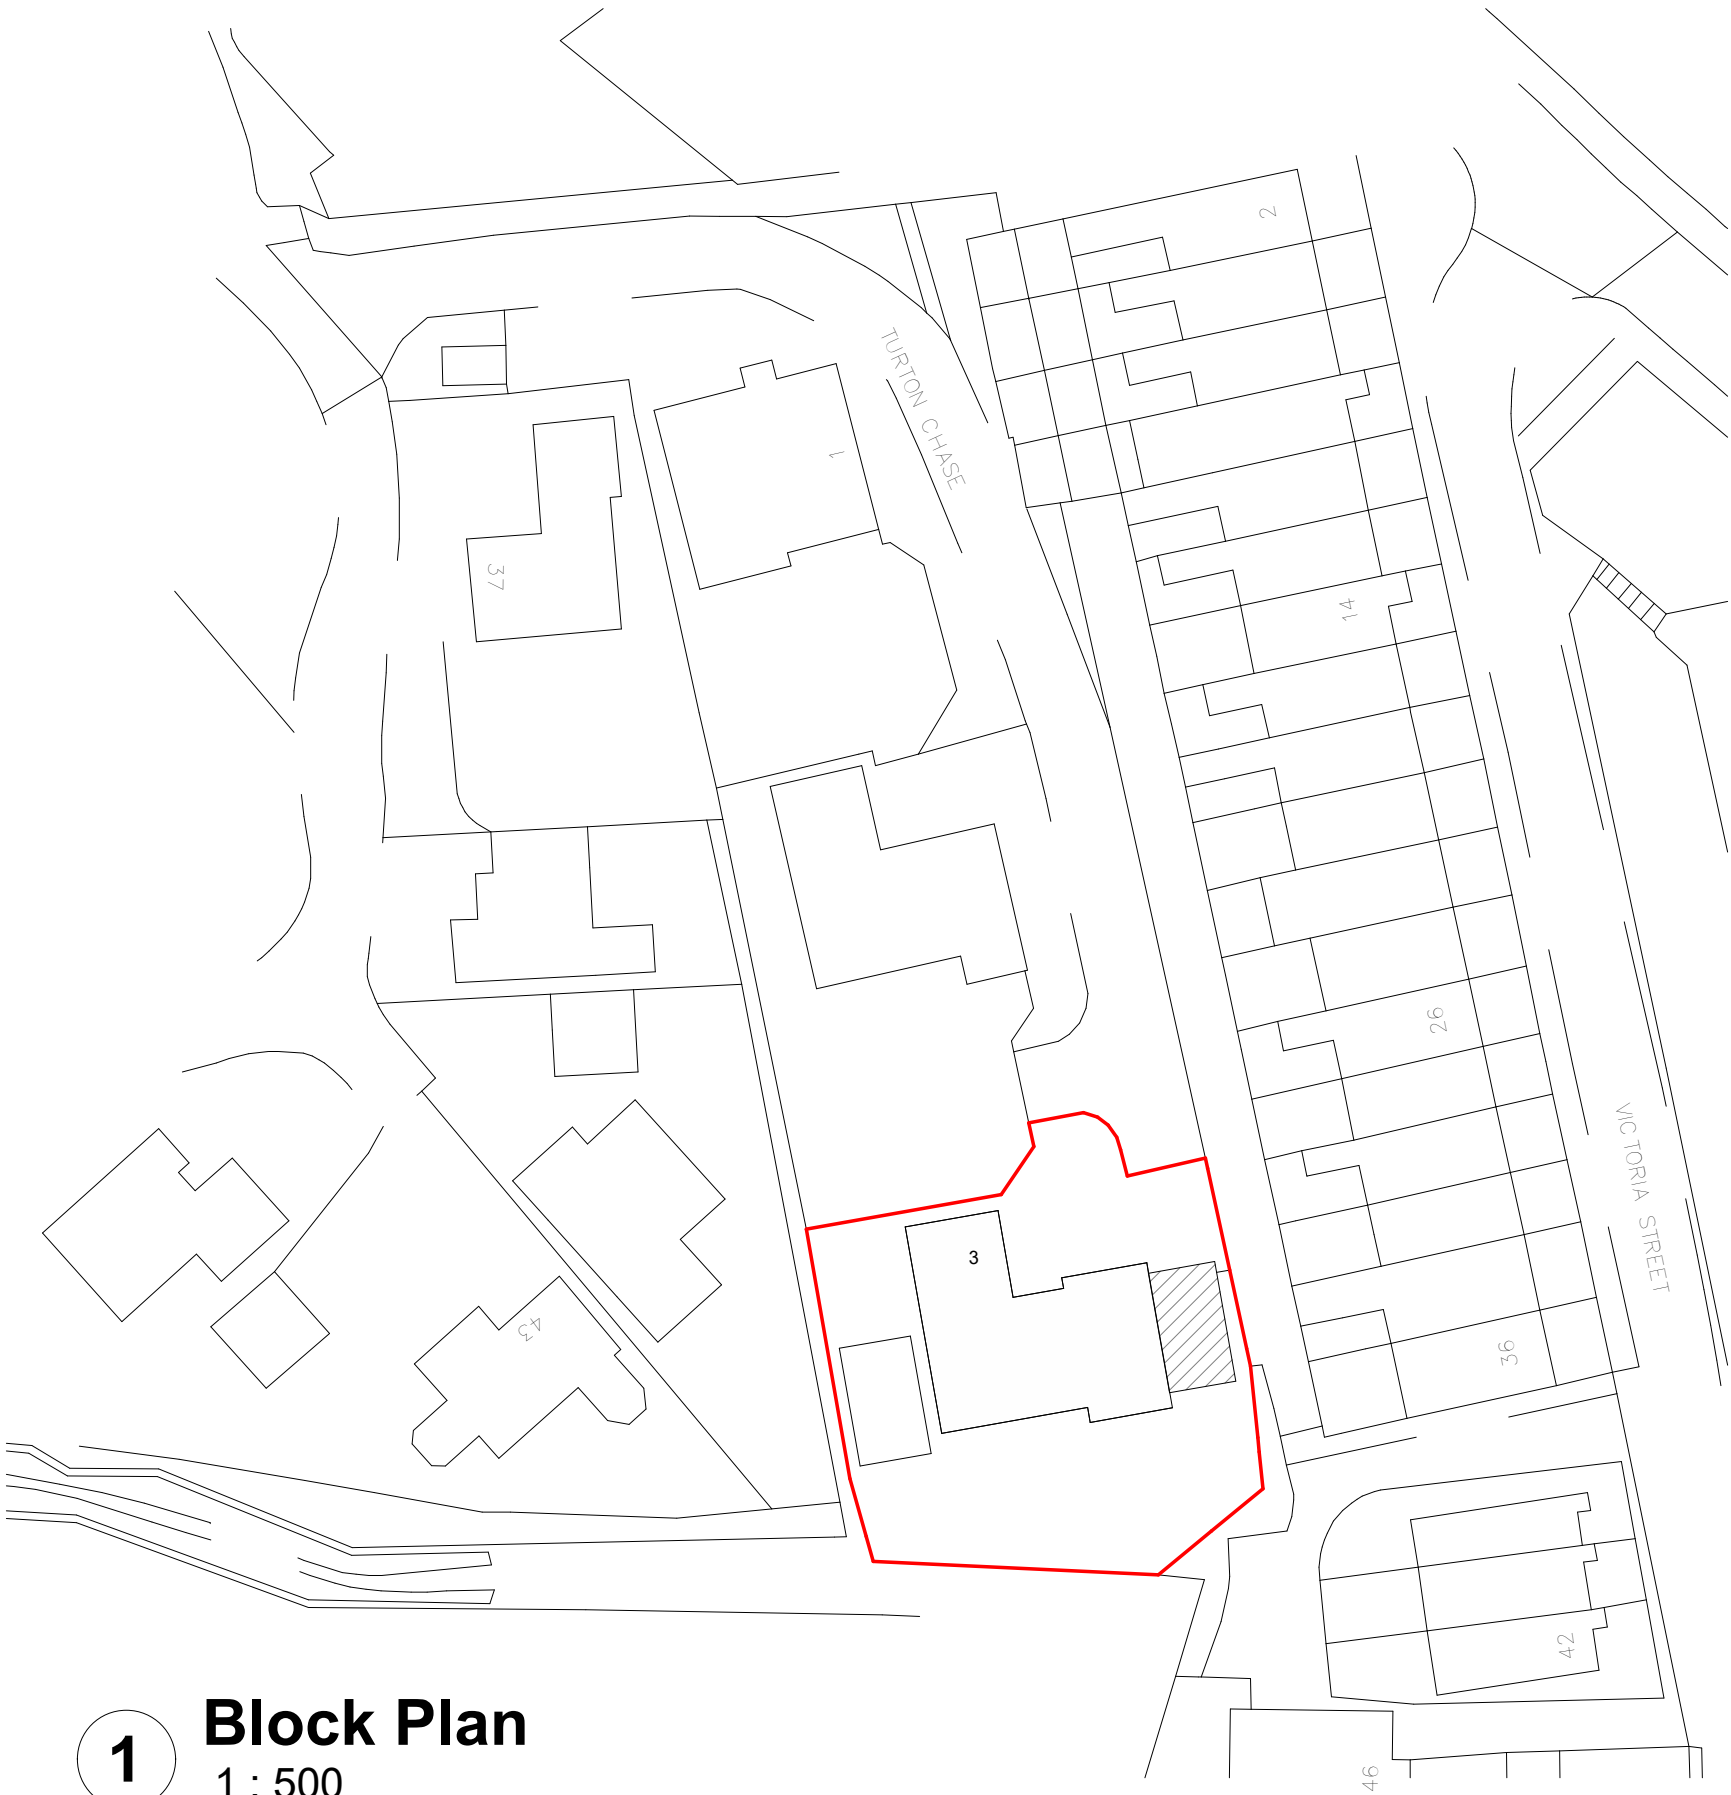

VISUAL SCALE 1:500 @ A3

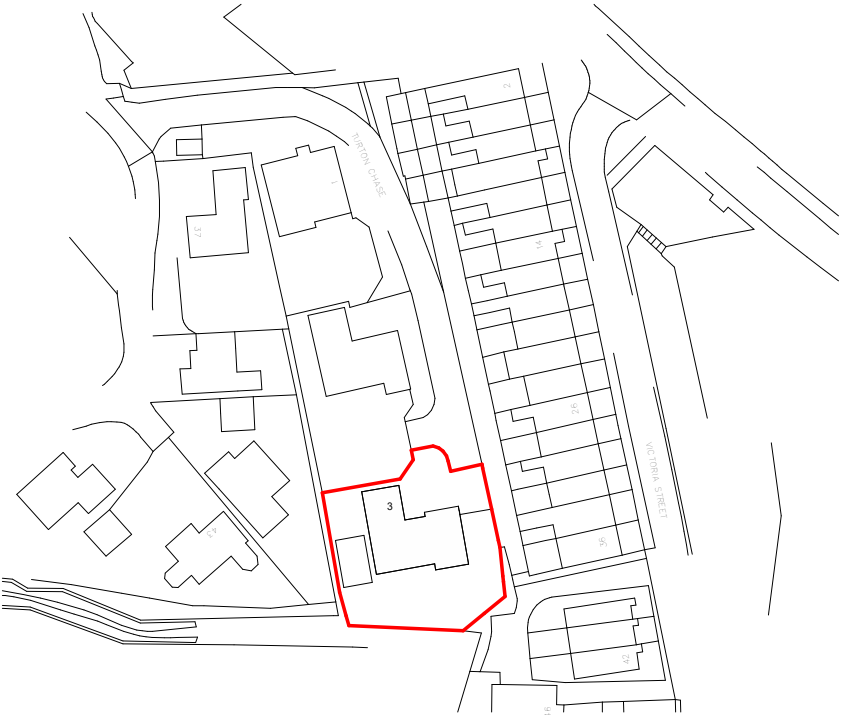

**2 Site Location Plan**  
1 : 1250



VISUAL SCALE 1:1250 @ A3

**Location Plan Legend**

-  Site boundary
-  Any other land under the applicants ownership
-  Hatch indicates approximate extent of proposed extension