


Krung Theph Thai Kitchen

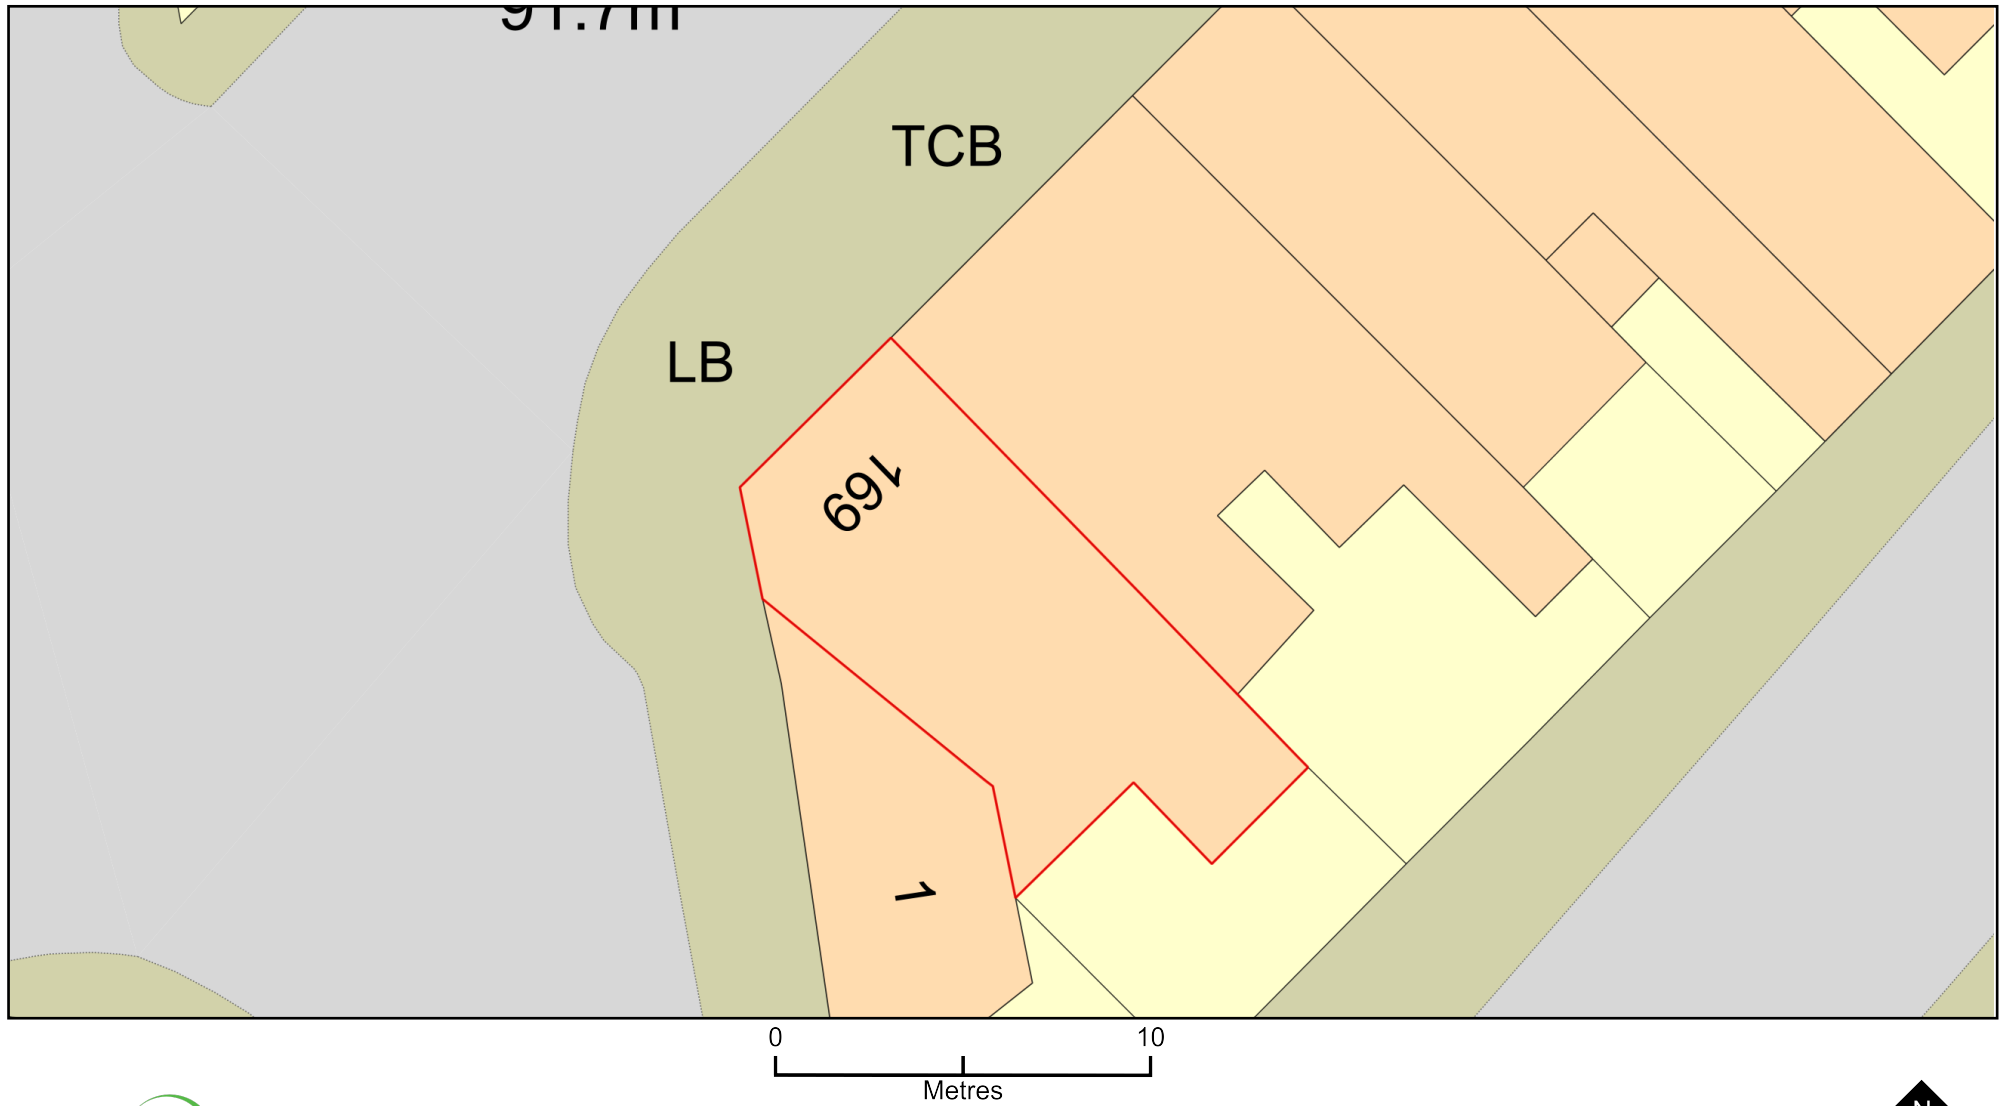

Plan Produced for: Krung Theph Thai Kitchen

Date Produced: 06 Mar 2023

Plan Reference Number: TQRQM23065184935223

Scale: 1:200 @ A4

© Crown copyright and database rights 2023 OS 100042766