



Legend


- Proposed development road
- Incidental areas of unadopted highway to be included in the stopping up application

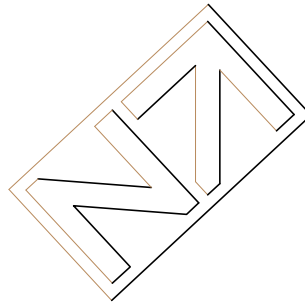


Evidence that (9SM) PRoW hasn't been used in over 10 years.

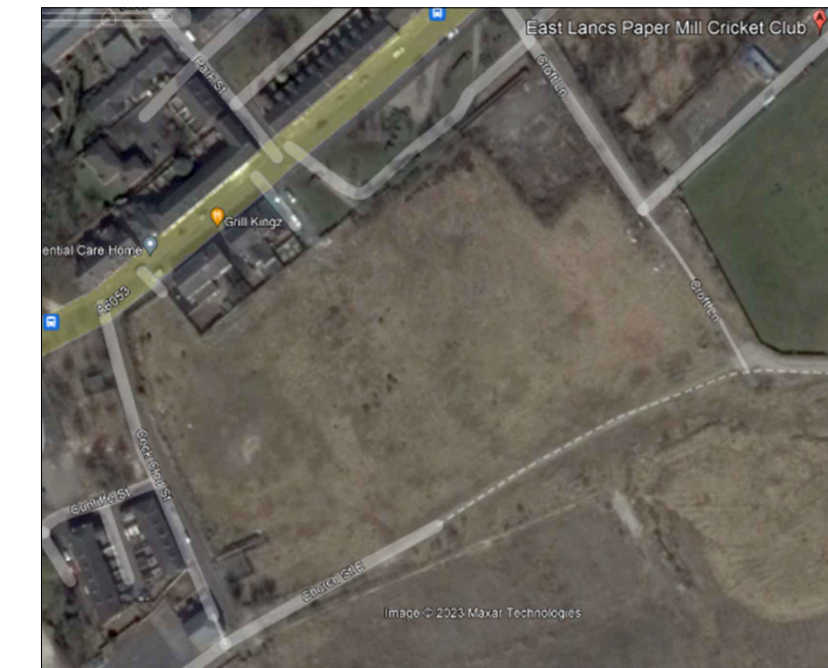


Area in 2013

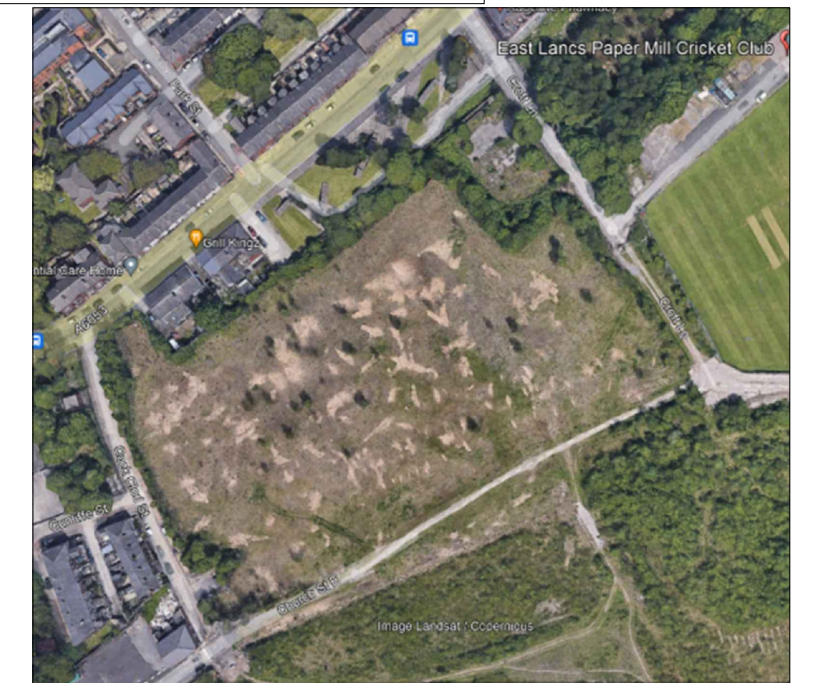

Area in 2018

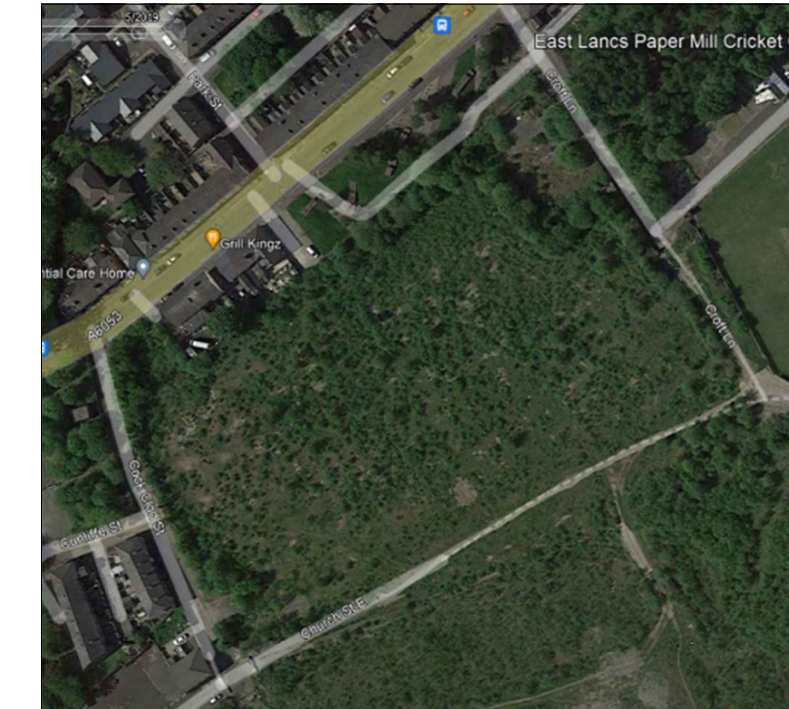


Area in 2019

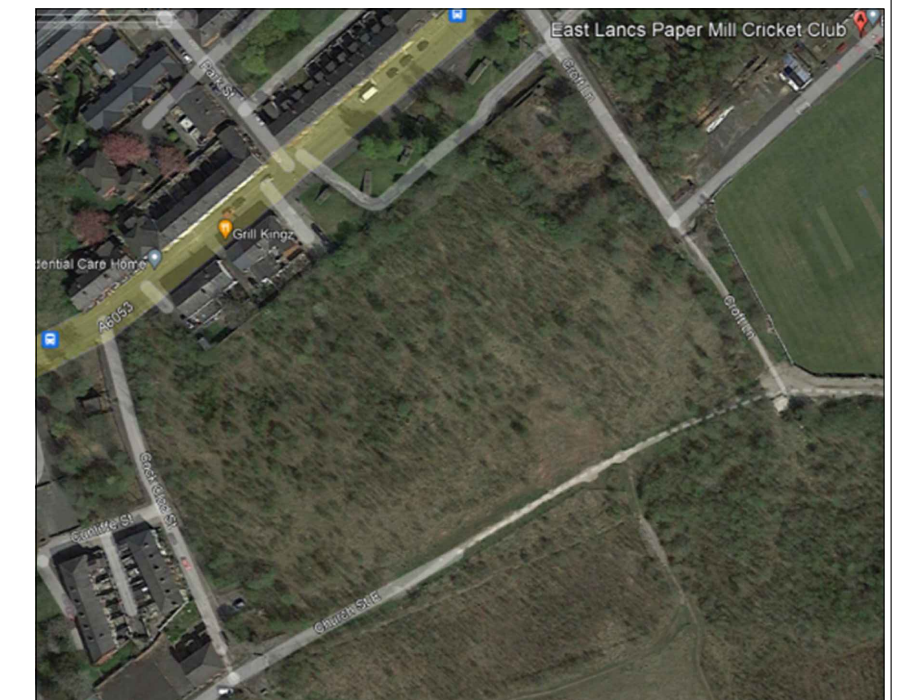


Area in 2021


More historic Evidence that (9SM) PRoW hasn't been used

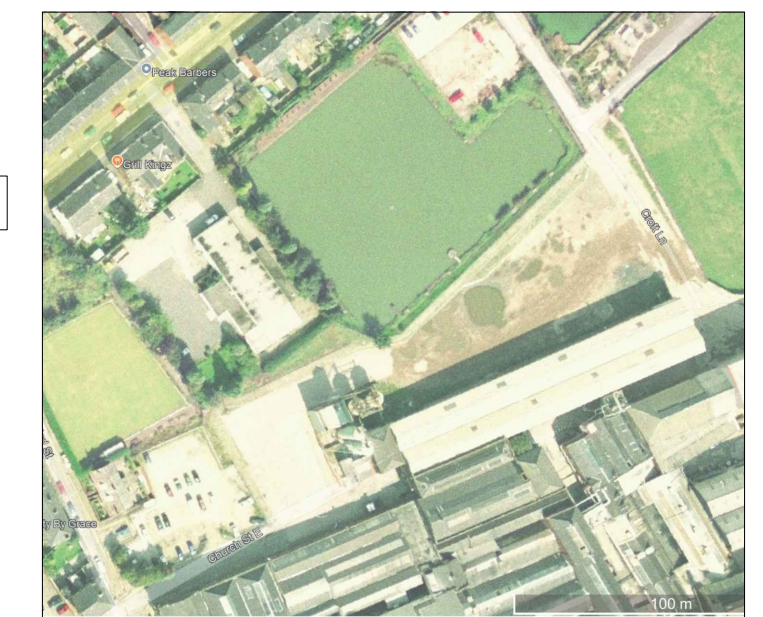

Area in 2000

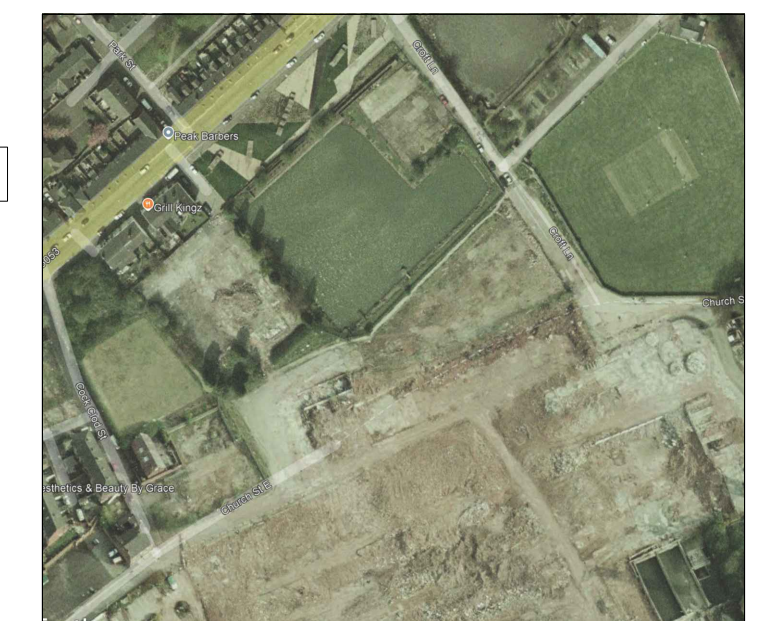

Area in 2005

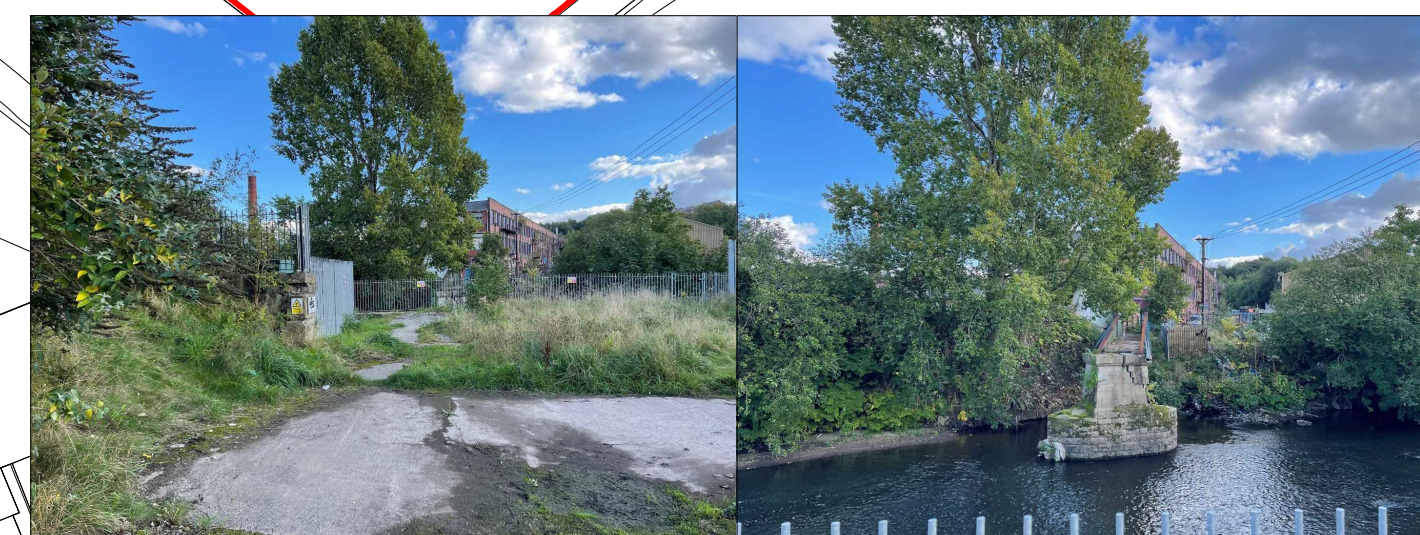

B	UPDATED WITH ADDED INFORMATION AND TO MATCH MOST RECENT LAYOUT M HIGHWAY STOPPING AMENDED TO CROFT LANE		06.01.25 20.06.24	CW CW	
REV	DESCRIPTION		DATE	INIT	
 Morris Homes (North) Limited Morland House Altrincham Road Wilmslow Cheshire SK9 5NW Tel: (01625) 544 444 Fax: (0845) 833 1845					
Job Title					
EAST LANCS PAPER MILL RADCLIFFE					
Dwg. Title					
PRoW & PUBLIC HIGHWAYS STOPPING UP PLAN					
date	drawn	checked	scale	dwg.no	rev
23/11/2022	IK		NTS	N308-TEC08-01	B