


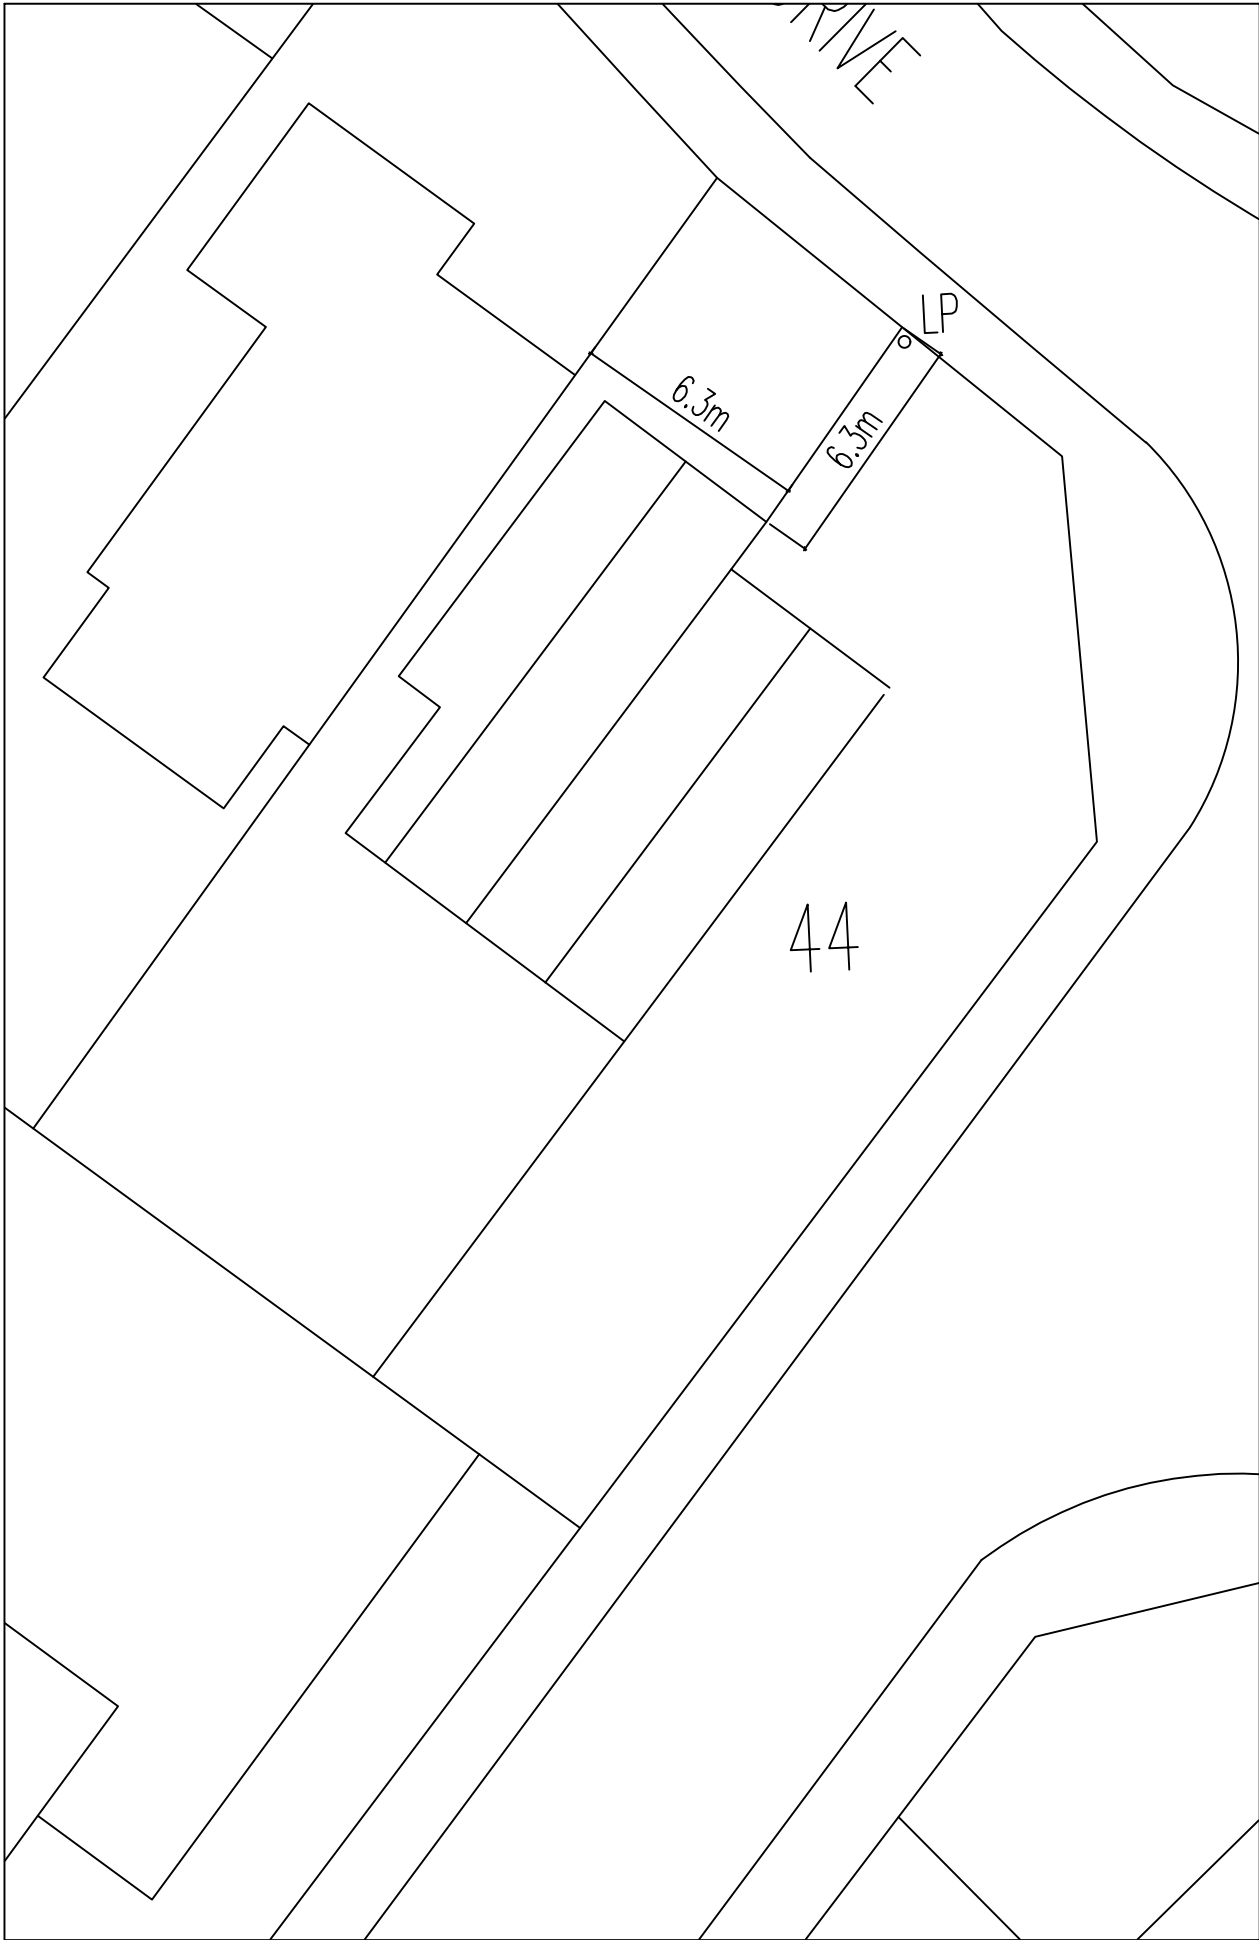

01

Existing Parking Plan


Scale 1:200

0m

5m

10m

15m

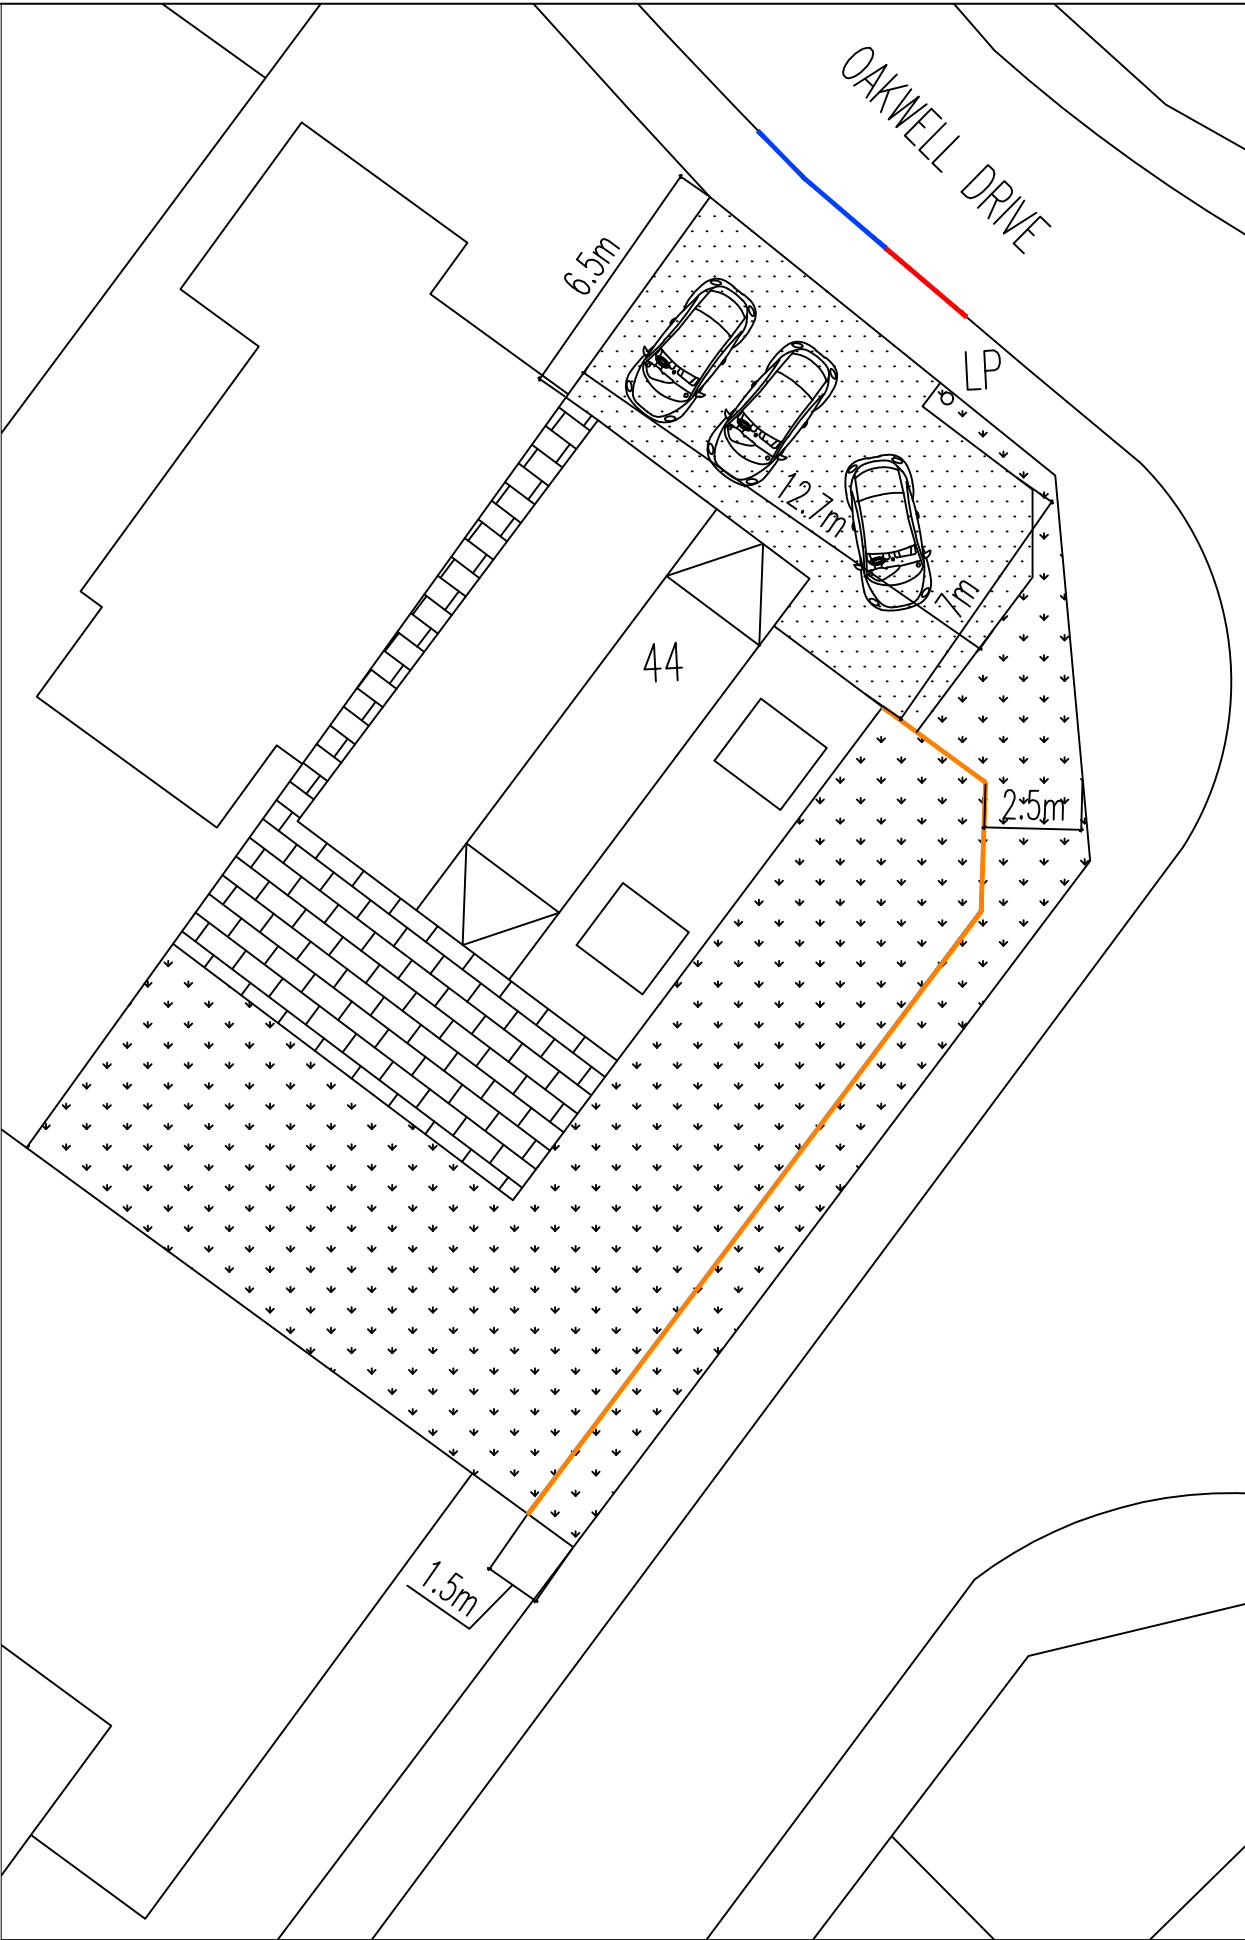

02

Proposed Parking Plan

Scale 1:200

Driveway to be porous

Blue line indicates existing

4.6m drop kerb

Red line indicates new 2.8m drop kerb

1.8m WHALLEY LAP TIMBER FENCING TO BE INSTALLED AROUND GARDENS.
TIMBER TO BE TREATED PLAINED TIMBER. POSTS TO BE CONCRETE

1800.0

2125.0

03

Proposed Fencing

Scale 1:50

GRASS

TARMAC

INDIAN STONE PAVING

1.8m TIMBER FENCING

N

SURVEY ORIENTATED TO MAGNETIC NORTH

Rev	Description	Date	By	Chk
Status				
Planning	☐	Tender	☐	
Construction	☒	As Built	☐	PLANNING
Client				
Mrs B Davies				
44 Oakwell Drive, Unsworth				
Contract				
Proposed Single Storey Front and Rear Infill				
Extensions with Loft Conversion and Raised				
Ridge				
Drawing				
Existing and Proposed Parking Plan				
Drawing No. TDS-24-196-06				
Revision /				
Scales 1:200 @ A3				
Date Oct '25				
Drawn ZTT				
Checked				

THORP
DESIGN
SERVICES LTD.