




1 Front - Proposed
1 : 100

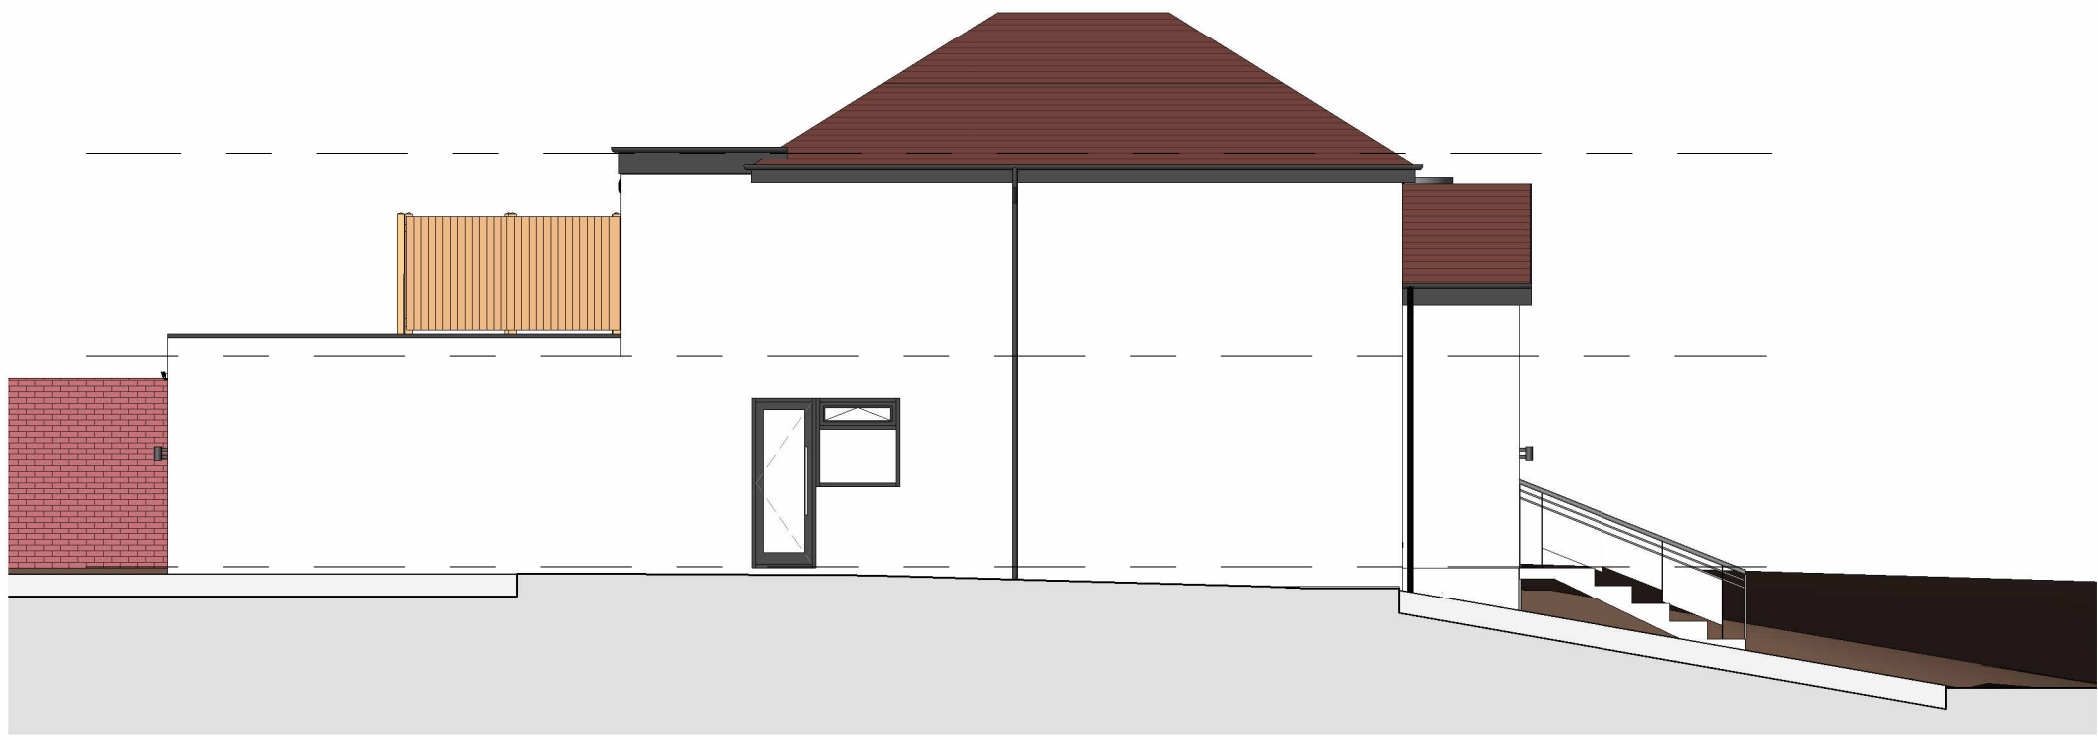

2 Left Side - Proposed
1 : 100




5 3D View - Proposed



3 Rear - Proposed
1 : 100



4 Right Side - Proposed
1 : 100

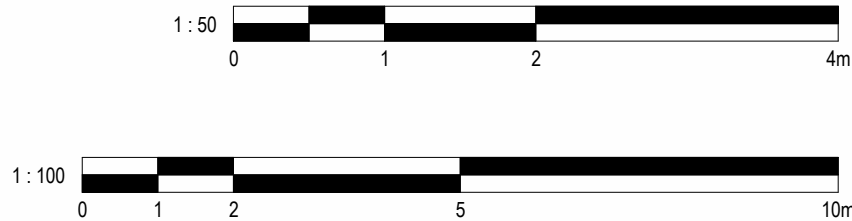

No.	Description	Date
PROJECT		
59 Agecroft Road East		
TITLE		
Proposed Elevations		
CLIENT		
Naseer		
STATUS		
BUILDING REGS		
DRAWN BY	DATE	SCALE (@ A1)
JB	26/11/2024	1 : 100
PROJECT NUMBER	DRAWING NUMBER	REV
GSS23122.2	004	
GOLD SKETCH		
S T U D I O S		
www.goldsketch.co.uk info@goldsketch.co.uk 0161 792 9595		
NOTES: © COPYRIGHT - ALL RIGHTS RESERVED. THIS DRAWING MUST NOT BE REPRODUCED WITHOUT PRIOR WRITTEN CONSENT. DRAWING TO BE USED FOR THE STATUS INDICATED ONLY. ALL DIMENSIONS AND SETTING OUT SHALL BE CHECKED AND CONFIRMED ON SITE. ANY DISCREPANCIES TO BE REPORTED TO THE ARCHITECT IMMEDIATELY. THIS DRAWING IS THE PROPERTY OF GOLD SKETCH. ALL DIMENSIONS AND MATERIALS TO BE IN ACCORDANCE WITH CURRENT BUILDING REGULATIONS, RELEVANT CODES OF PRACTICE AND BRITISH STANDARDS. ALL DIMENSIONS ON THIS DRAWING ARE IN MILLIMETRES UNLESS OTHERWISE STATED.		