




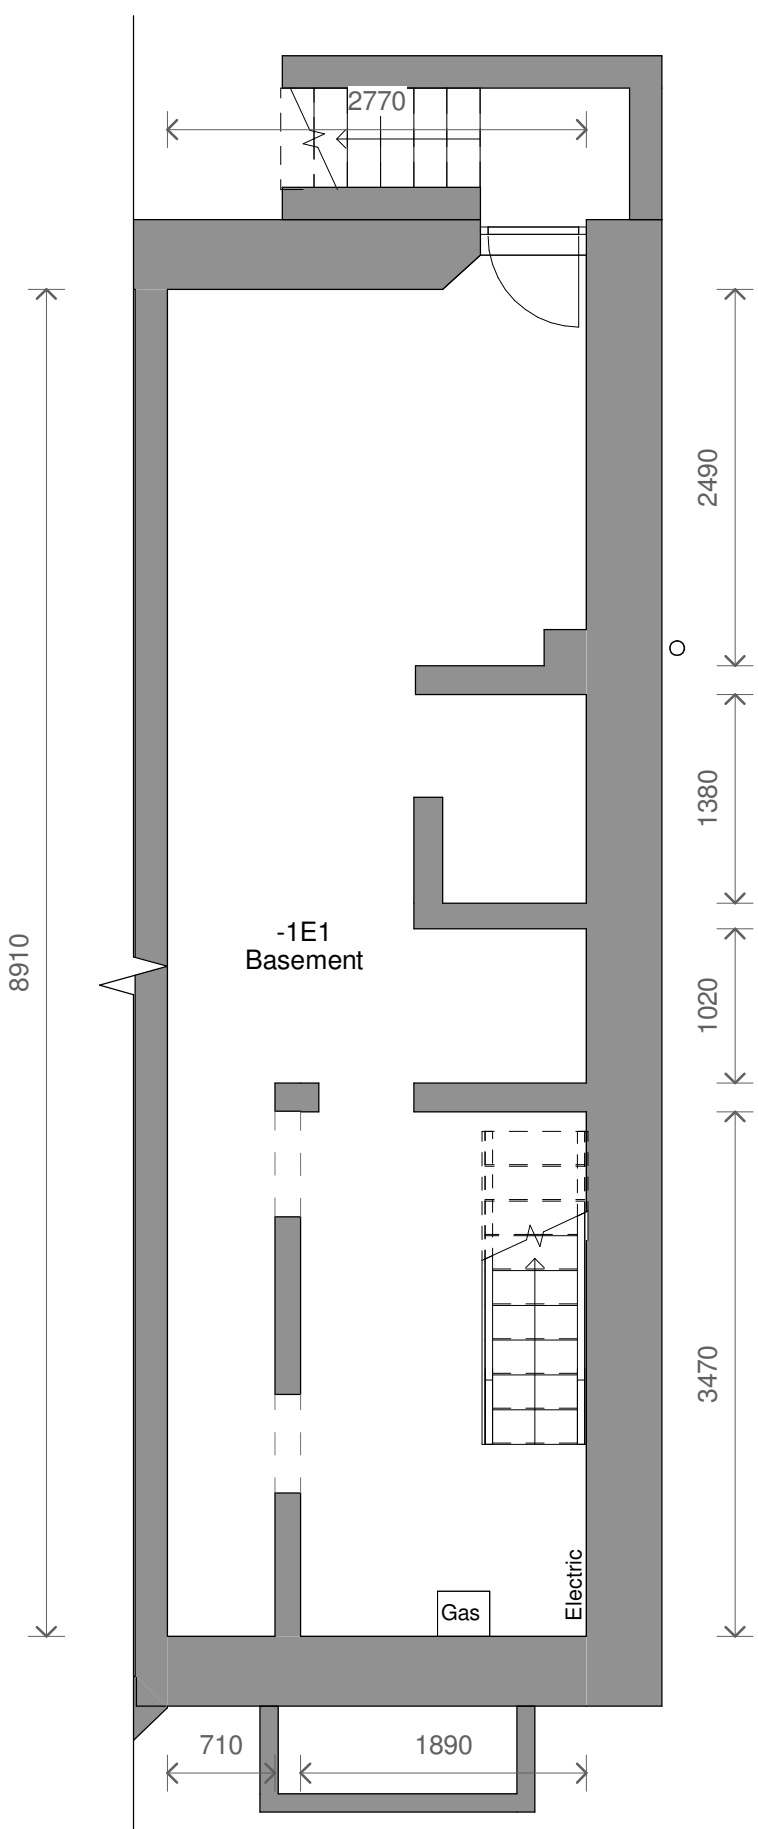


1 Level B1 - Existing  
1 : 50

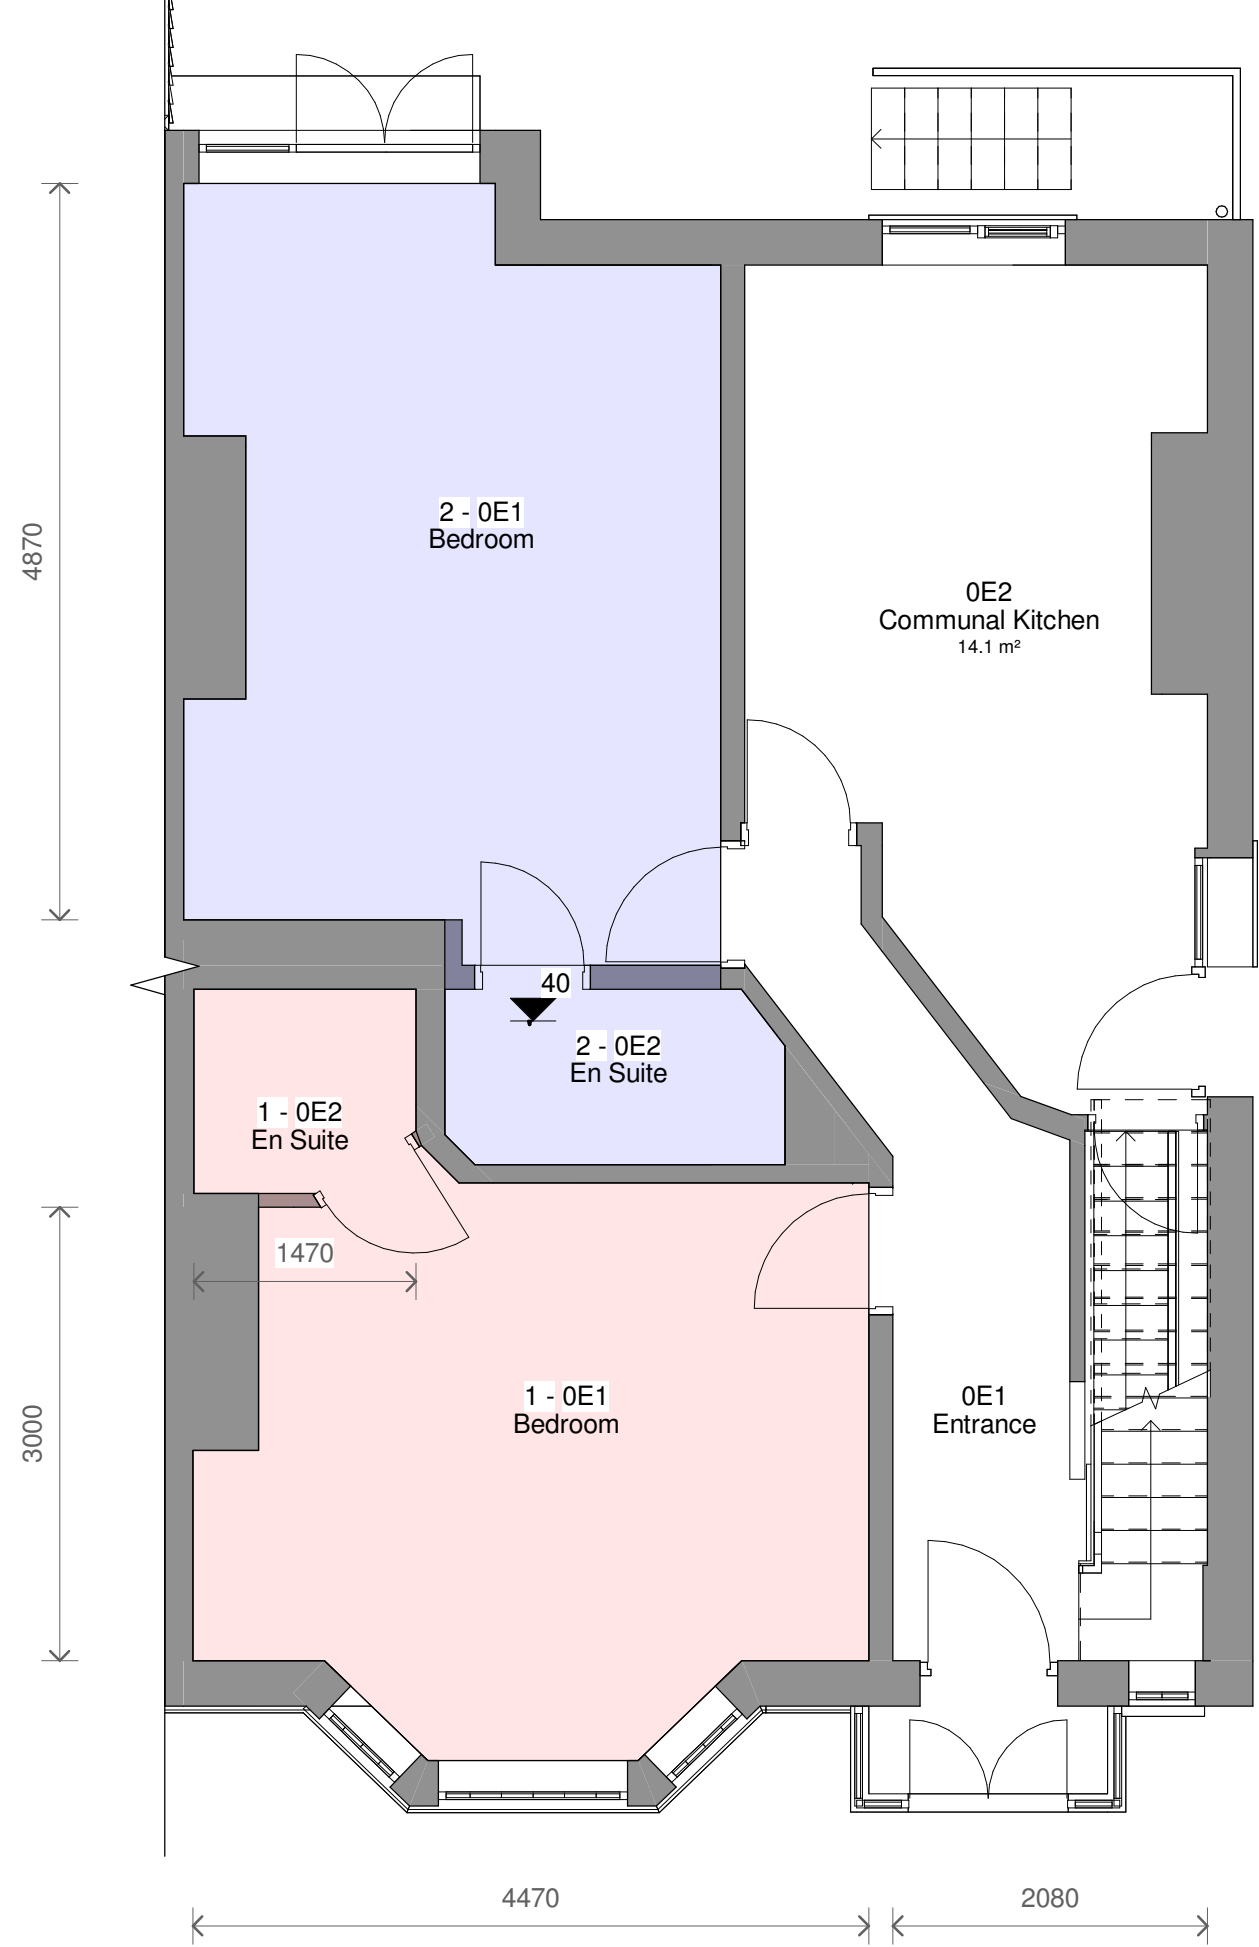

2 Level 0 - Existing  
1 : 50

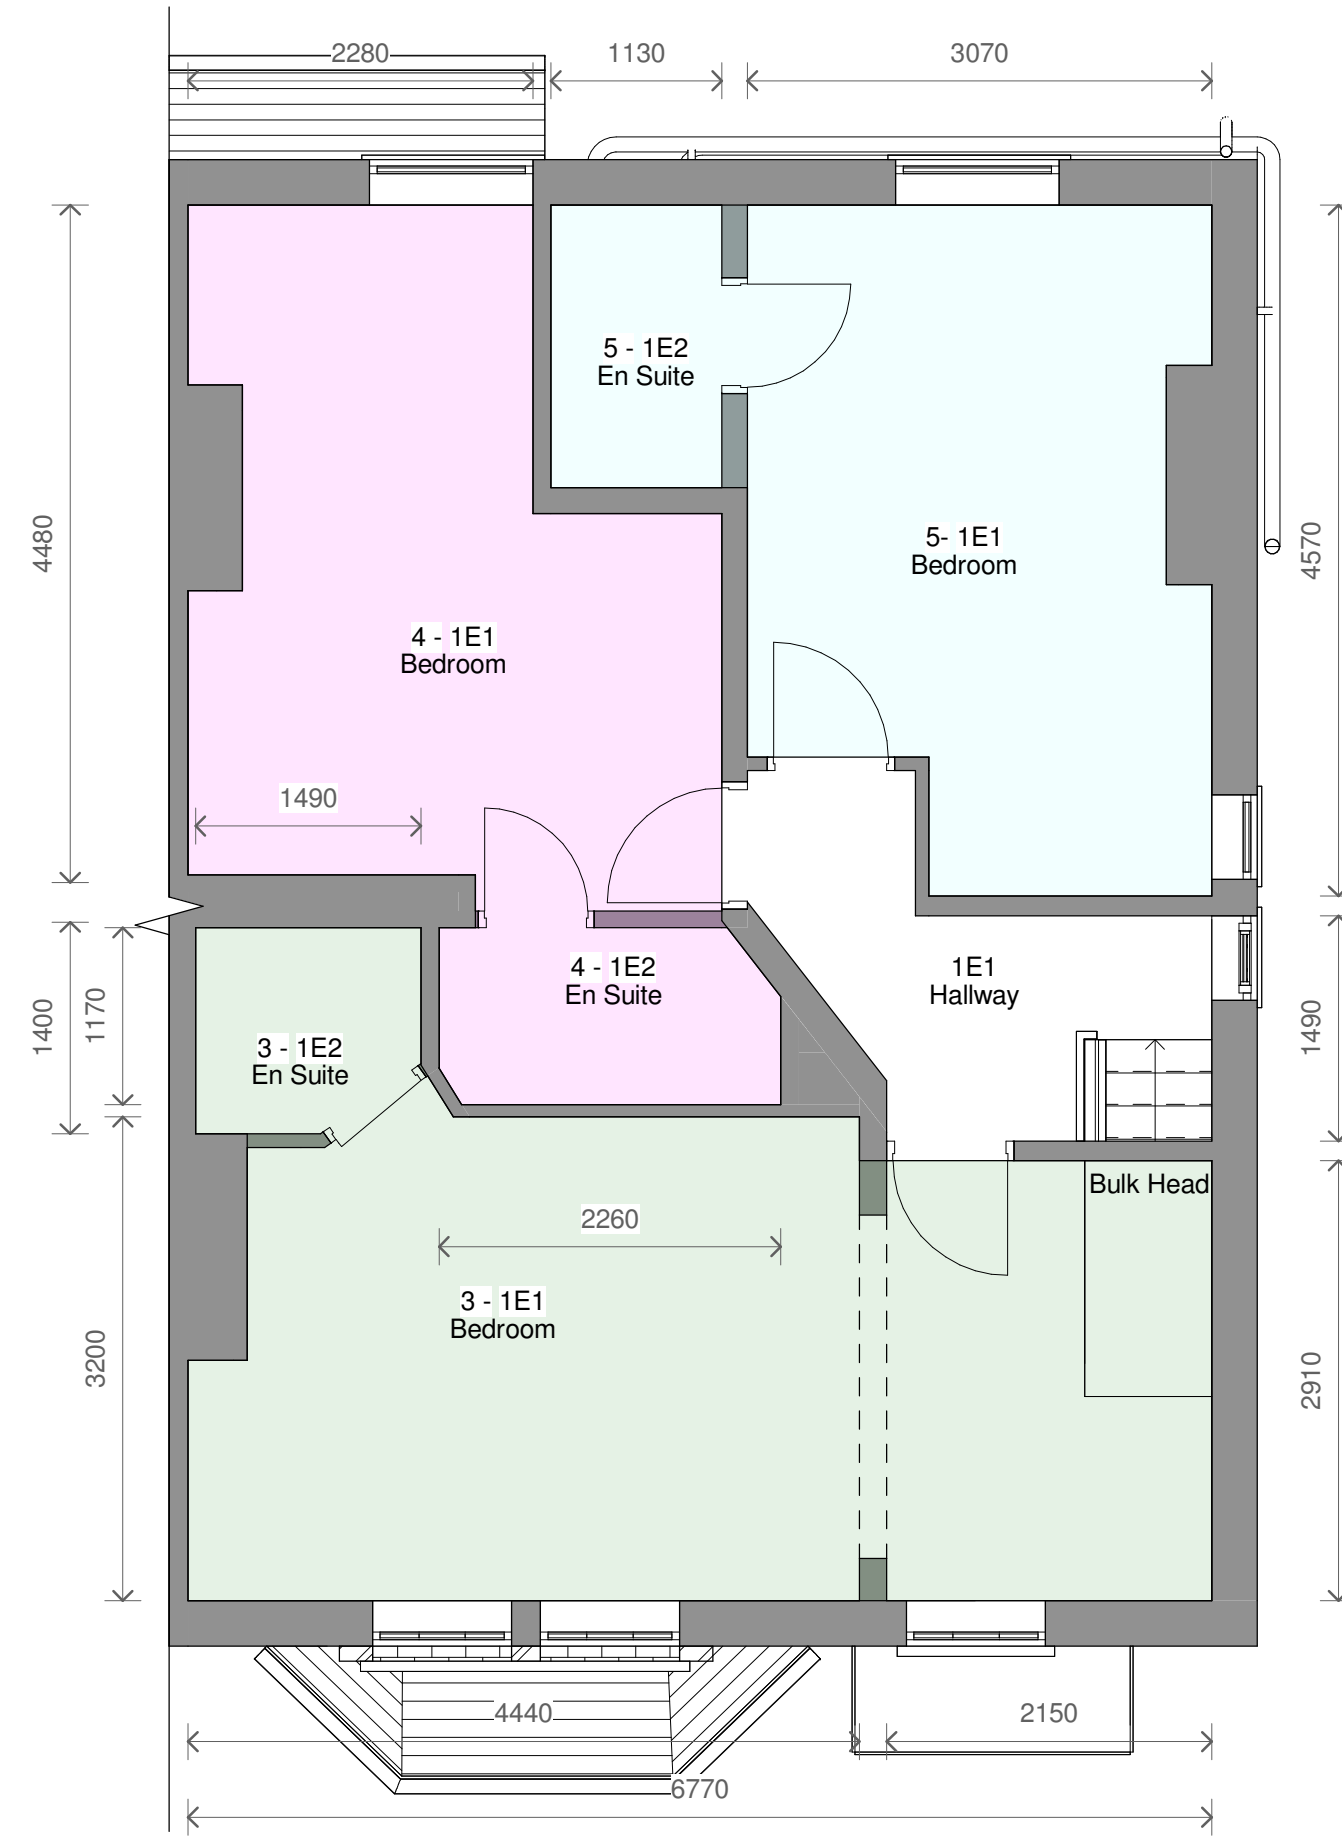


3 Level 1 - Existing  
1 : 50

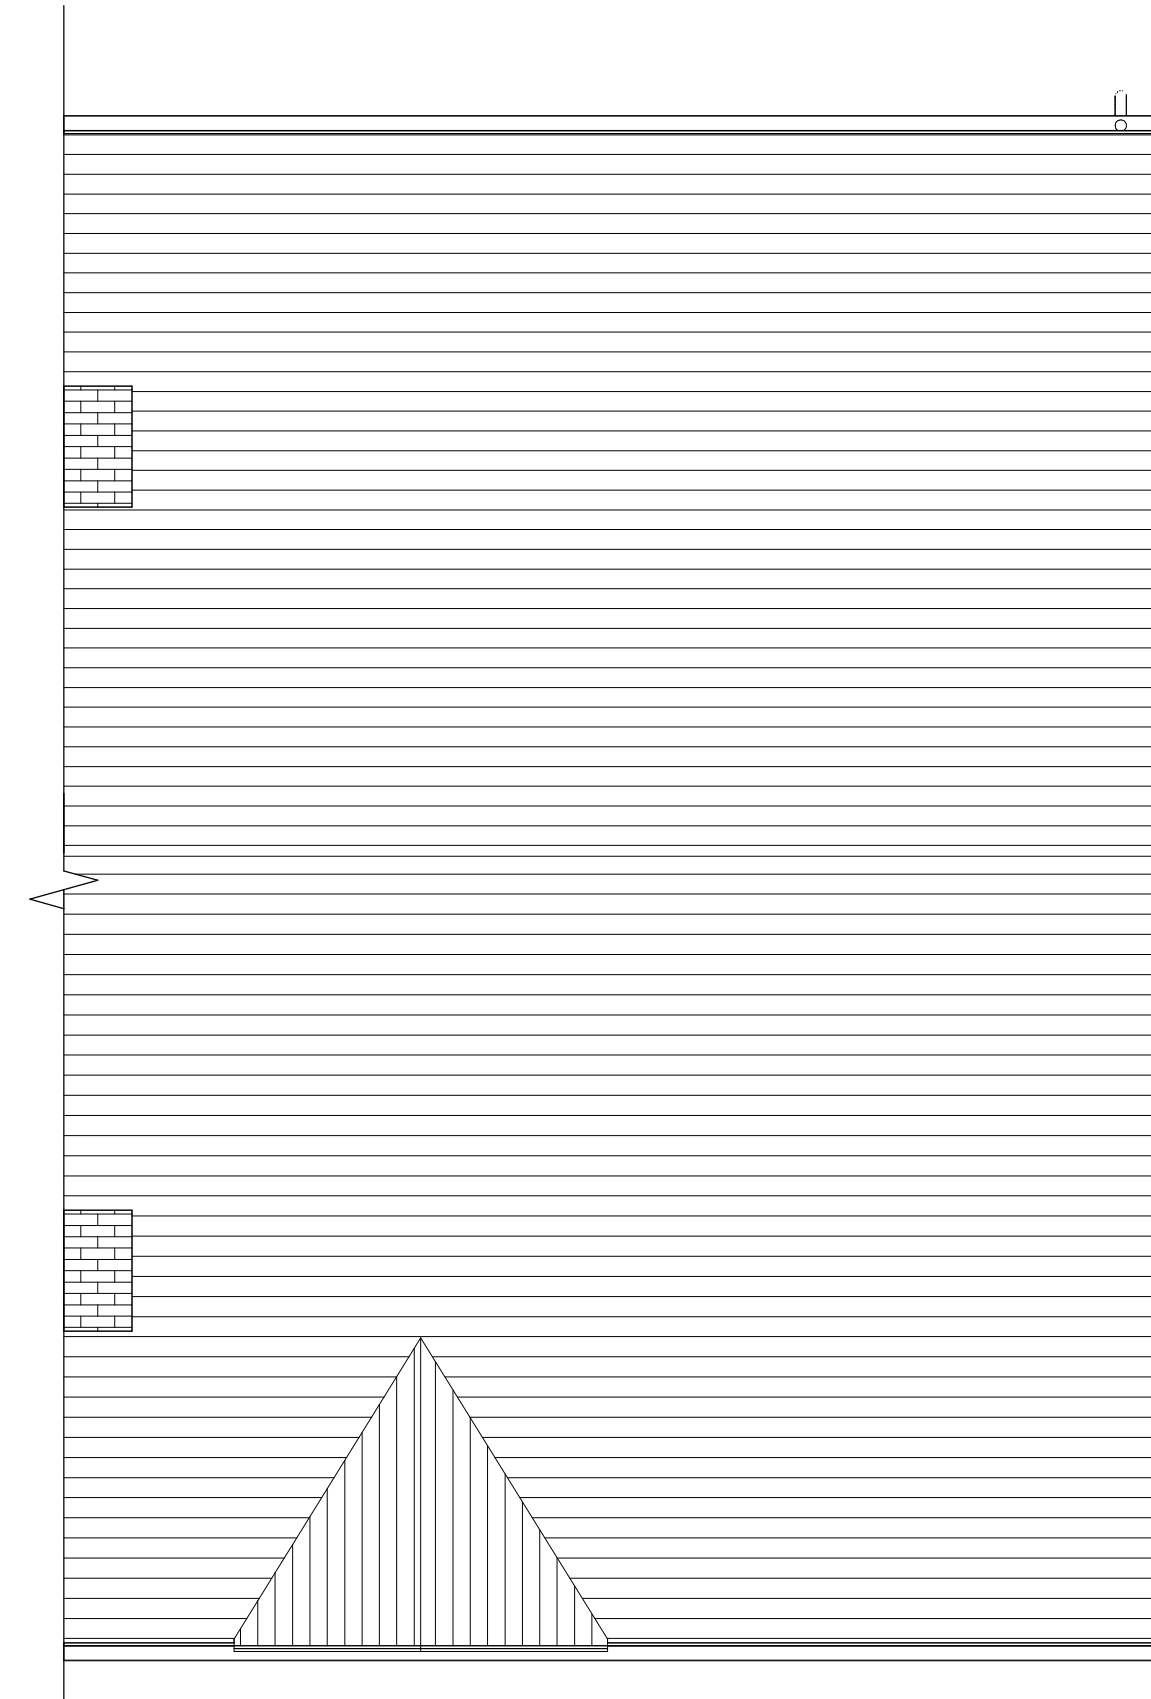


4 Level Roof - Existing  
1 : 50

### Room Area Key

|                 |
|-----------------|
| Room 1 - 17m²   |
| Room 2 - 19.5m² |
| Room 3 - 22.5m² |
| Room 4 - 16m²   |
| Room 5 - 15m²   |

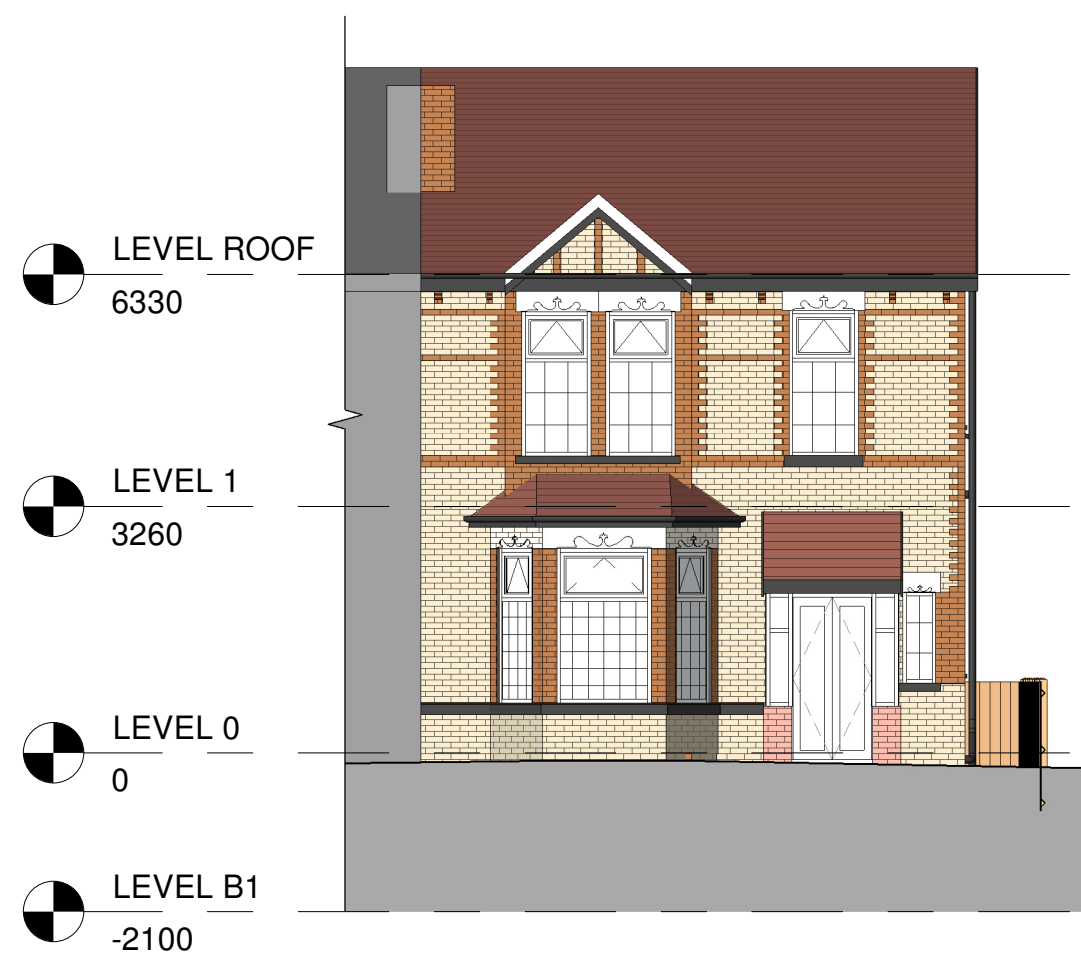

5 Front - Existing  
1 : 100

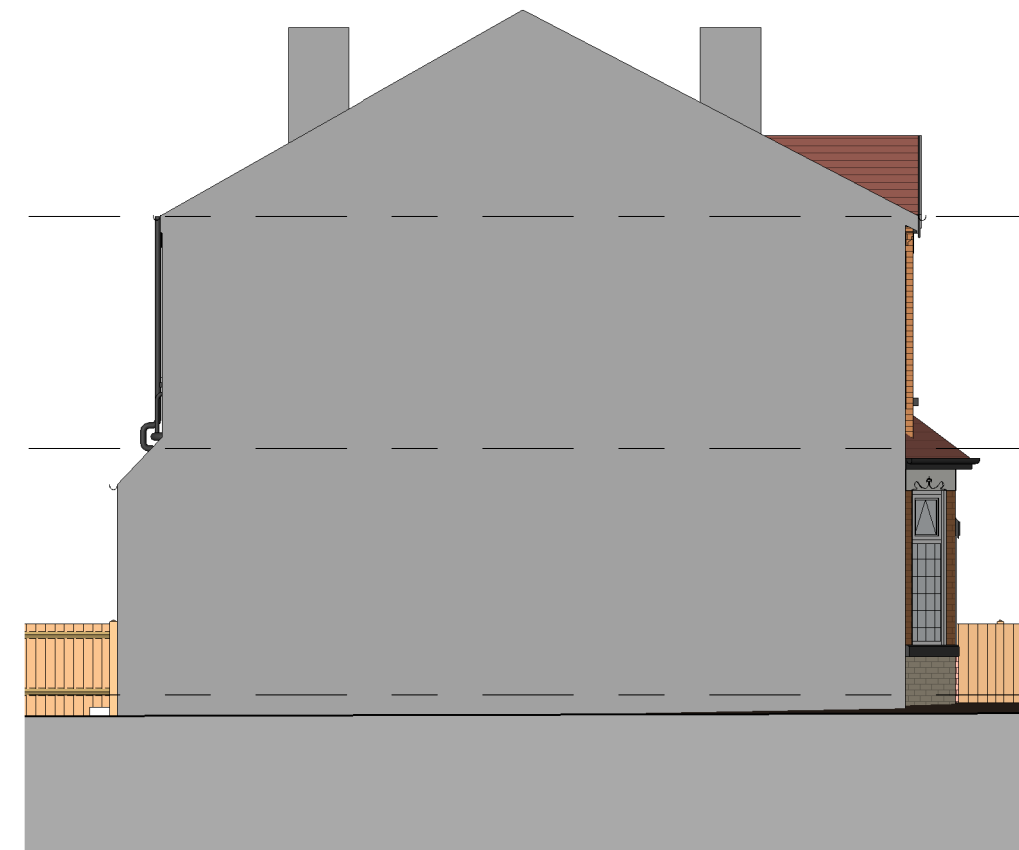


6 Left Side - Existing  
1 : 100



7 Rear - Existing  
1 : 100



8 Right Side - Existing  
1 : 100

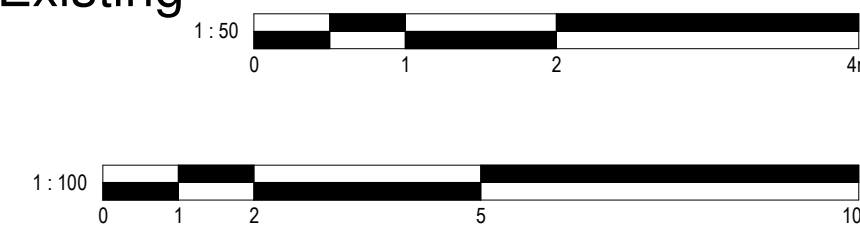

| No.   | Description                   | Date         | Initial |
|---|-------------------------------|--------------|---------|
| PROJECT   | 31 Hilton Crescent            |              |         |
| TITLE   | Existing Plans and Elevations |              |         |
| STATUS   | DESIGN                        |              |         |
| DRAWN BY   | DATE                          | SCALE (@ A1) |         |
| CB   | 19/09/2024                    | As indicated |         |
| PROJECT NUMBER   | DRAWING NUMBER                | REV          |         |
| GSS24129.2   | 002                           |              |         |
| <b>GOLD SKETCH</b><br>S T U D I O S<br>www.goldsketch.co.uk info@goldsketch.co.uk 0161 792 9595   |                               |              |         |
| NOTES<br>COPYRIGHT: ALL RIGHTS RESERVED.<br>DISCLAIMER: THIS DRAWING IS NOT TO BE USED FOR CONSTRUCTION WITHOUT WRITTEN CONSENT.<br>DRAWING TO BE USED FOR THE EXISTING PLAN ONLY. ANY DISCREPANCIES TO BE REPORTED TO THE<br>ALL DIMENSIONS ARE TO FACE UNLESS OTHERWISE SPECIFIED. ALL DIMENSIONS ARE TO FACE UNLESS OTHERWISE SPECIFIED.<br>LEGISLATION, RELEVANT CODES OF PRACTICE AND BRITISH STANDARDS. ALL DIMENSIONS ON THIS DRAWING ARE IN MILLIMETRES UNLESS<br>OTHERWISE STATED. |                               |              |         |