


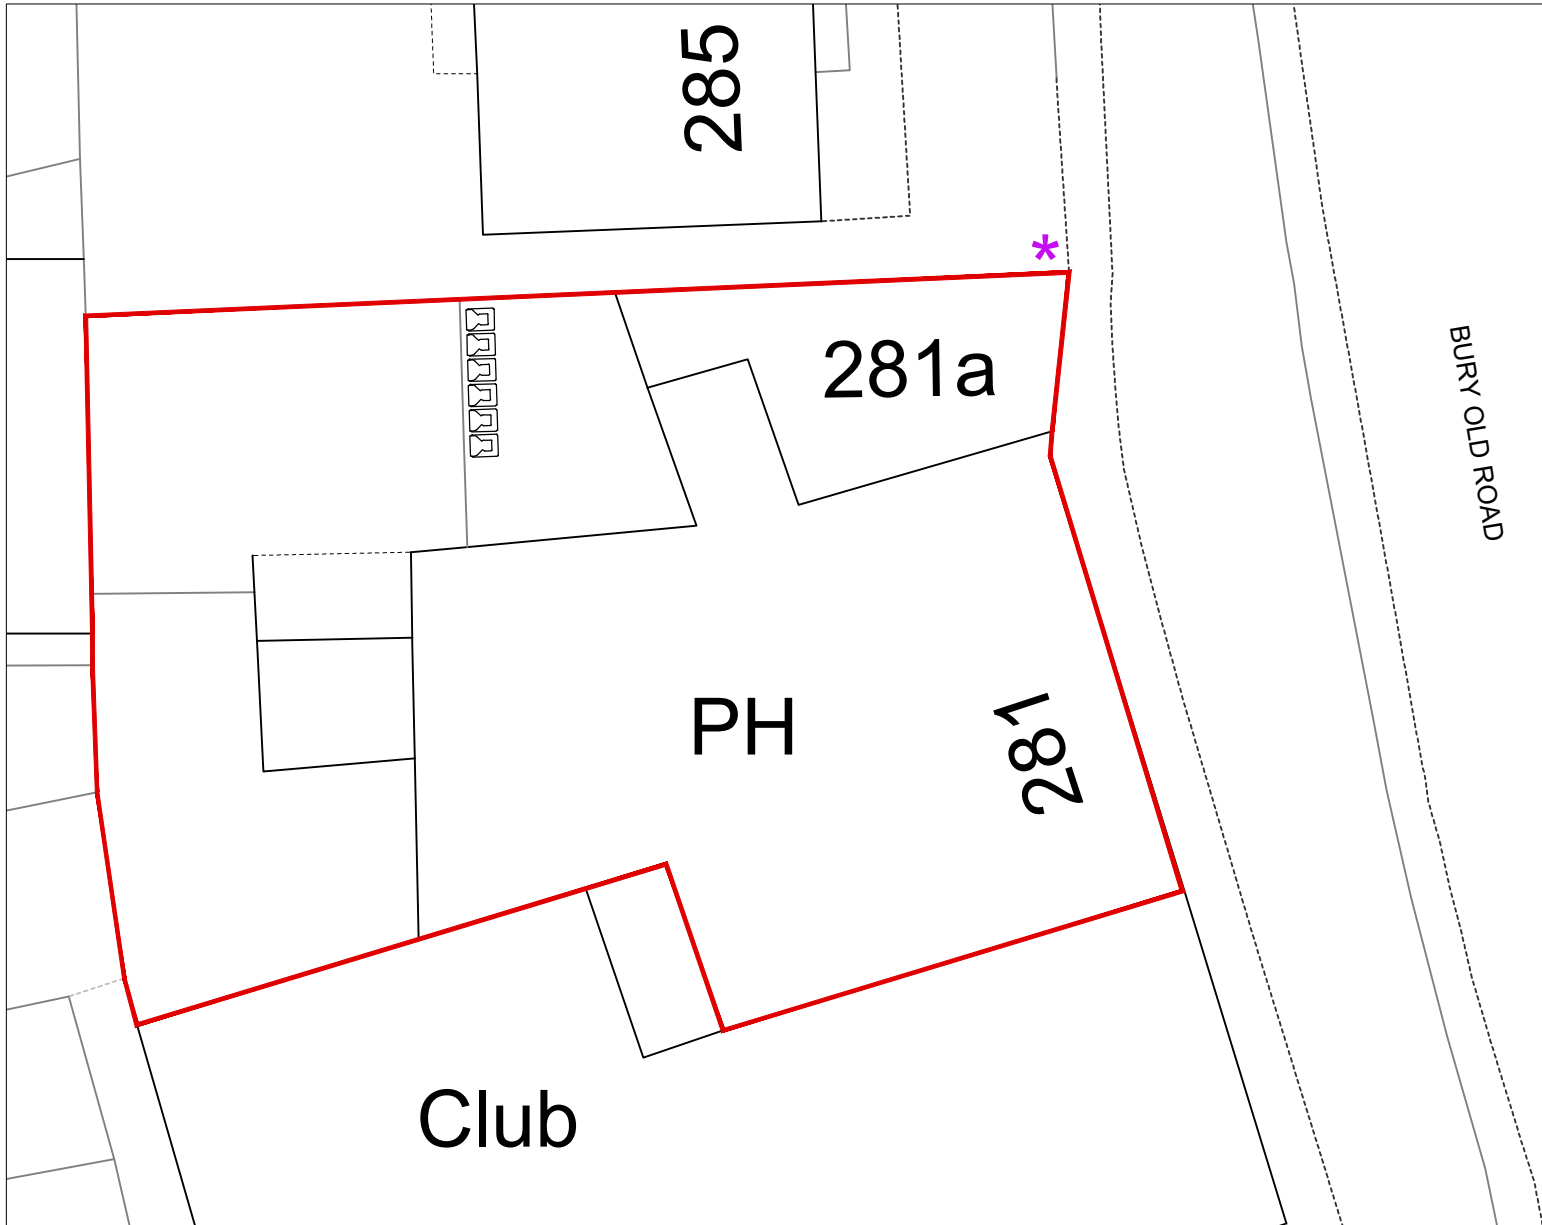

- Site Boundary
- 6 No. 240L BINS
- * Refuse collection point

-	--	---
---	----	-----

PROJECT
CHANGE OF USE FROM A4 USE CLASS
A3 USE CLASS WITH BAR

ADDRESS
THE PARKSIDE, 281 BURY OLD ROAD,
PRESTWICH, MANCHESTER M25 1JA

DRAWING
REFUSE PLAN

SCALE 1:200 @ A4

DATE JUN 20 **DRG** 008-05 **REV** /