


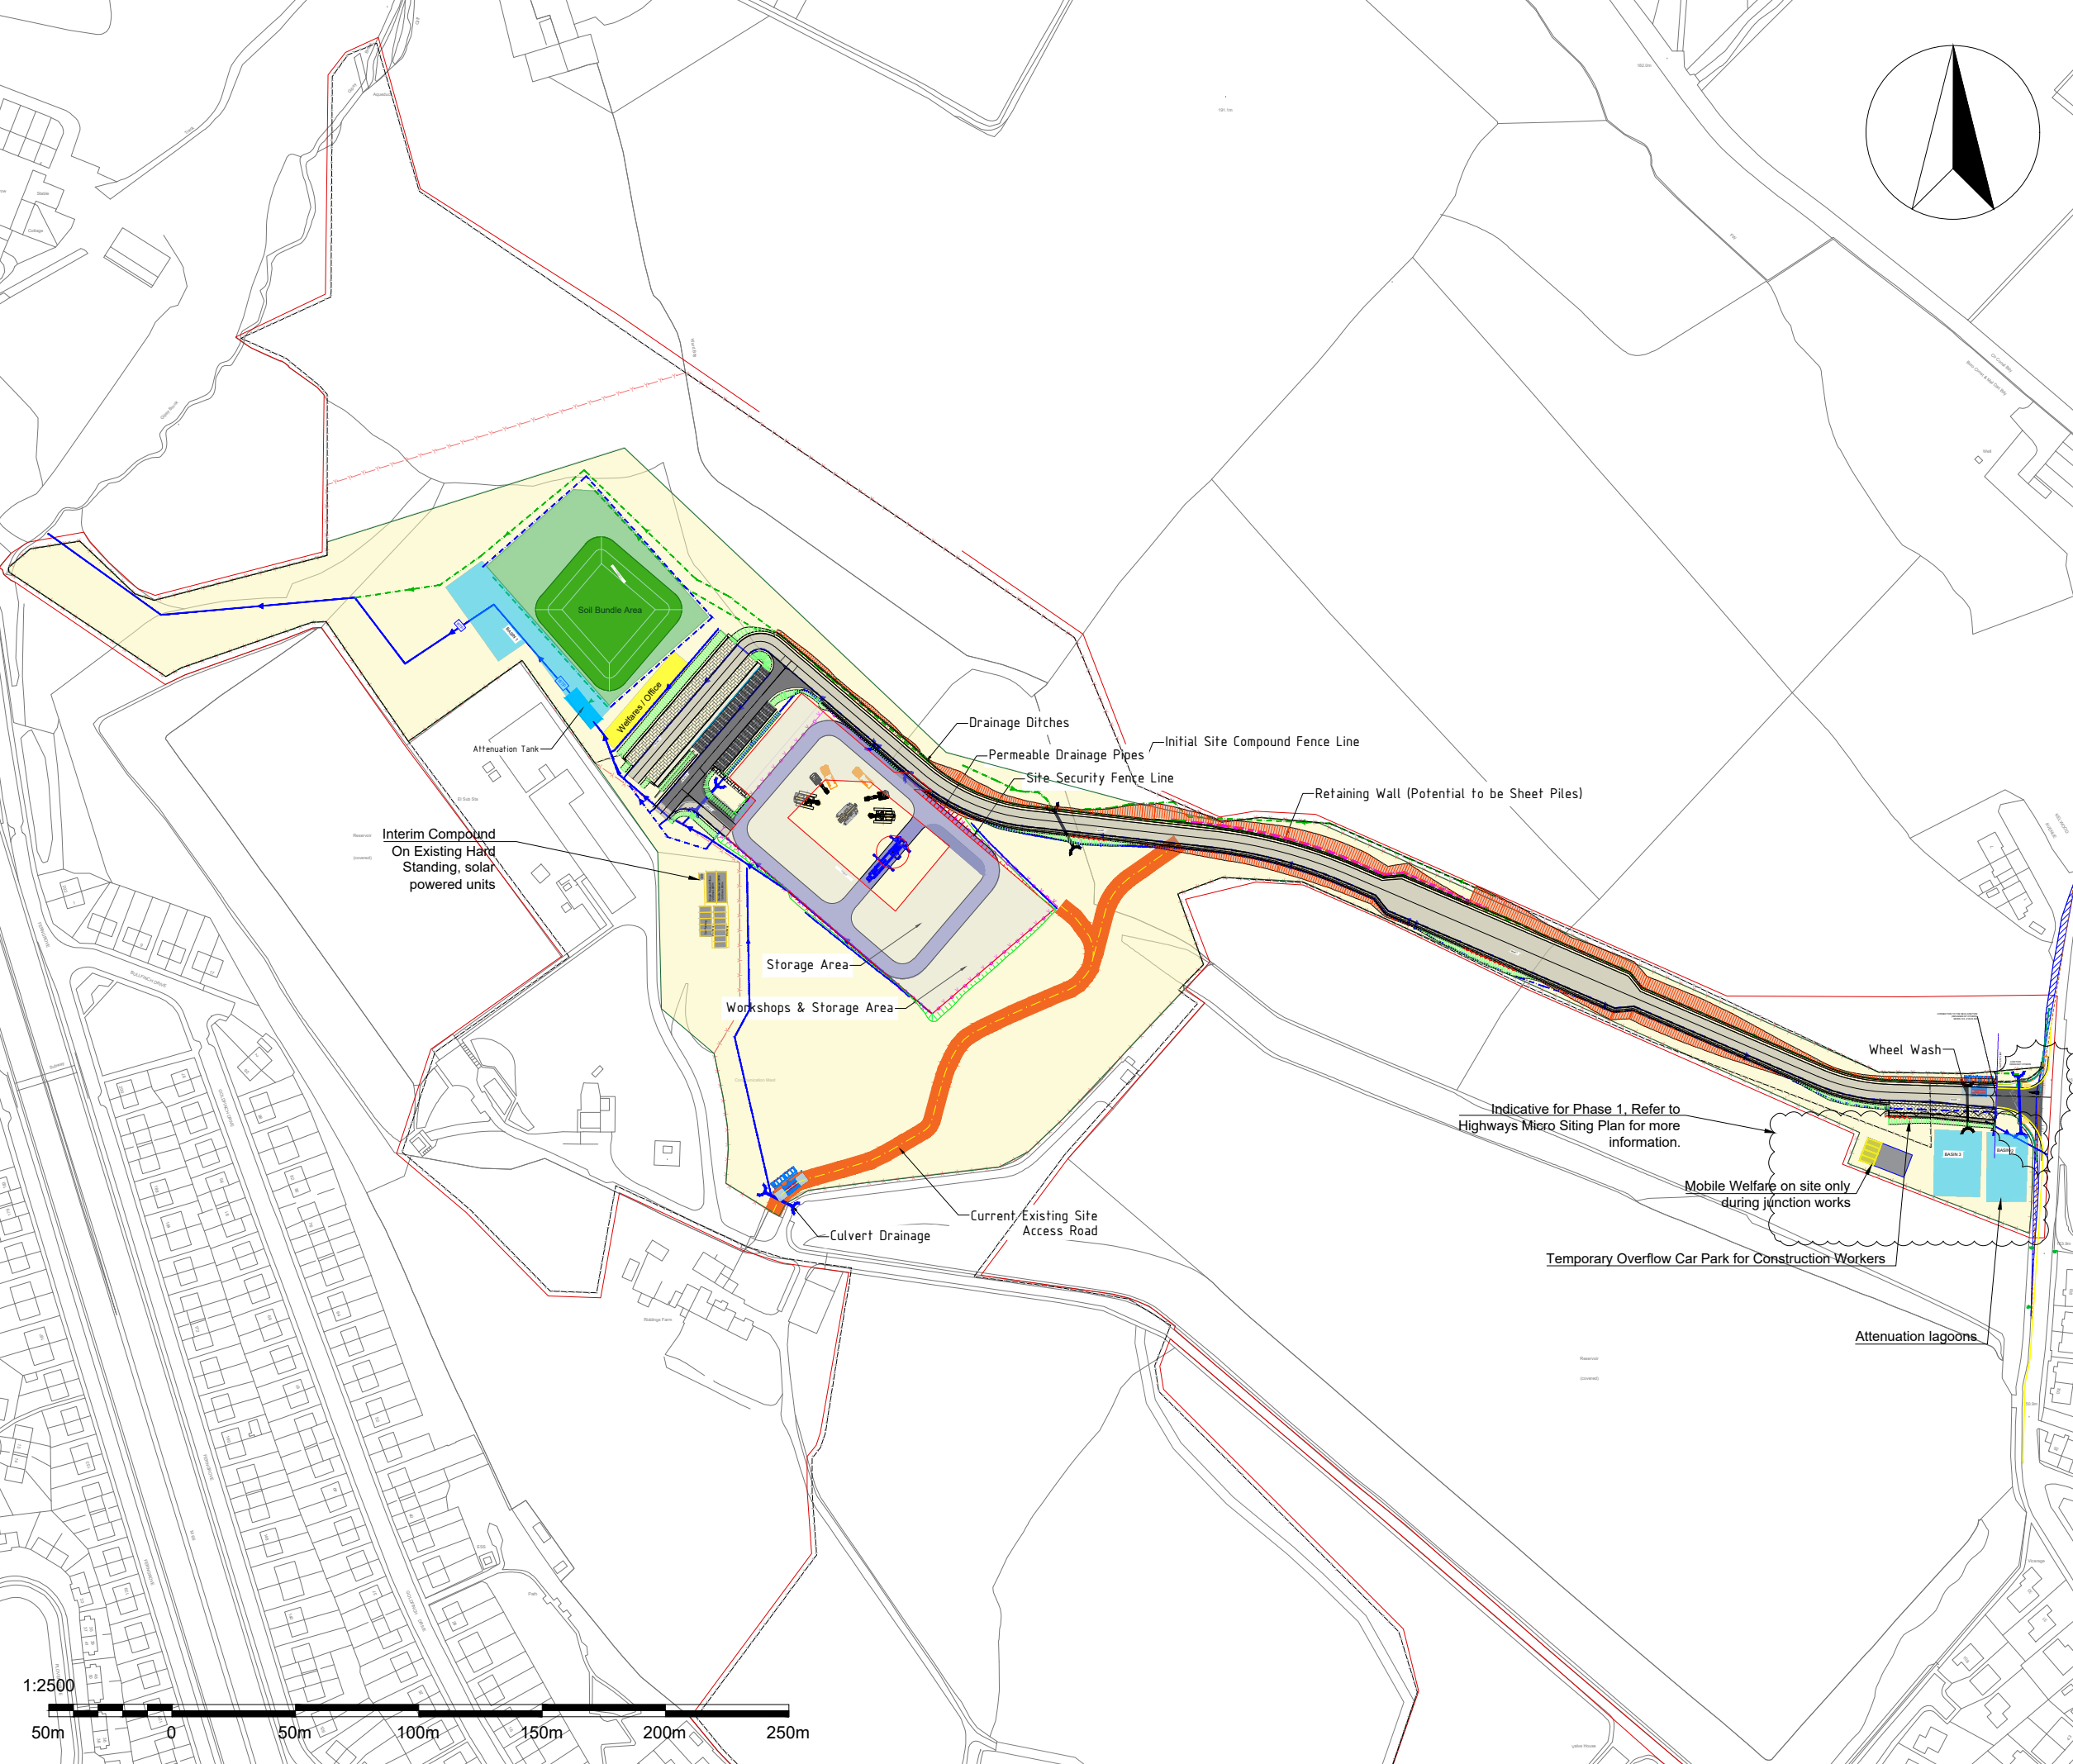

NOTES:

1. ALL DIMENSIONS ARE IN 'mm' UNO.
2. DO NOT SCALE FROM THIS DRAWING
3. ALL LEVELS ARE SHOWN ABOVE ORDNANCE DATUM (AOD)
4. DRAWINGS AS CONCEPT INDICATION, IFC DRAWINGS MAY VARY

LEGENDS

	Initial Compound De-vegetation
	Top Soil Storage Area
	Planning Application Red Line Boundary
	Sheet Piling Retaining Wall
	Initial Temporary Site Access Road
	Site Compounds Haul Road (Potentially as Concrete Pavement)
	Site Entrance Haul Road & Car Parking (Potentially as Asphalt Pavement)
	Wheels Wash Facilities
	Welfare Modular Cabins / Storage Container (ISO Standard 20ft Container)
	400kVA Diesel Generator
	Wastewater Treatment Plant (Wetsep Unit / Silbuster Unit)
	PERMEABLE DRAINAGE ROUTE
	Drainage Ditches
	Drainage Culvert
	Initial Site Compound Fence Line (Anti-climb Mesh with Patented Cantilever Base)
	Site Security Fence Line
	Attenuation Lagoon Securing Fence Line
	Tower Crane (Height - 80m)
	Secant Piles Drilling Rig
	Fixed Jib Crawler Crane (Hoist Height -9m)

NOTE

- Initial construction access from Sixth Avenue via UU's Woodgate Hill Water Facility Entrance. This access is only being used until Castle Hill Road entrance junction is constructed.
- Temporary mobile light tower will be used when establishing initial site compound. Light intensity will maintain to at least 50 lux for site clearance and earthworks. Mobile light towers separation distance will use height to span ratio as 14.

P04	01-07-2026	Updated to P04	EW	AH	KD
P03	24-06-2026	Updated to P03	EW	AH	KD
P02	04-06-2026	Updated as design develops	EW	AH	KD
P01	24-03-2026	FIRST ISSUE	JC	ML	KD
REV.	DATE	DESCRIPTION	DRN BY	CHD BY	APPD BY

PROJECT:

HAWESWATER AQUEDUCT RESILIENCE PROGRAMME

DESIGNER:	CONTRACTOR:	PROJECT COMPANY:	CLIENT:

© Copyright United Utilities Water Ltd 2026

DRAWING TITLE:

**TR6G WOODGATE HILL SITE
MICRO SITING PLAN
PHASE 1 ENABLING WORKS & SITE ESTABLISHMENT
PHASE 2 SUBSTANTIVE EXCAVATION WORKS**

DRAWN BY	DATE	CHECKED BY	DATE	APPD BY	DATE	SIZE	SCALE
EW	01/07/26	AH	01/07/26	KD	01/07/26	A3	1:3000

DRAWING NO.:	REVISION	SUITABILITY
80061155-STB-HASWH-NA-DR-L-00001	P04	-

