




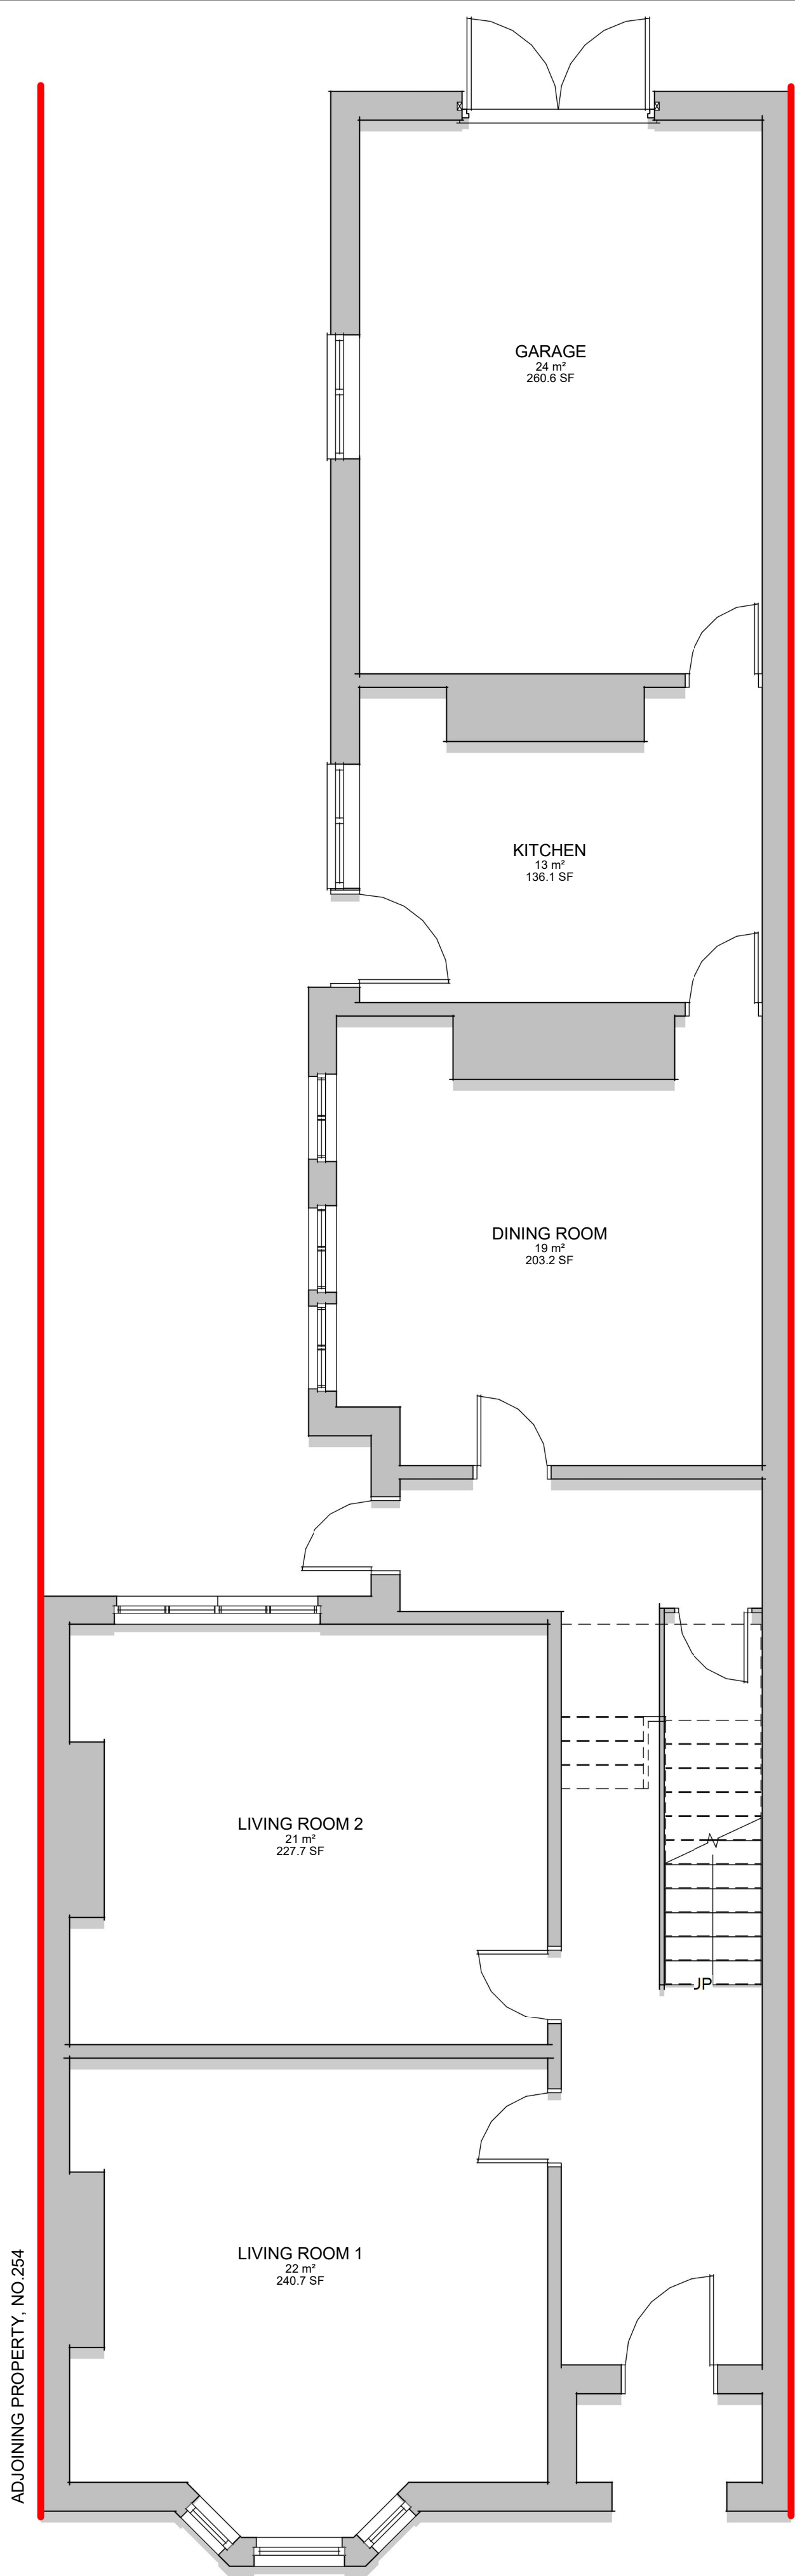

EXISTING GROUND FLOOR PLAN
1 : 50

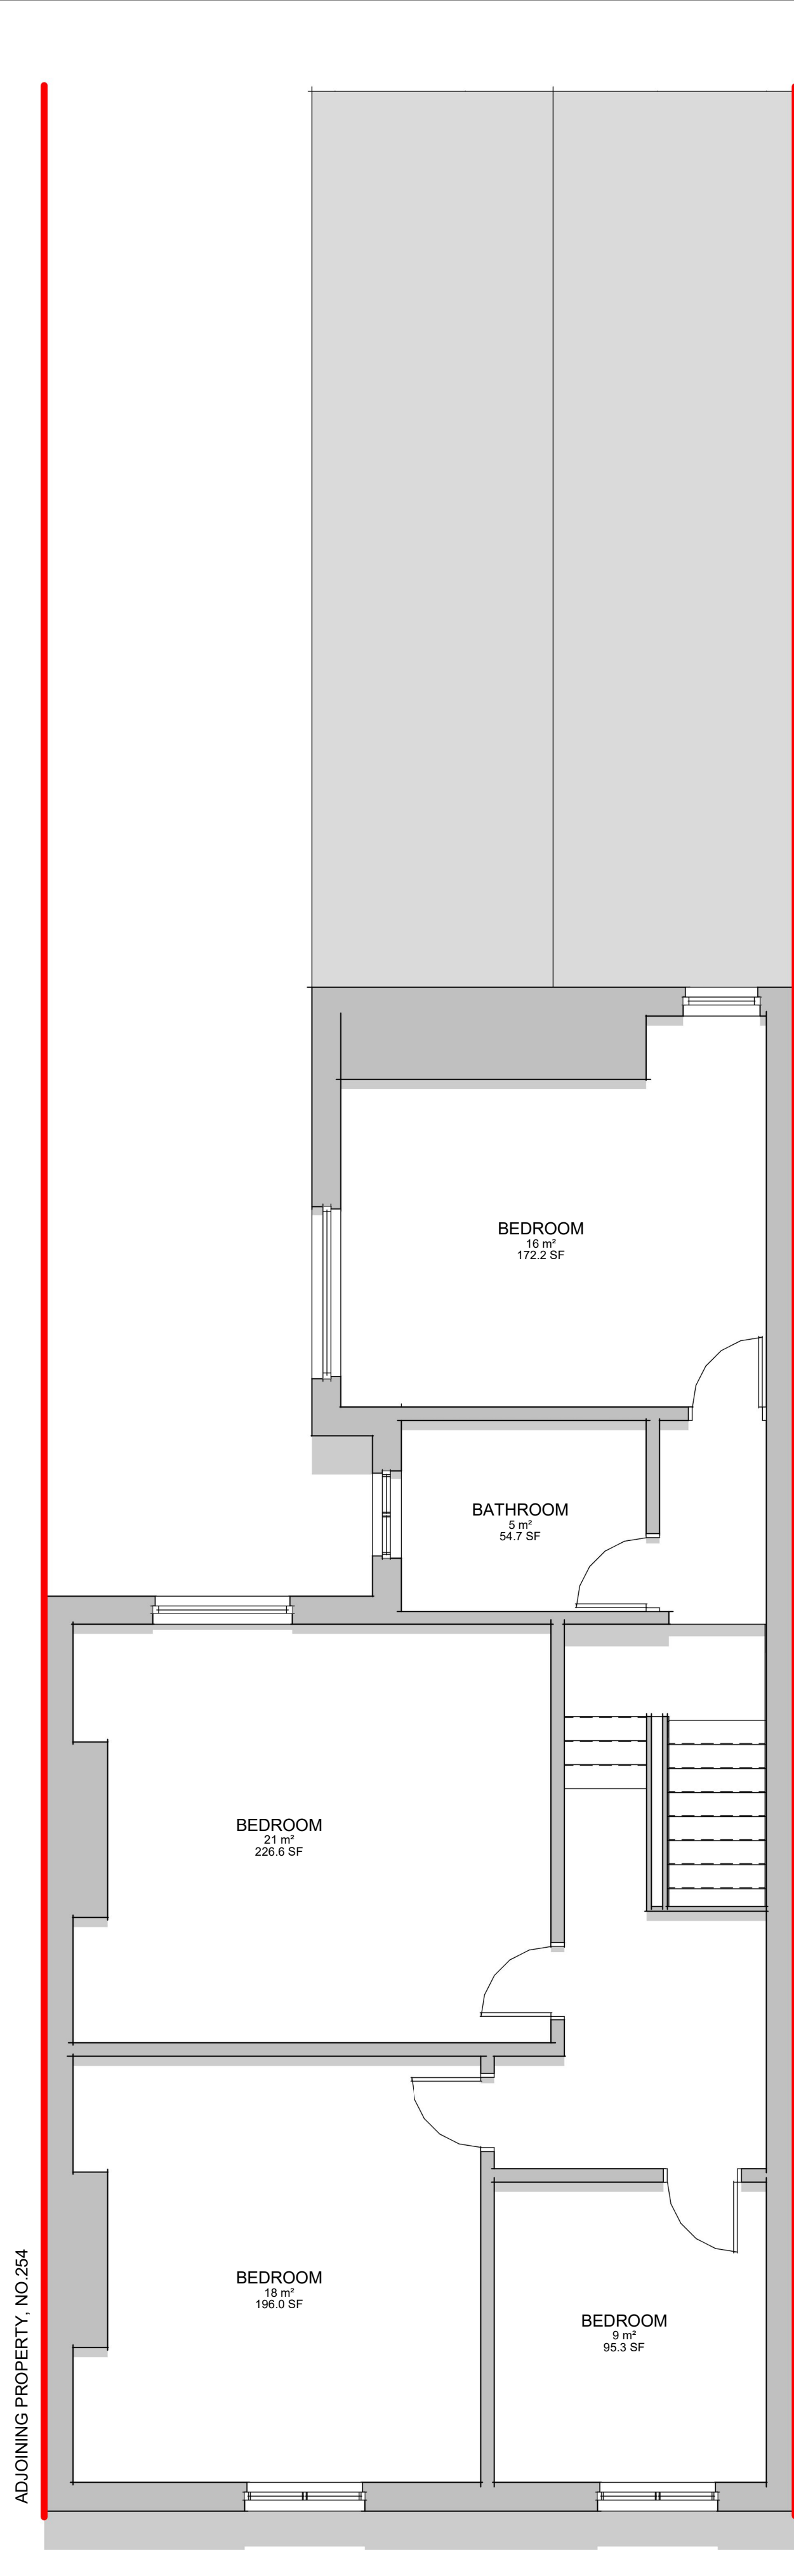


EXISTING FIRST FLOOR PLAN
1 : 50

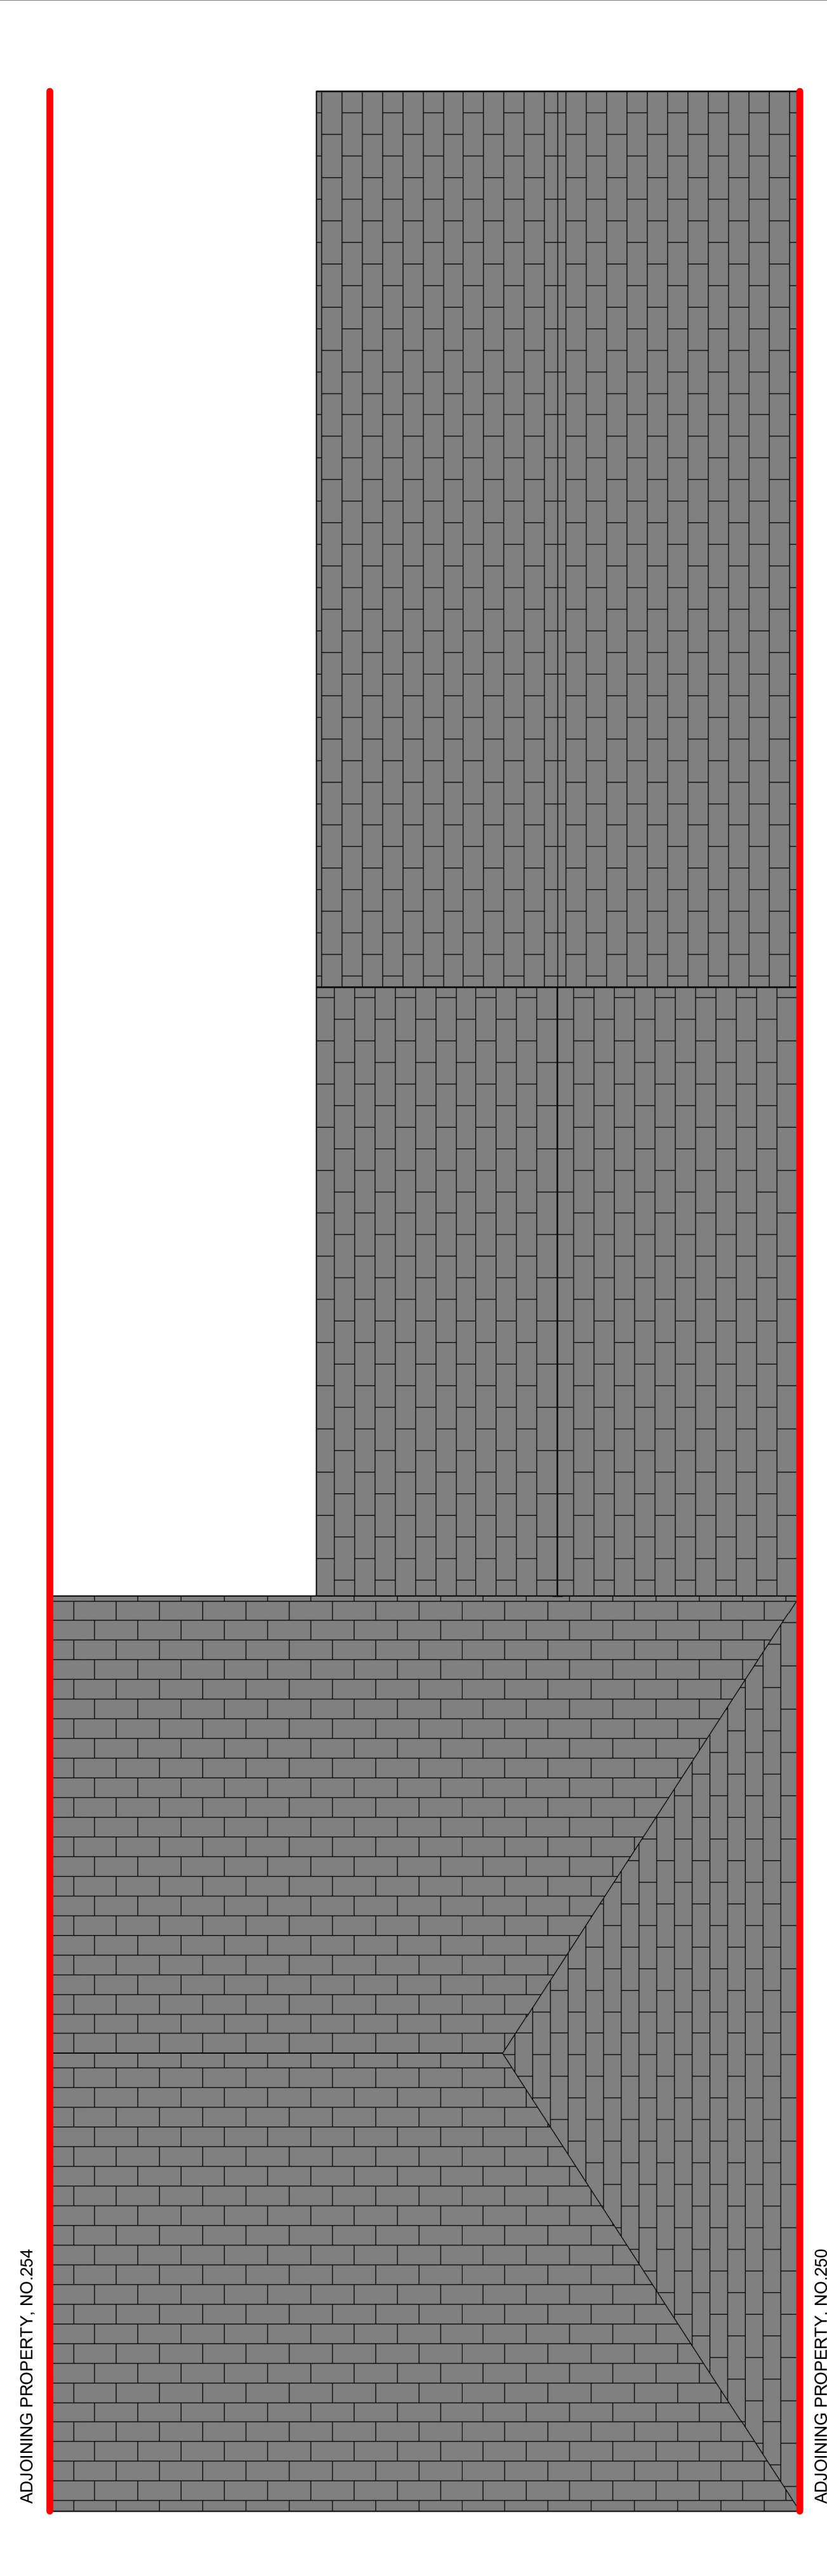

EXISTING ROOF PLAN
1 : 50




EXISTING FRONT ELEVATION
1 : 50

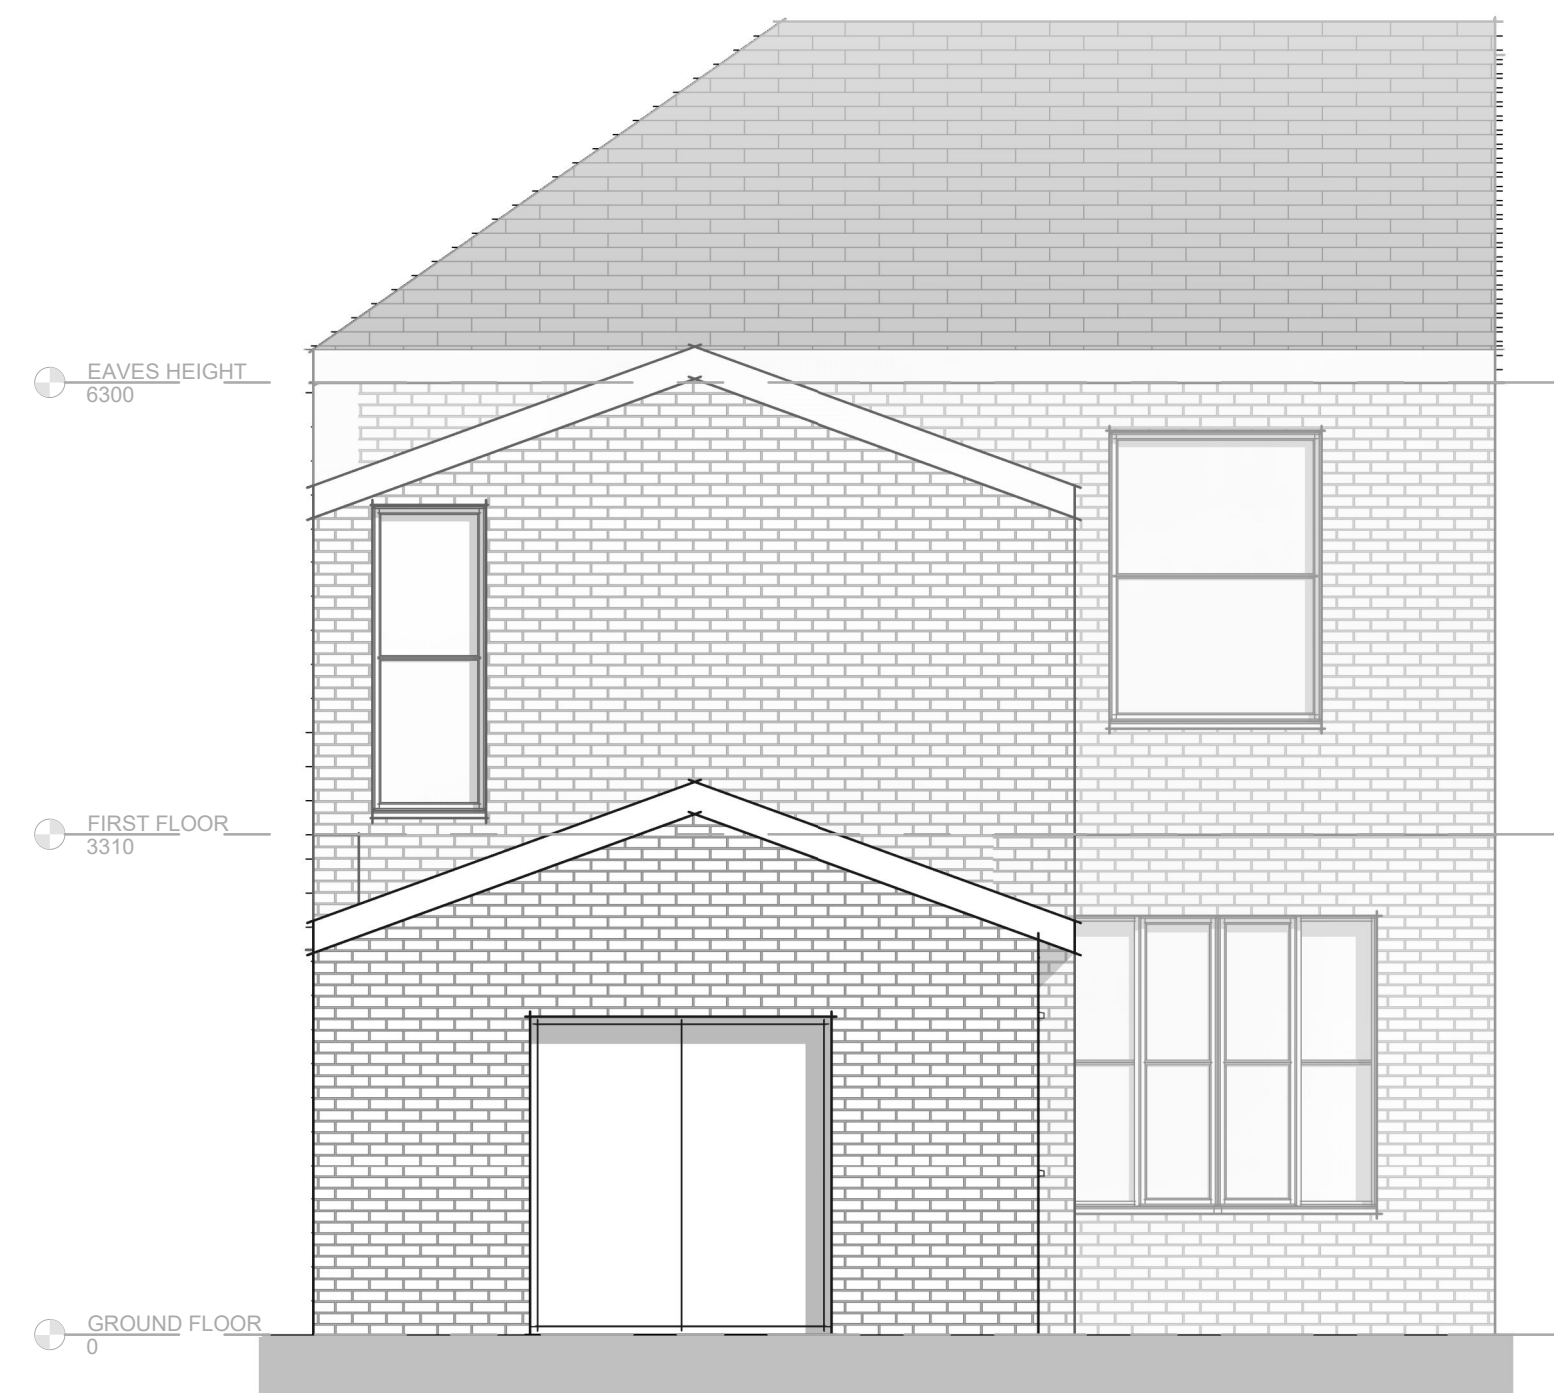

EXISTING REAR ELEVATION
1 : 50



EXISTING SIDE ELEVATION 1
1 : 50

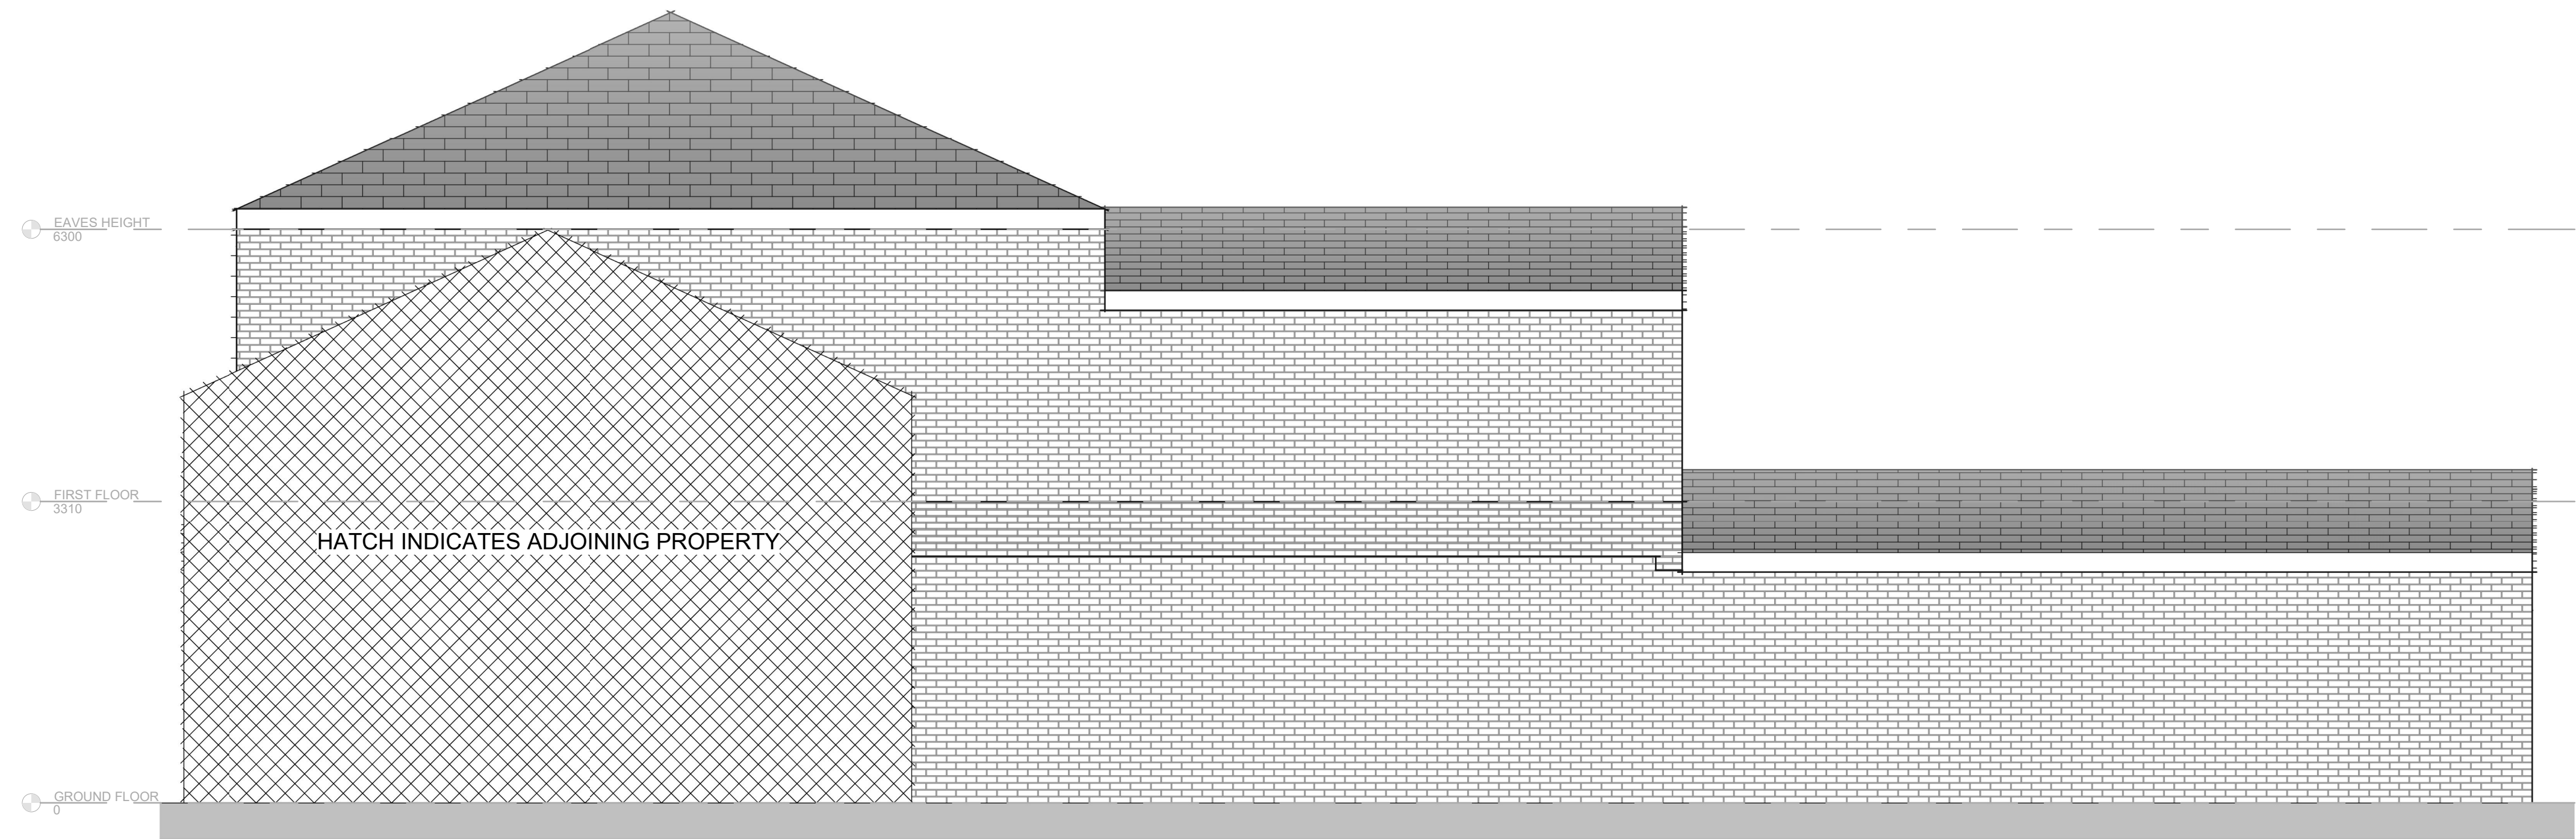

EXISTING SIDE ELEVATION 2
1 : 50

- MEASURED SURVEY NOTES:**
- This survey drawing is based on a nonintrusive measured site inspection and reflects the property as found at the time of survey.
 - All dimensions are in millimetres unless otherwise noted.
 - Do not scale from this drawing. Figured dimensions take precedence. All critical dimensions must be independently verified.
 - No investigations were carried out behind finishes, into concealed spaces, or into the structure or services, unless explicitly stated.
 - Some elements may be omitted or simplified where access was restricted or visibility was limited at the time of survey.
 - This drawing is suitable for planning and general reference purposes only. It is not to be used for construction, detailed design, or fabrication.
 - The accuracy of this survey is subject to the limitations of access, visibility, and equipment used at the time of measurement.
 - Any furniture or fittings shown are indicative of their real-world position and type at the time of survey and may not reflect exact dimensions or layout.