



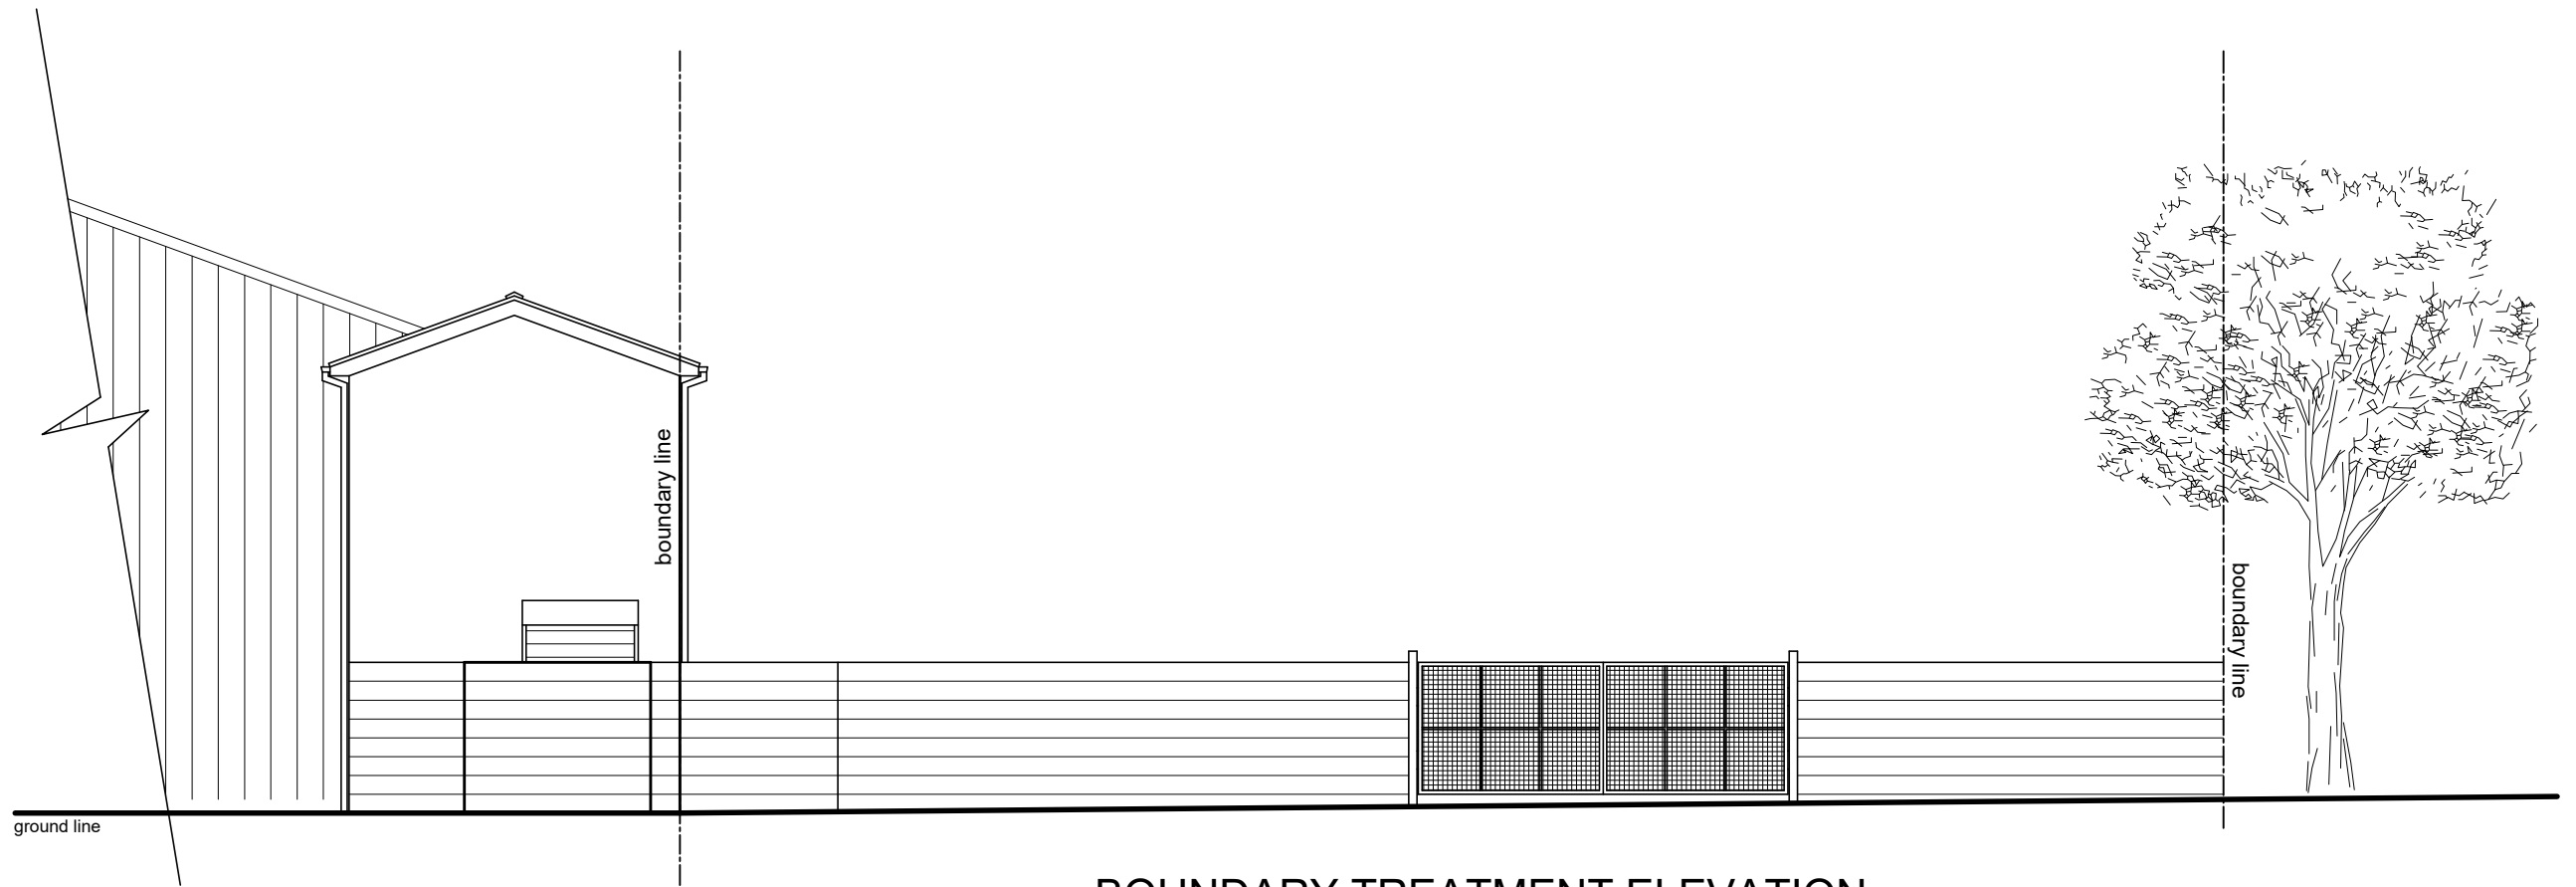

BOUNDARY TREATMENT ELEVATION

EXISTING ELEVATION A-A

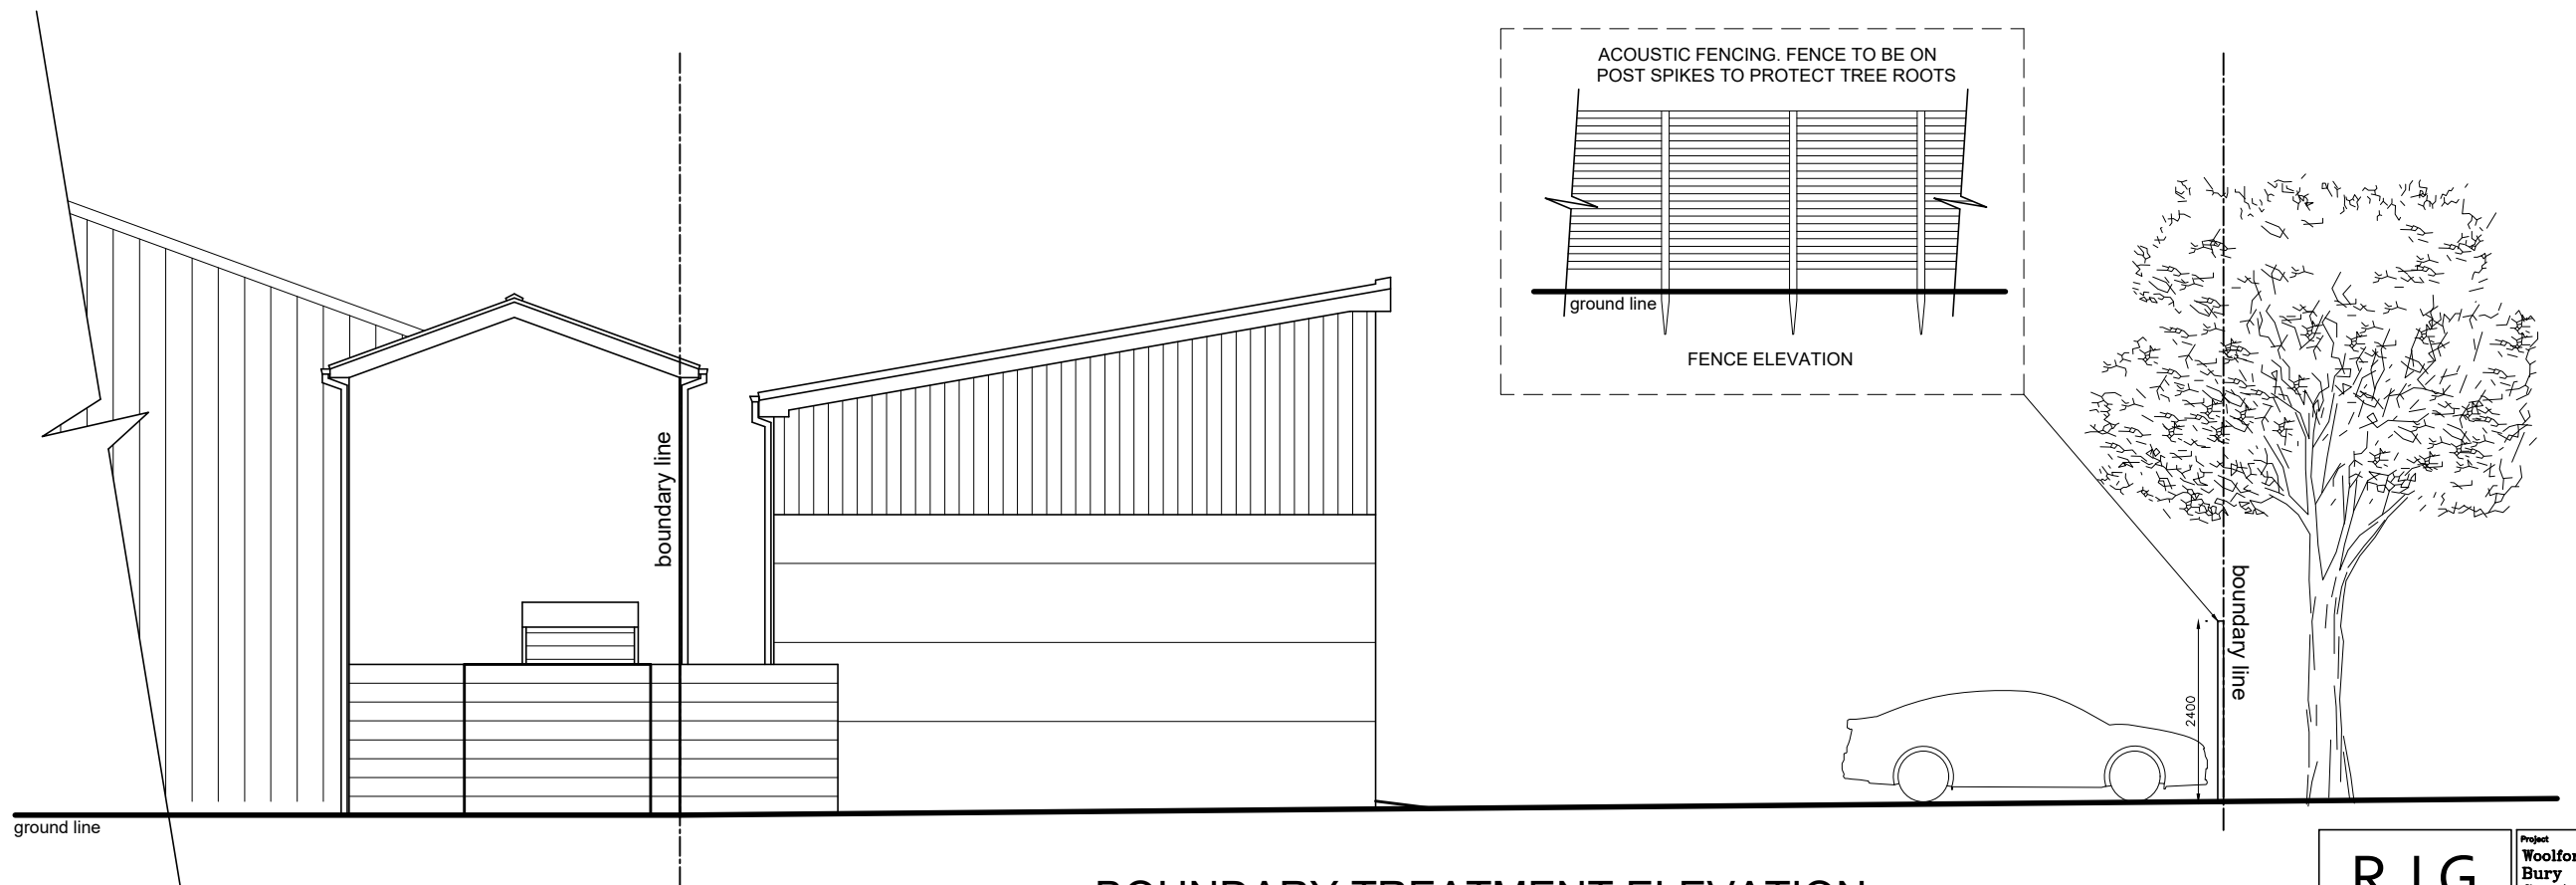

BOUNDARY TREATMENT ELEVATION

PROPOSED ELEVATION A-A

RJG Architecture Ltd For All Your Architectural Design Requirements	Project Woolford Trading Estate Bury Greater Manchester		
	Drawing Title Existing and Proposed Elevation A-A		
	Drawing No 01636/SK/03	Rev B	
1. All dimensions to be followed in preference to notes. 2. All dimensions to be checked on site. 3. This drawing remains the copyright of the architect and may not be copied without prior consent.			
Rev B: Plans updated 10.02.23 Rev A: Parking relocated 19.01.23	Drawn by C.S	Scale 1:100	Date Oct.'22