



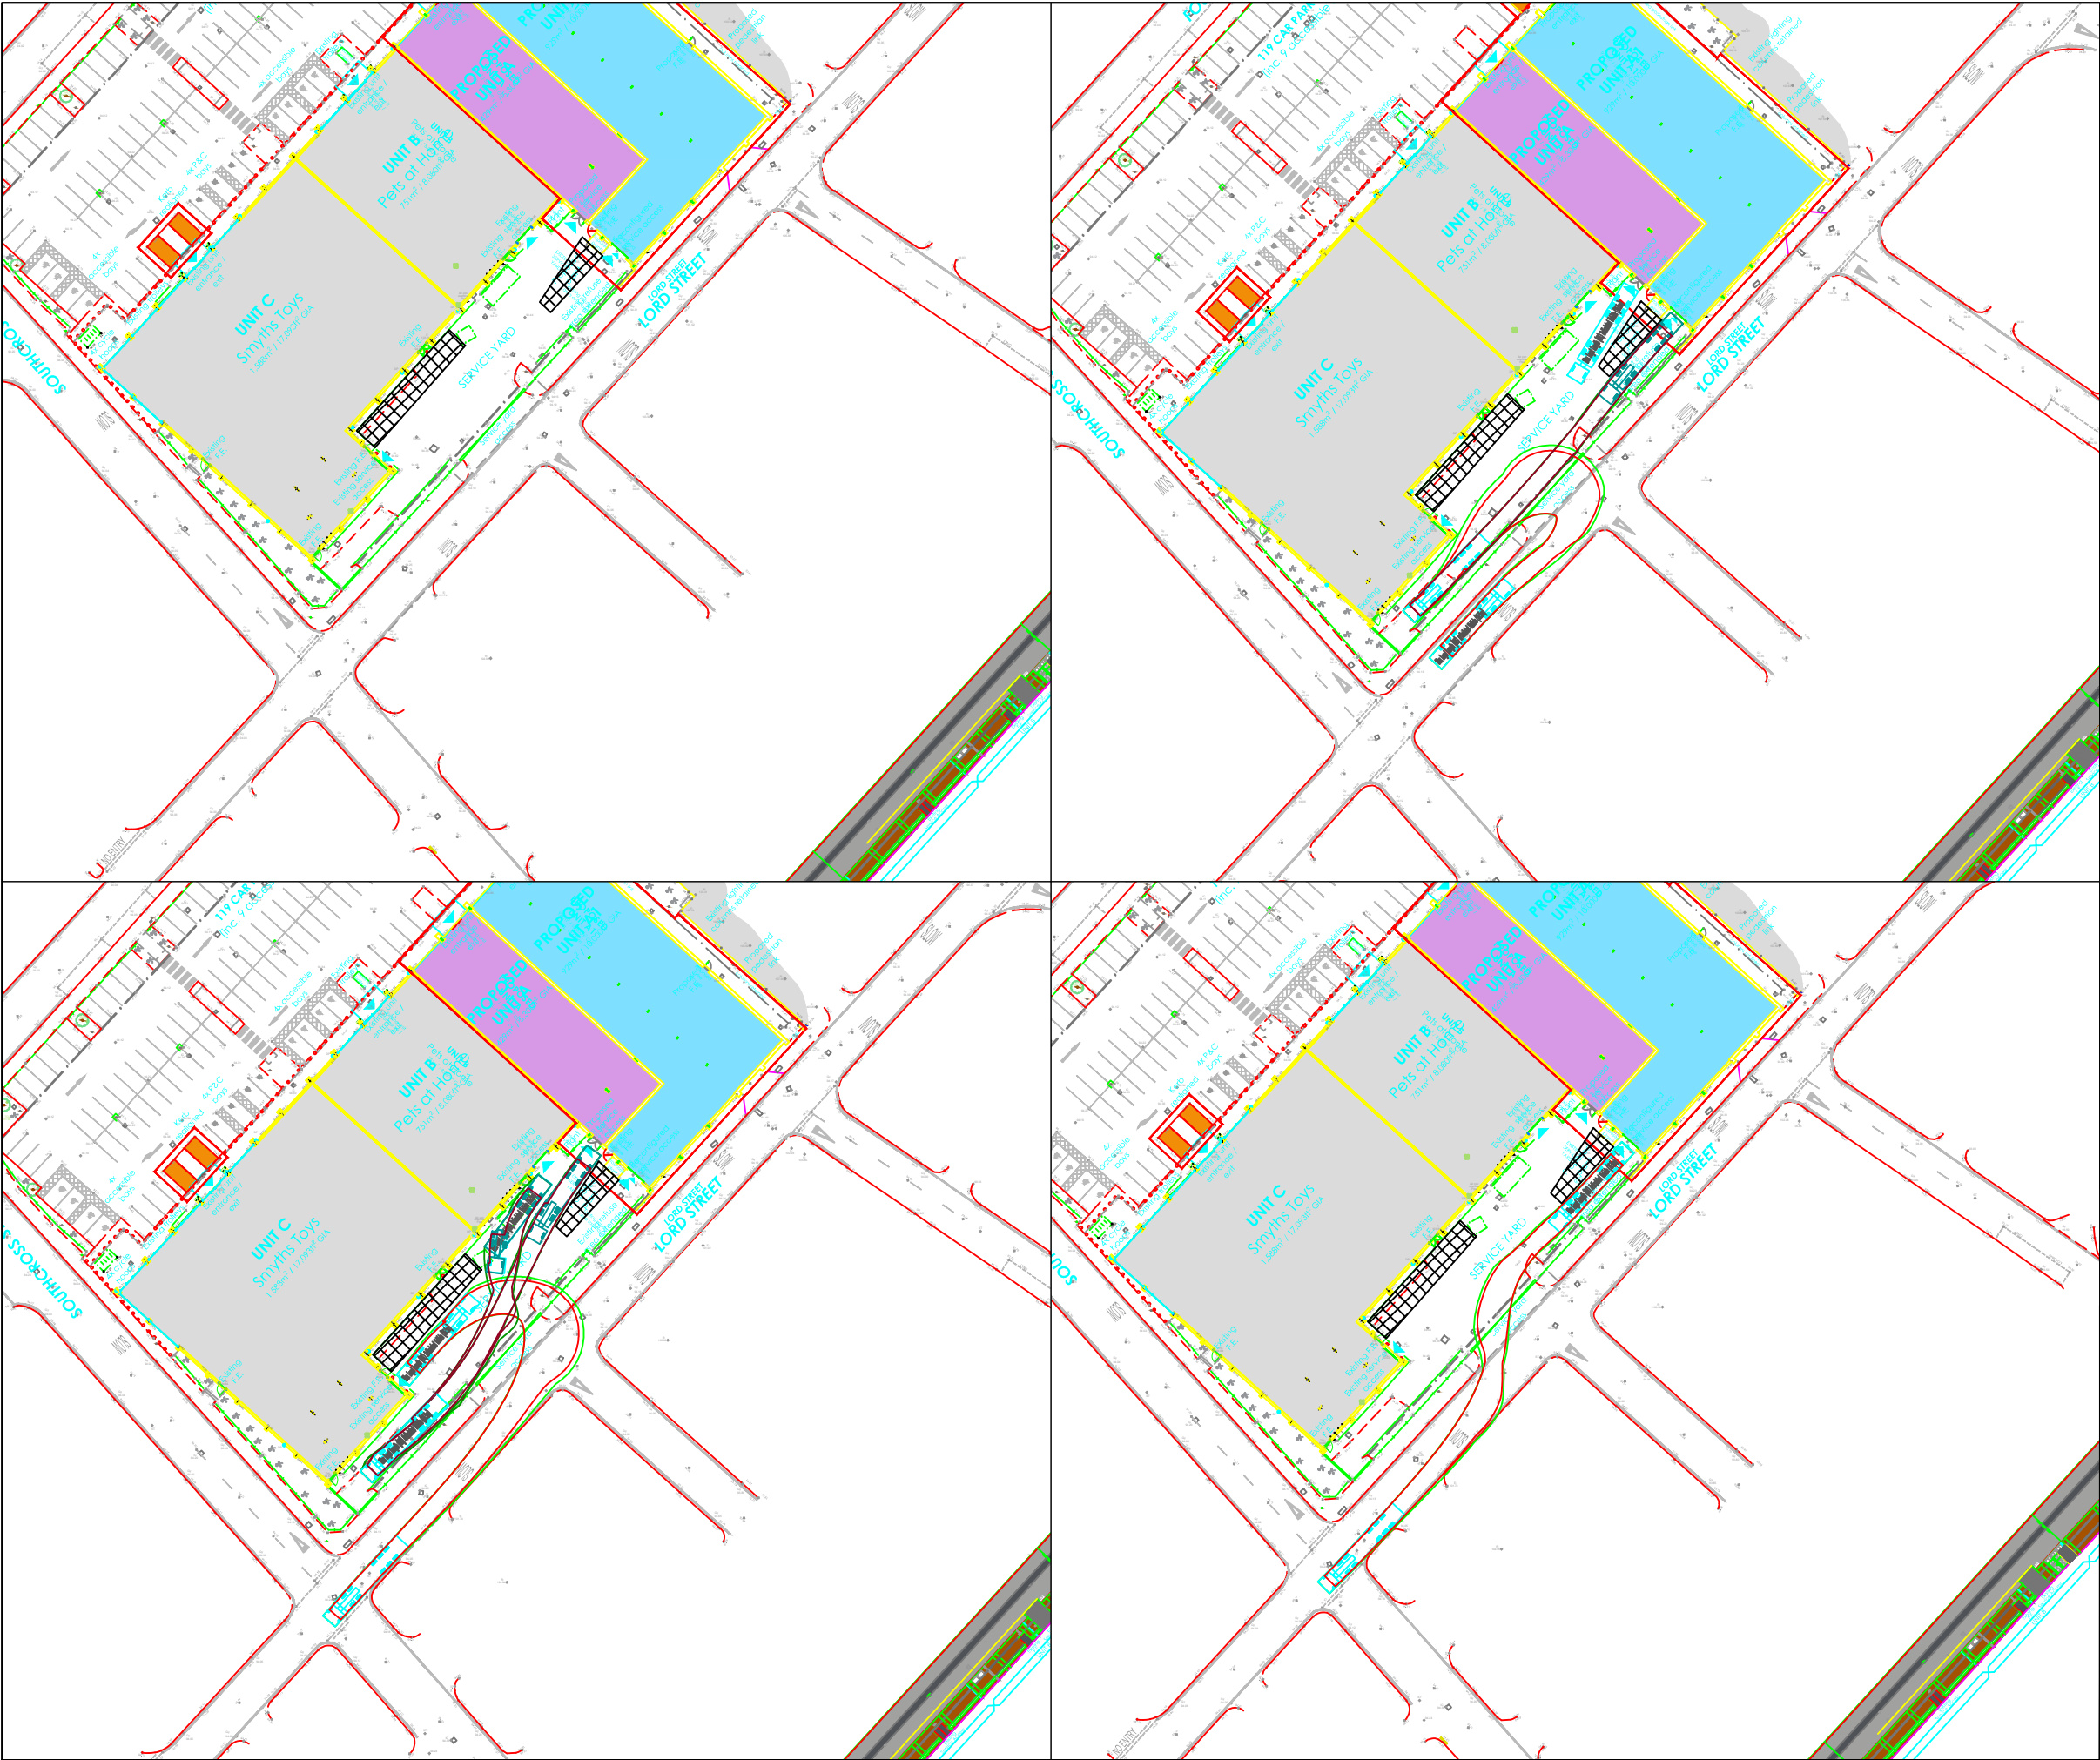



AREA AVAILABLE FOR OUTSIDE STORAGE

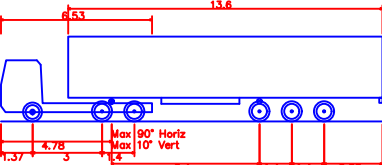

Max Legal Length (UK) Articulated Vehicle (16.5m)
Overall Length 16.500m
Overall Width 2.550m
Overall Body Height 0.411m
Min Body Ground Clearance 0.411m
Max Track Width 2.500m
Lock to lock time 6.00s
Kerb to Kerb Turning Radius 6.530m



EXIGO
PROJECT SOLUTIONS
Delivering Development

SCHEME
HALLS MILL RETAIL PARK
BURY, LANCASHIRE

ON BEHALF OF
LONDONMETRIC PLC

DRAWING TITLE
AREA AVAILABLE FOR TEMPORARY OUTDOOR
STORAGE BASED ON SWEEP PATH ANALYSIS
FOR THE LARGEST VEHICLE AT EACH UNIT

SCALE @ A3 1:1000	DRAWN BY CS	CHECKED BY CS
----------------------	----------------	------------------

DRAWING REFERENCE T772_03A	REVISION A
-------------------------------	---------------

DATE CREATED MAY-25	ADMIN@EXIGOPROJECTSOLUTIONS.CO.UK T: 01924 600560
------------------------	--