



Proposed Site Plan

1 : 500

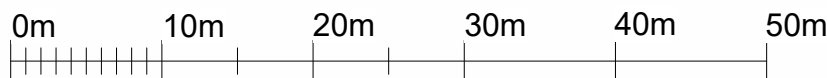

Scale Bar 1:500 @ A1

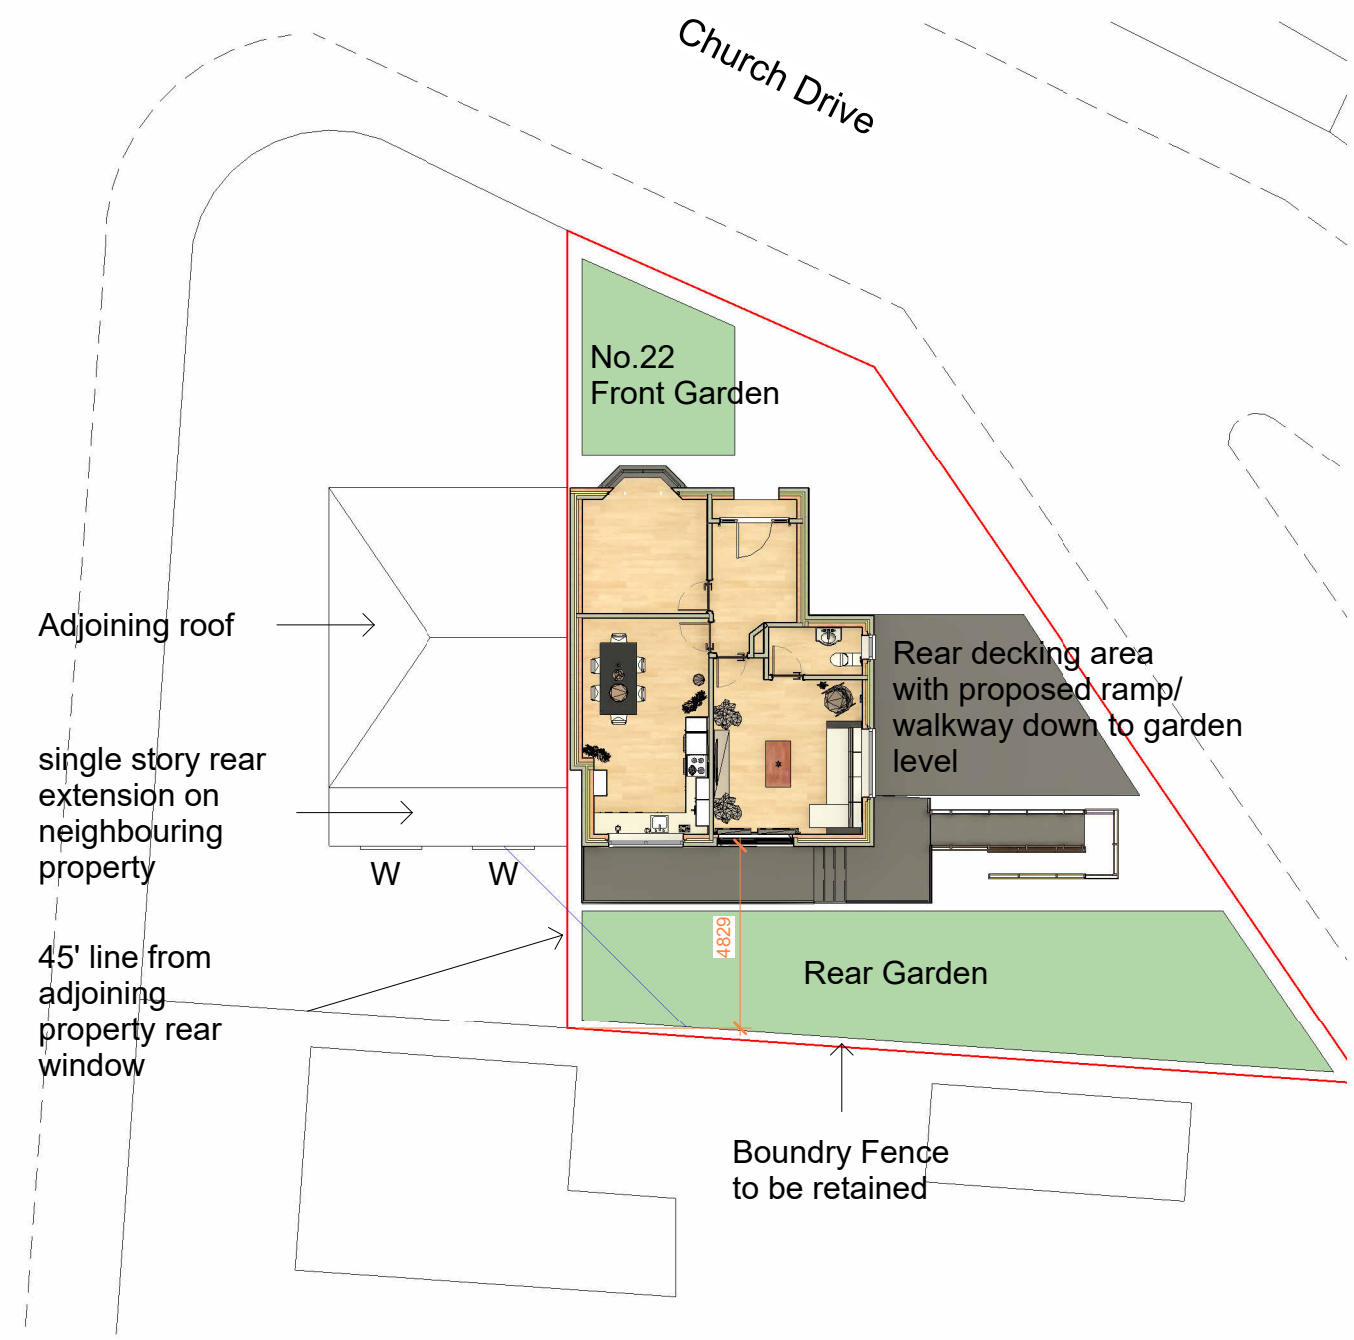


Proposed Location Plan

1 : 200




Scale Bar 1:200 @ A1

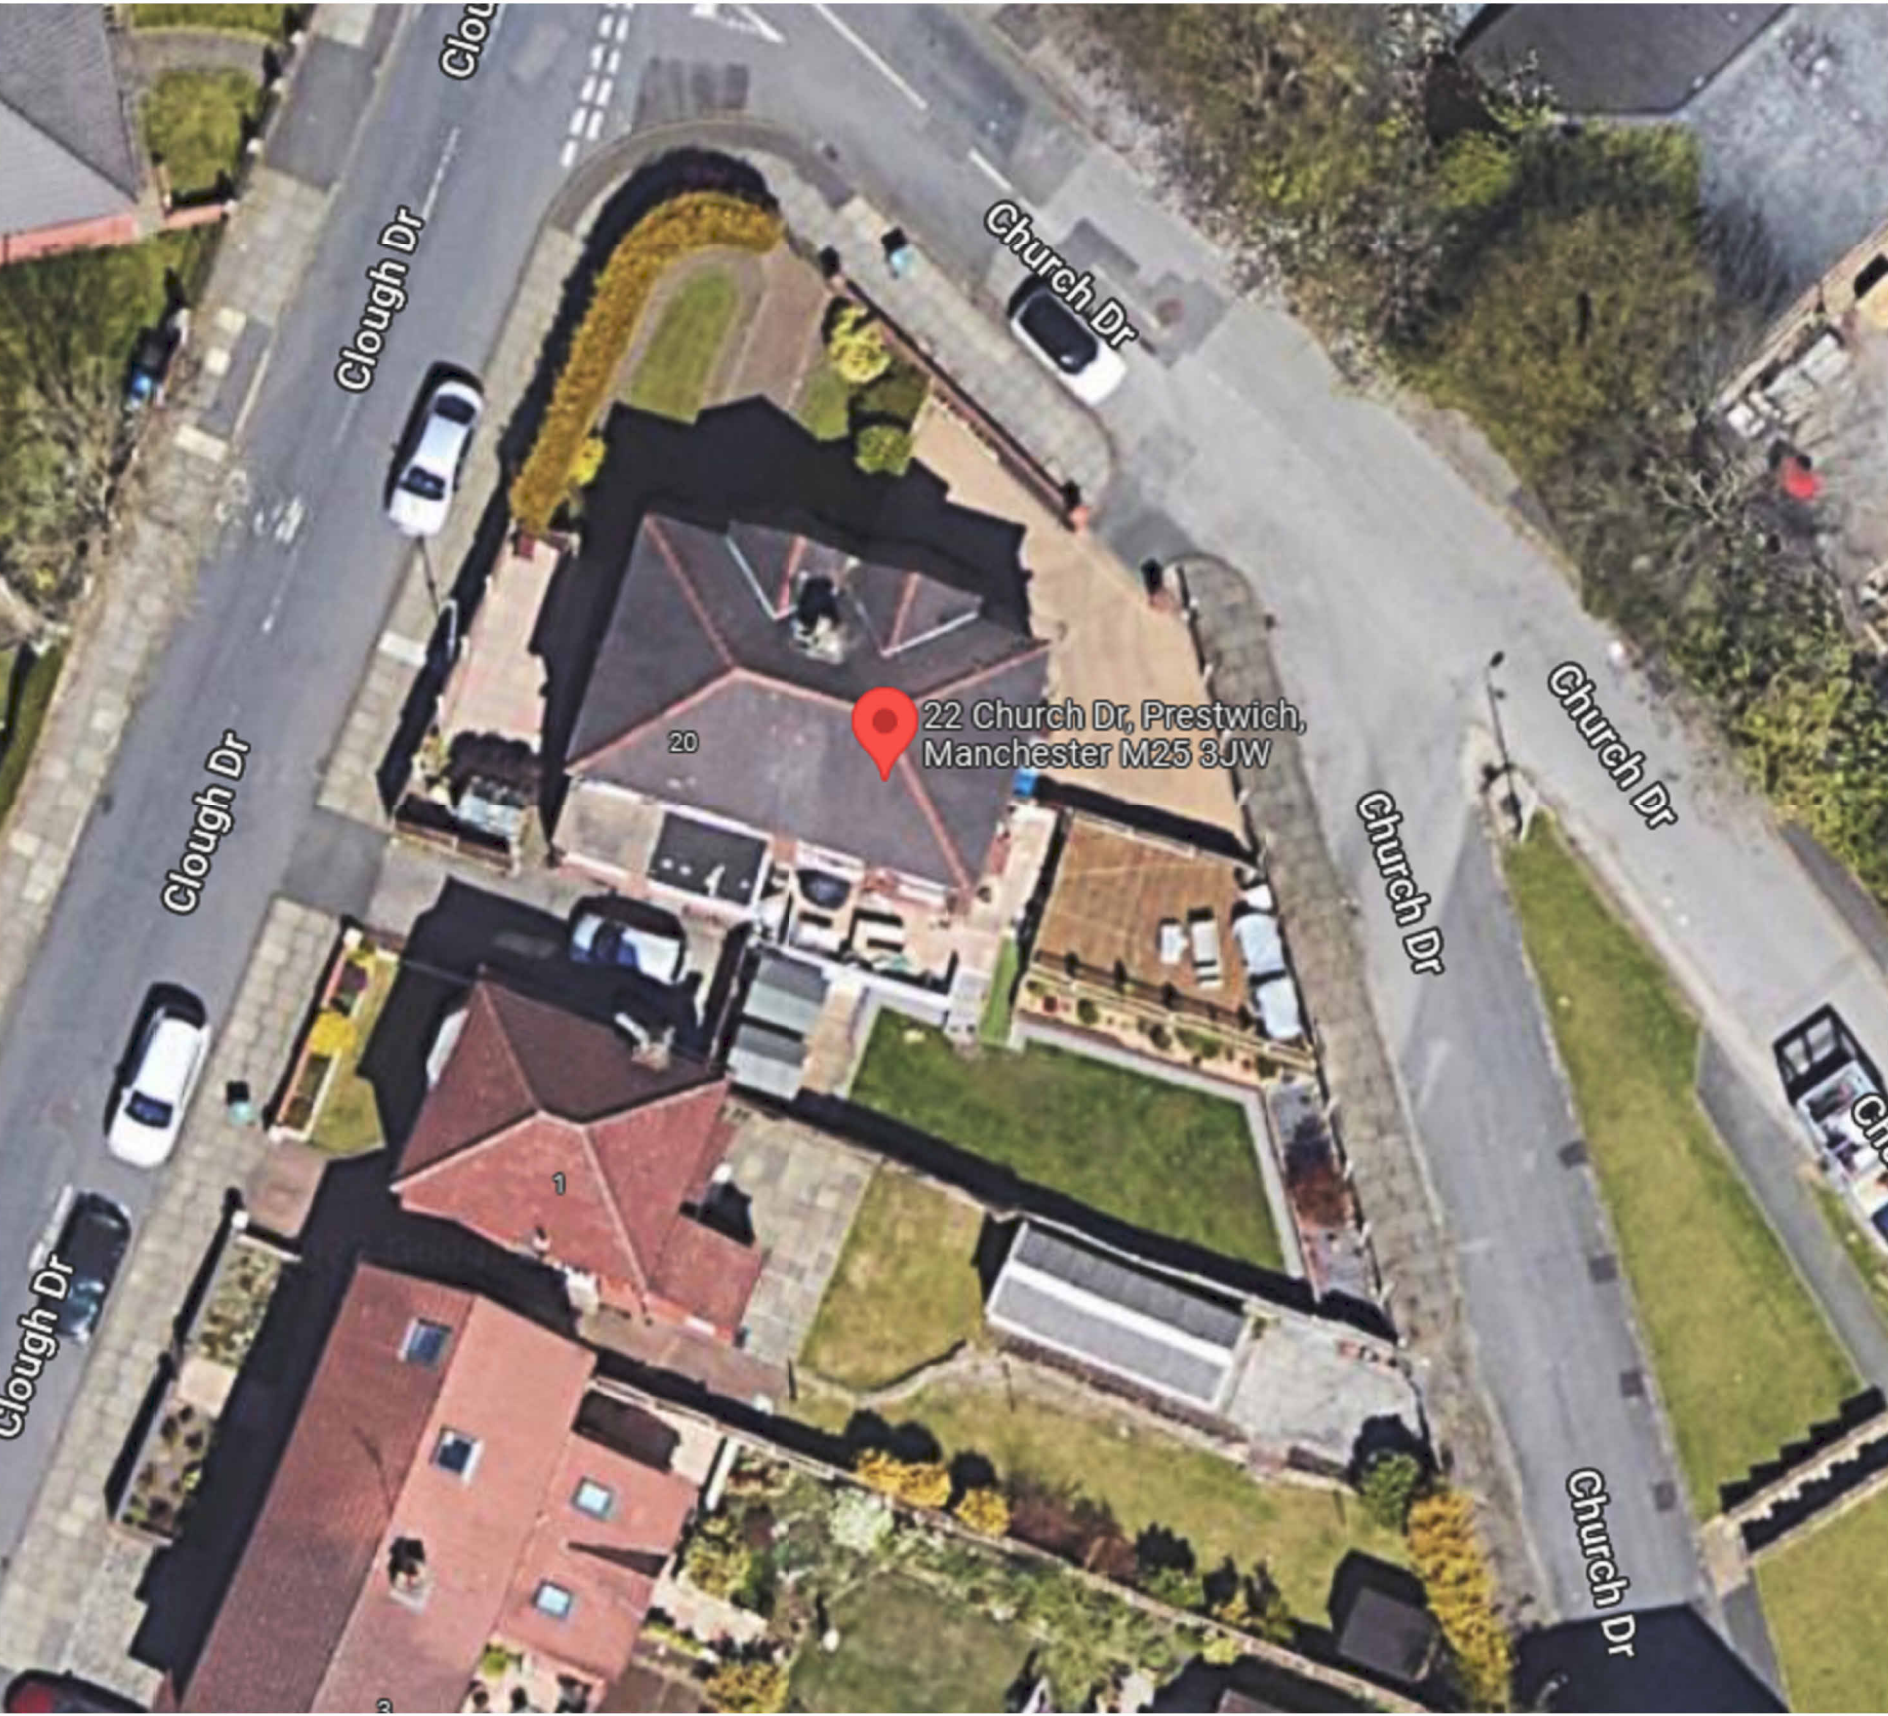

Satelite View - 22 Church Drive



Street Scene - 22 Church Drive

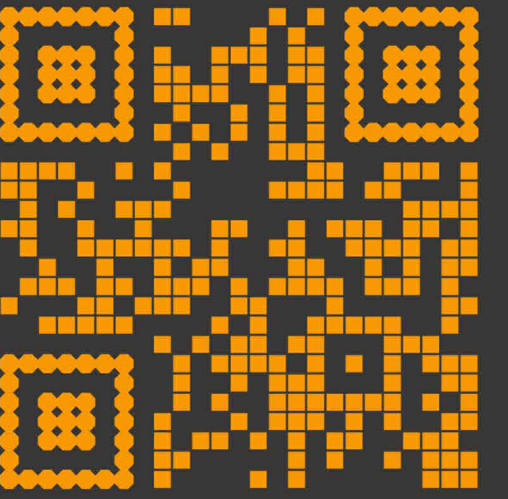

© Ideal Architects Limited
WWW.Ideal-Architects.co.uk

This Drawing & Design is the copyright of Ideal Architects Ltd and should not be reproduced without written consent. Contractors are to check all levels & dimensions on site prior to site works commencing & report discrepancies to the Designers.

DO NOT SCALE FROM THIS DRAWING

Single Storey rear and side extension Option 1

22 Churd Drive, Prestwich, M25 3JW

Rev	Description	Date
Rev	Description	Date

Client: Paul Guest

Proposed Site Plan

(DR)A204

Revision

