




REAR WINDOW AT 146 MANCHESTER ROAD.
WHITE UPVC



REAR WINDOW AT 148 MANCHESTER ROAD.
WHITE UPVC



PROPOSED WHITE UPVC DOUBLE DOORS TO BASEMENT
ROOMS, OPENING ONTO THE LIGHTWELLS OF NO. 146 AND
NO. 148 1500MM WIDE X 1900MM HIGH

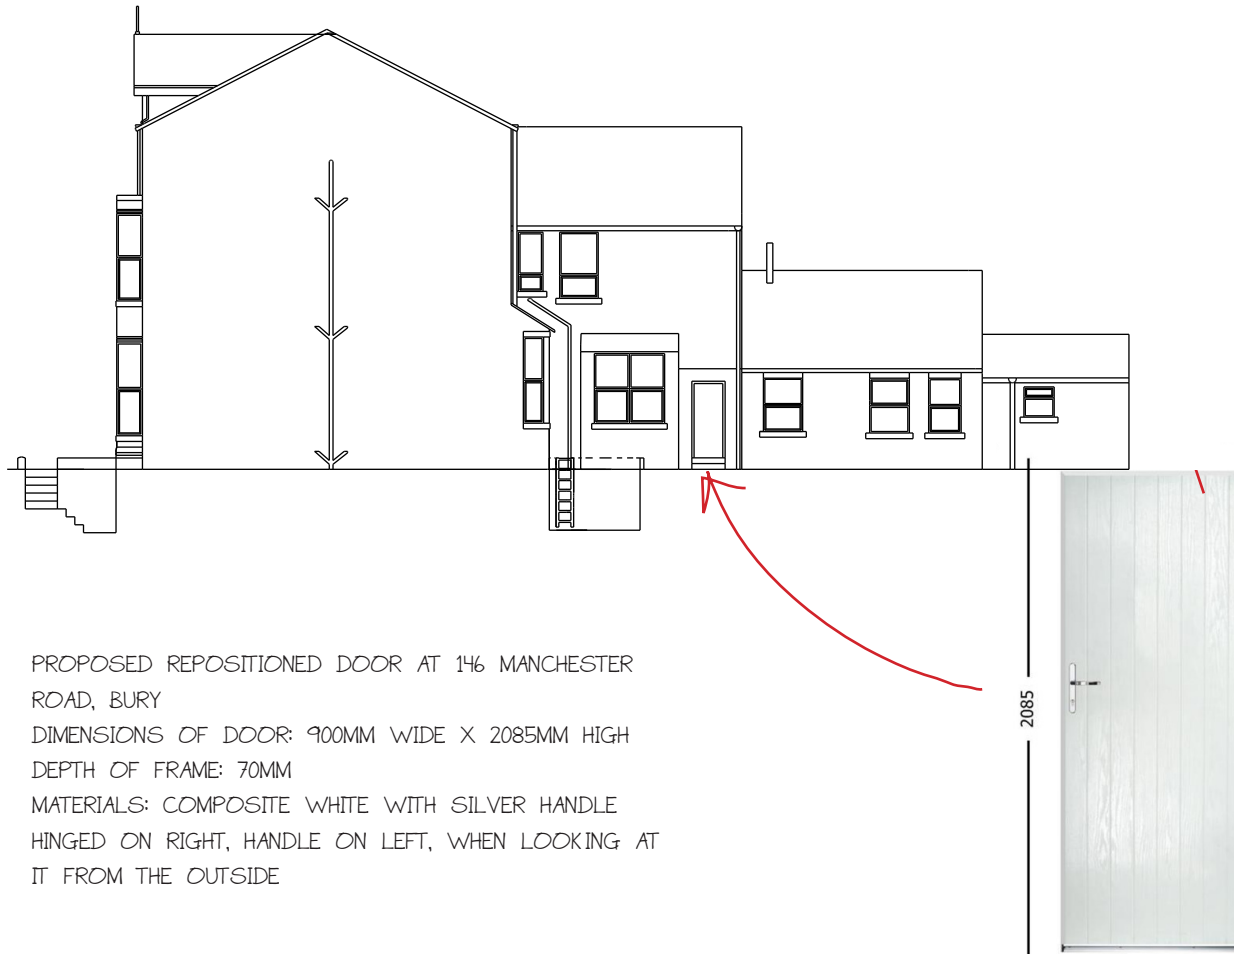

PROPOSED REPOSITIONED DOOR AT 146 MANCHESTER
ROAD, BURY
DIMENSIONS OF DOOR: 900MM WIDE X 2085MM HIGH
DEPTH OF FRAME: 70MM
MATERIALS: COMPOSITE WHITE WITH SILVER HANDLE
HINGED ON RIGHT, HANDLE ON LEFT, WHEN LOOKING AT
IT FROM THE OUTSIDE

PROJECT ADDRESS 146 MANCHESTER ROAD, BURY, BL9 0TL		
TITLE PROPOSED EXTERNAL DOORS		
PROJECT NO. SUPPLEMENTARY PLAN SD-01		
SCALE 1:200 SCALE @ A4	DATE 28/03/25	DRAWN BY LC
© COPYRIGHT: ALL RIGHTS RESERVED. THIS DRAWING MUST NOT BE REPRODUCED WITHOUT PERMISSION. ALL DIMENSIONS RELATIVE TO THIS DRAWING TO BE CHECKED ON SITE. DESIGNER TO BE NOTIFIED OF ANY DISCREPANCIES. SWERE INVERT LEVELS MUST BE VERIFIED BEFORE WORK COMMENCES. THIS DRAWING MUST BE CHECKED AGAINST ANY OTHER STRUCTURAL/ SPECIALIST DRAWINGS PROVIDED. THIS DRAWING MUST NOT BE USED FOR CONSTRUCTION UNLESS ISSUED FOR CONSTRUCTION. ALL DIMENSIONS ON THIS DRAWING ARE IN MILLIMETRES (UNLESS OTHERWISE STATED).		