


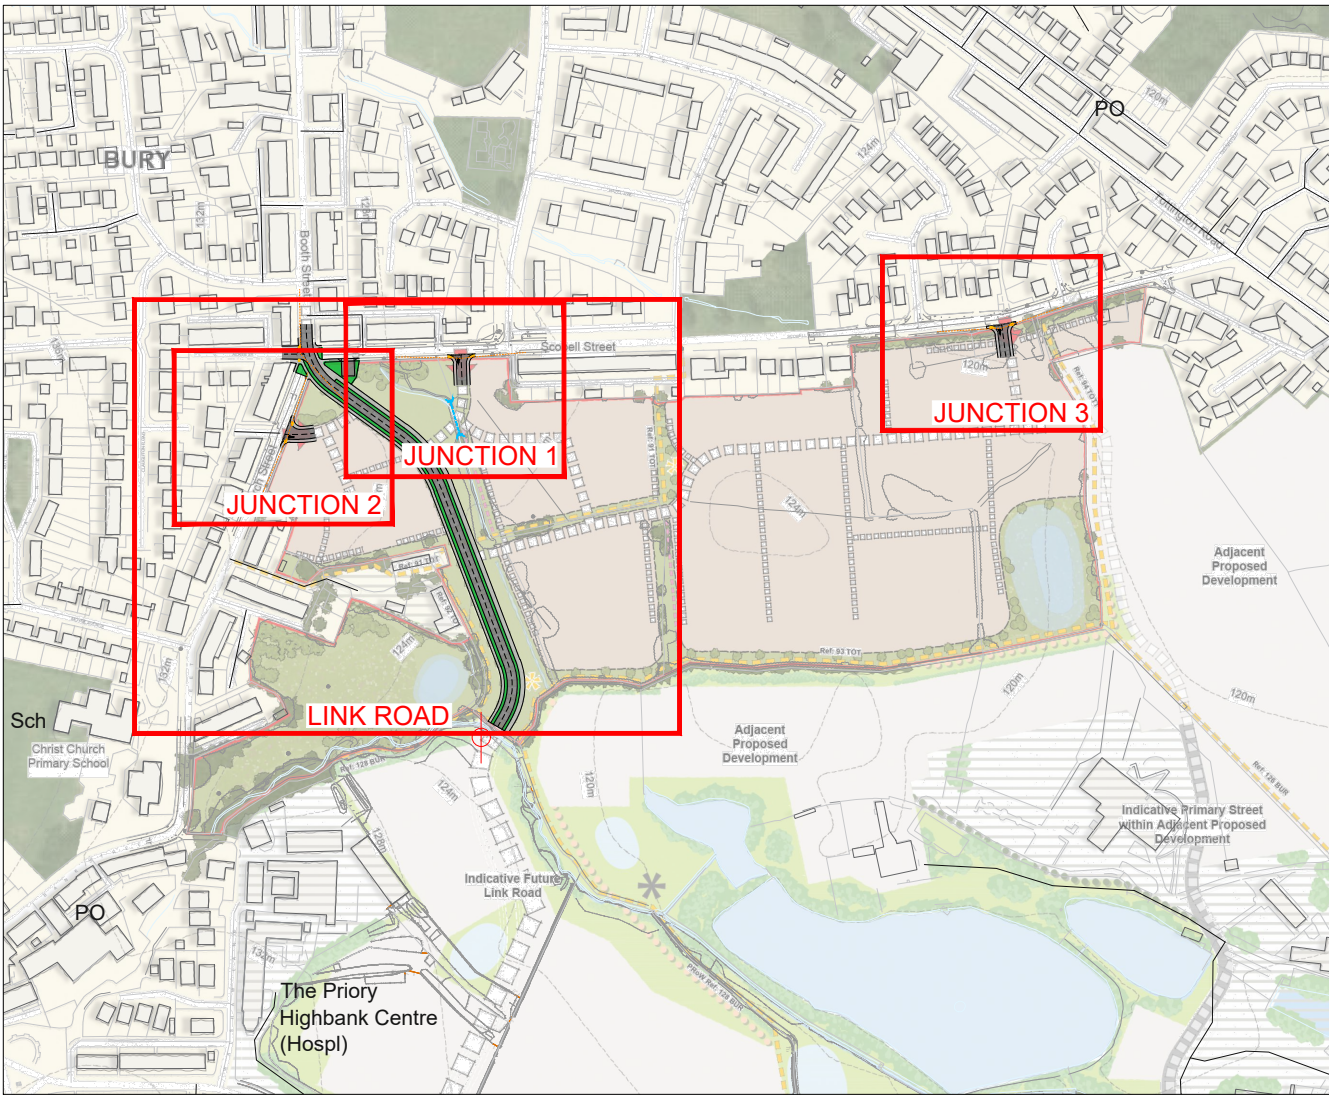

LOCATION PLAN
SCALE 1:5000

KEY

- PROPOSED GRASSED VERGE
- PROPOSED CYCLEWAY / FOOTWAY
- PROPOSED CARRIAGEWAY

AWAITING TECHNICAL APPROVAL

This drawing has NOT been technically approved by Local Authority and/or Water Authority. All works subject to change through technical review process with relevant approving authorities.



SAFETY, HEALTH AND ENVIRONMENTAL INFORMATION

PLEASE REFER TO THE HEALTH AND SAFETY FILE FOR A FULL LIST OF THE HAZARDS ASSOCIATED WITH THIS WORK - THE FOLLOWING ARE THE MOST SIGNIFICANT ITEMS TO BE AWARE OF.

CONSTRUCTION

- OPERATIVES TO TAKE PRECAUTIONS WHEN WORKING ADJACENT TO OR WITHIN DEEP EXCAVATIONS. METHOD STATEMENT TO BE PRODUCED BY CONTRACTOR PRIOR TO WORKS COMMENCING.
- ATTENTION IS DRAWN TO THE EXISTENCE OF BOTH EXISTING UNDERGROUND AND OVERHEAD UTILITIES.

ENVIRONMENTAL

- EXISTING WATERCOURSES IN CLOSE PROXIMITY TO WORKS, A POLLUTION PREVENTION STRATEGY AND WORKING METHOD STATEMENTS TO BE PRODUCED BY THE CONTRACTOR FOR ALL WORKS.
- CONSIDERATION GIVEN TO NOISE LEVELS GIVEN PROXIMITY TO EXISTING PROPERTIES.
- CONSIDERATION GIVEN TO GROUND CONDITIONS. CONTRACTOR TO REVIEW GEOTECHNICAL REPORT PRIOR TO UNDERTAKING EXCAVATION WORKS.

WORK CAN ONLY BE CARRIED OUT BY SUITABLY TRAINED AND BRIEFED PERSONNEL.

P01	FIRST ISSUE	16.01.25	JDV	SR	SR
Rev	Amendments	Date	By	Chk	Auth



www.slrconsulting.com

Drawing Status & Suitability Code	S2
FOR INFORMATION	

Client	WAIN ESTATES
--------	--------------

Project	LAND AT SCOBELL STREET, BURY
---------	------------------------------

Drawing Title	GENERAL ACCESS PLAN - JUNCTION 2 SHEET 2 OF 4
---------------	--

Scale 1:200 @ A1		SLR Project No. 410.065605.00001	
Designed JDV	Drawn JDV	Checked SR	Authorised SR
Date 16.01.2025	Date 16.01.2025	Date 16.01.2025	Date 16.01.2025

Drawing Number	065605-SLR-HGN-PLN-SK-CH-0006	Rev	P01
----------------	-------------------------------	-----	-----

