


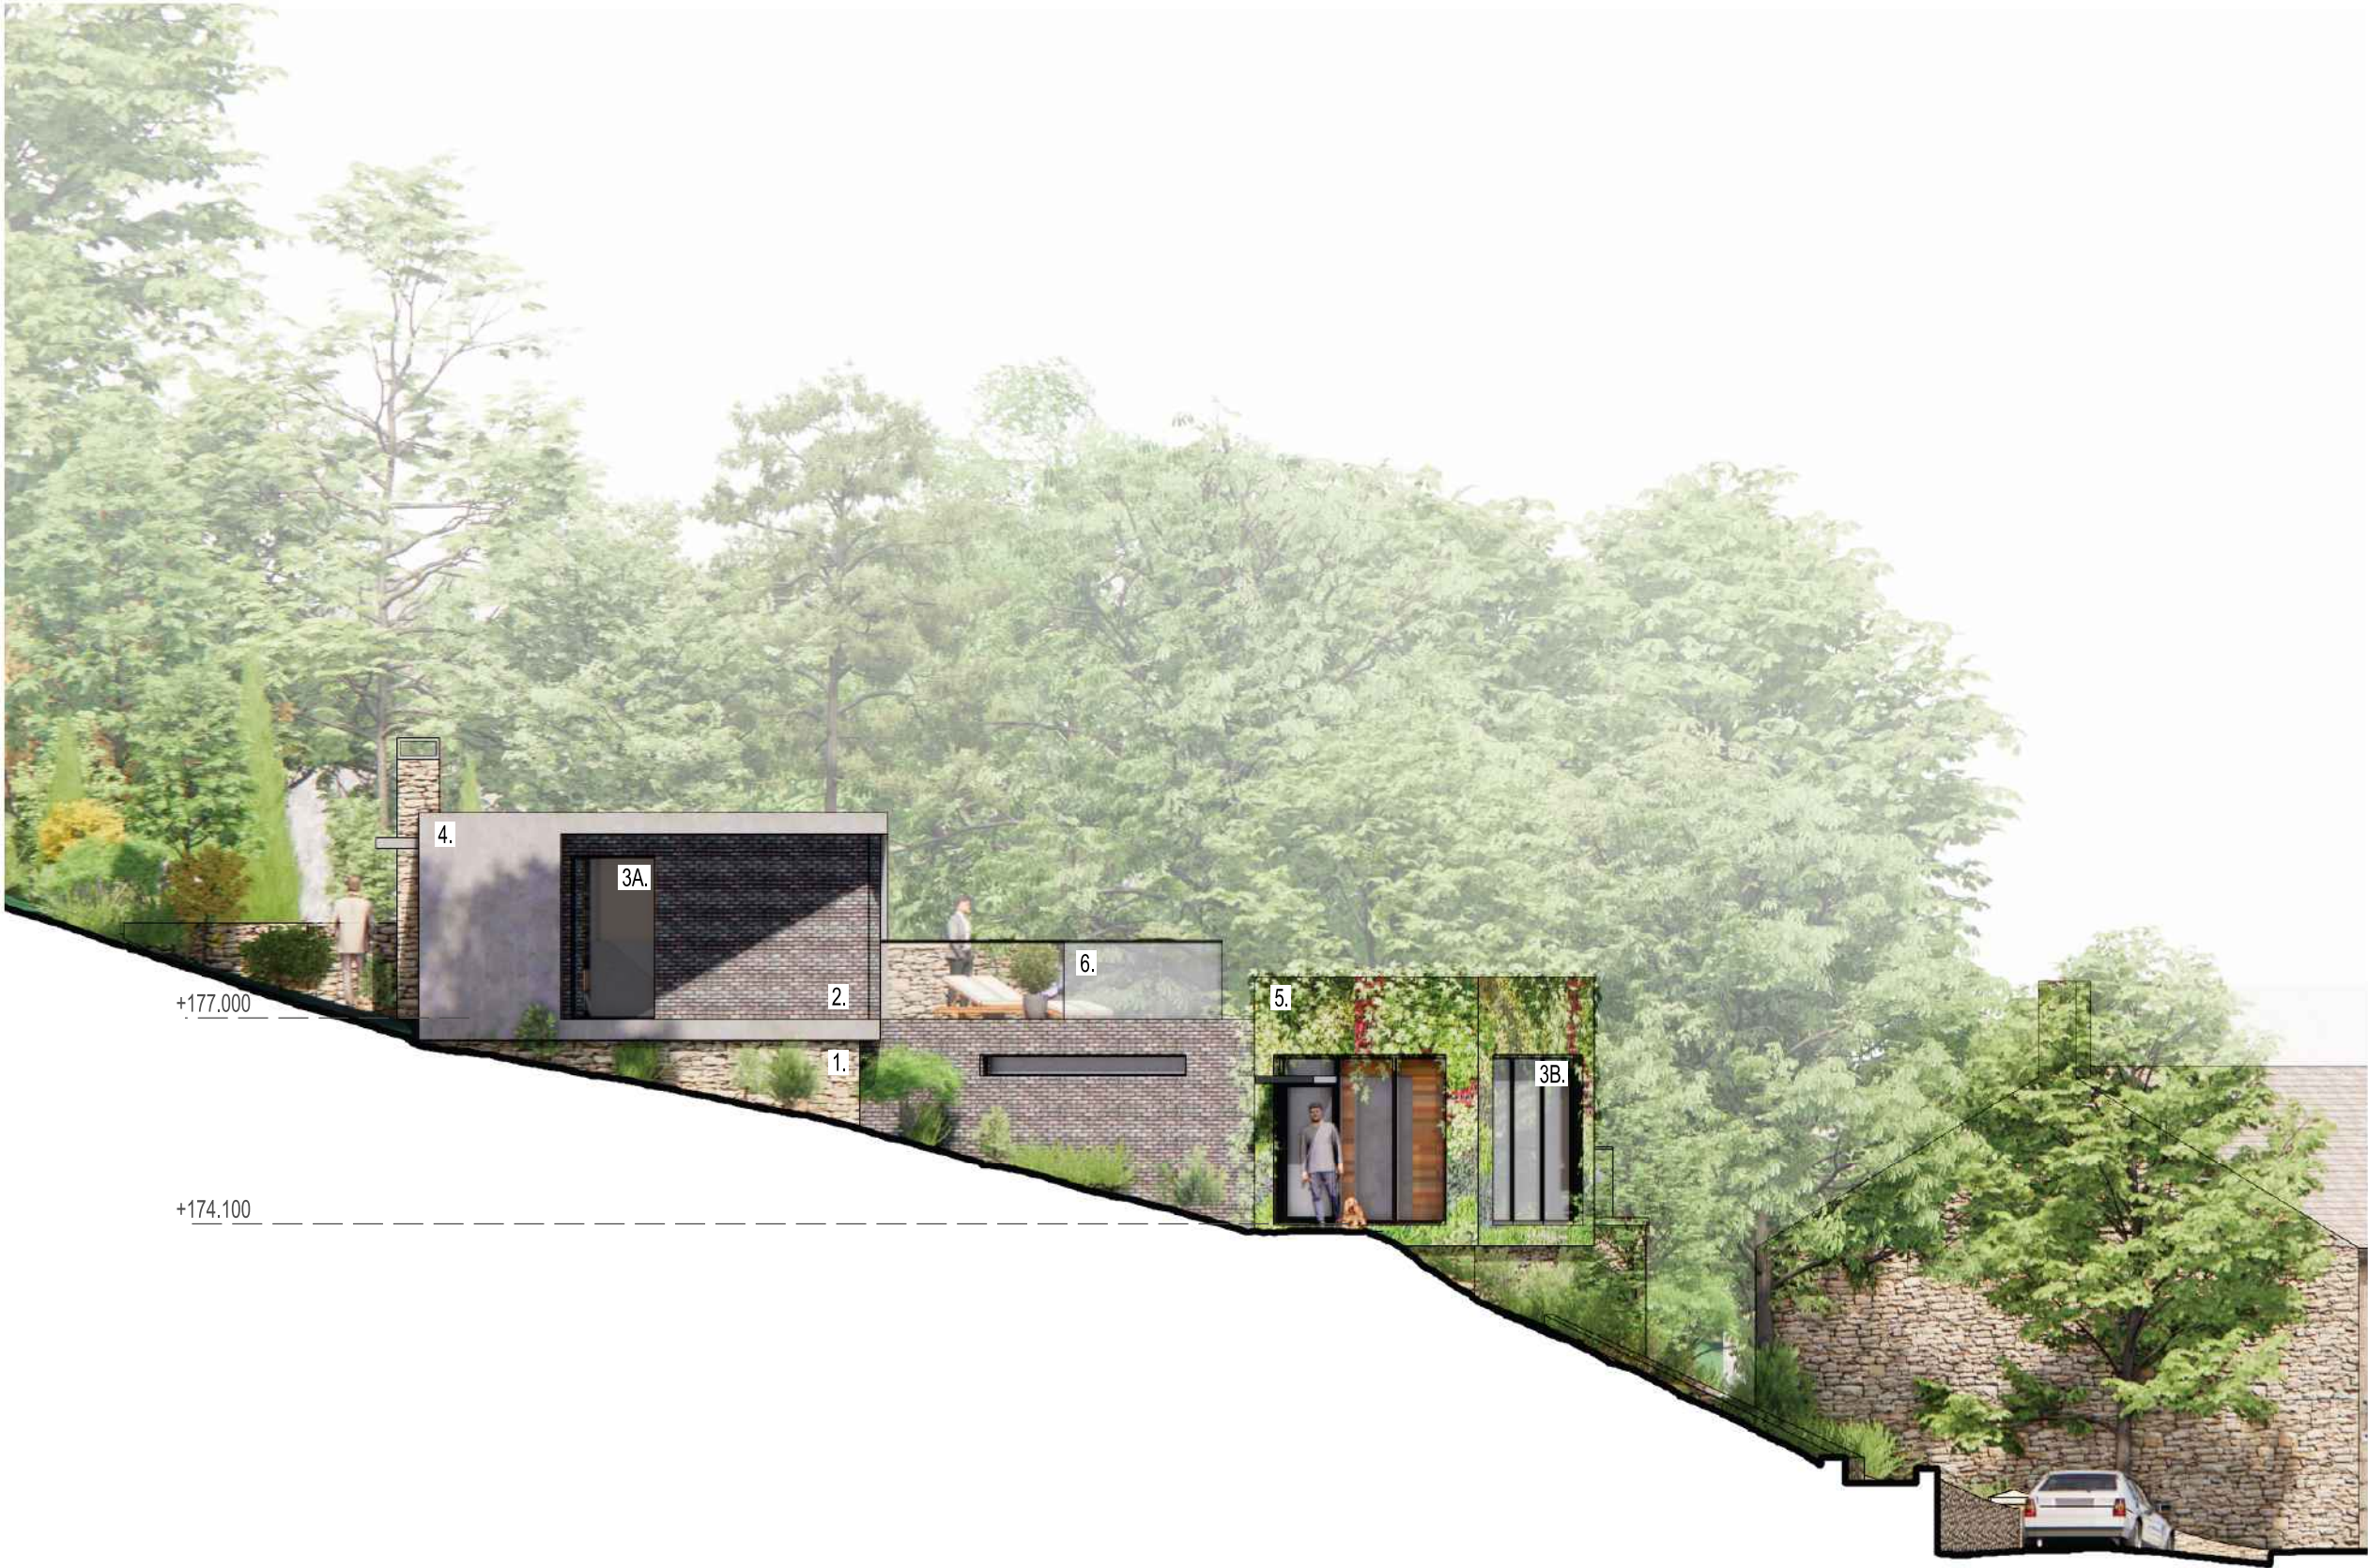

THIS DRAWING IS PROTECTED BY COPYRIGHT AND MUST NOT BE COPIED OR REPRODUCED WITHOUT THE WRITTEN CONSENT OF R G PARTNERSHIP LIMITED. NO DIMENSIONS ARE TO BE SCALED FROM THIS DRAWING. ALL DIMENSIONS AND SIZES TO BE CHECKED ON SITE. NORTH POINTS SHOWN ARE INDICATIVE. ©

SITE SPECIFIC HAZARDS

IN ACCORDANCE WITH THE REQUIREMENTS OF THE CDM REGULATIONS 2015 THE FOLLOWING SIGNIFICANT RESIDUAL HAZARDS HAVE NOT BEEN DESIGNED OUT OF THIS PROJECT AND MUST BE TAKEN INTO CONSIDERATION BY CONTRACTORS PLANNING TO UNDERTAKE THE WORKS SHOWN ON THIS DRAWING:

KEY OF MATERIALS:

1. STONE WALL WITH ARSTONE DETAILS
2. CHARCOAL GREY FACING BRICK
3. DOUBLE GLAZING ANTHRACITE UPVC WINDOWS & DOORS
A- DARK GREY GLAZING ON SECOND FLOOR
B- LIGHT GREY GLAZING ON OTHER FLOORS
4. GREY FINISH RENDER
5. GREEN WALL (SUSTAINABLE LIVING WALL SYSTEM)
6. GLASS BALUSTRADE
7. TIMBER DOOR
8. ANTHRACITE INSULATED GARAGE DOOR
9. TIMBER CLOSED BOARDED METAL FRAMED SLIDING GATE STAINED MEDIUM OAK

REV E. 07.12.20	GENERAL UPDATE	SPL
REV D. 3.12.20	GENERAL UPDATE	SPL
REV C.18.11.20	PLANNING	WNH
REV B.19.03.20	UPDATED TO CLIENT AND LPA'S COMMENTS	AAS
REV A.08.01.20	TREES ADDED	SPL
REV. DATE	NOTES	INIT.

CLIENT / PROJECT
BLAKEMAN DESIGN & BUILD
TANNERS STREET
RAMSBOTTOM
DRAWING TITLE
PROPOSED SIDE
ELEVATION 1

STATUS
PLANNING

DATE	DRAWN	SCALE @ A3
JAN 2020	WNH	1:100

PROJECT NUMBER	CI / SFB CODE	UNIT / BLOCK	TYPE & NUMBER	REVISION LETTER
----------------	---------------	--------------	---------------	-----------------

DRAWING NO.
10877 **E 02** **E**

Site Location Plans	L	GA Plans	P	Elevations	E
Sections	S	Details	D	Prefix Colour	C

THE RATCLIFFE GROVES PARTNERSHIP
MANCHESTER
105 MANCHESTER ROAD
BURY LANCASHIRE BL9 0TD
T. 0161 797 6000 E. manchester@rgp.uk.com
www.rgp.uk.com

LONDON
19 BEDFORD ROW
LONDON WC1R 4EB
T. 020 7600 6666 E. london@rgp.uk.com



SCALE 1:100

