

GENERAL NOTES

Use written dimensions only, do not scale from drawing. Use latest revision of all referenced information.

LAT 53.59450	LONG -2.294201
--------------	----------------

[illegible]

Solutions30
Solutions for New Technologies



PLANNING	Drugs Status
----------	--------------

Cell No. & Name

BRY005

Site Name & Address


Pavement between Racconto Lounge and Fone Tech, The Rock Bury, BL9 0PJ.

Drawing Title

SITE LOCATION MAPS

Scale	As Shown	Date	22.03.2022
Drawn By	MD	Checked By	JE
Drawing Number		Revision	
001		A	

ORIGINAL DRAWING SIZE A3

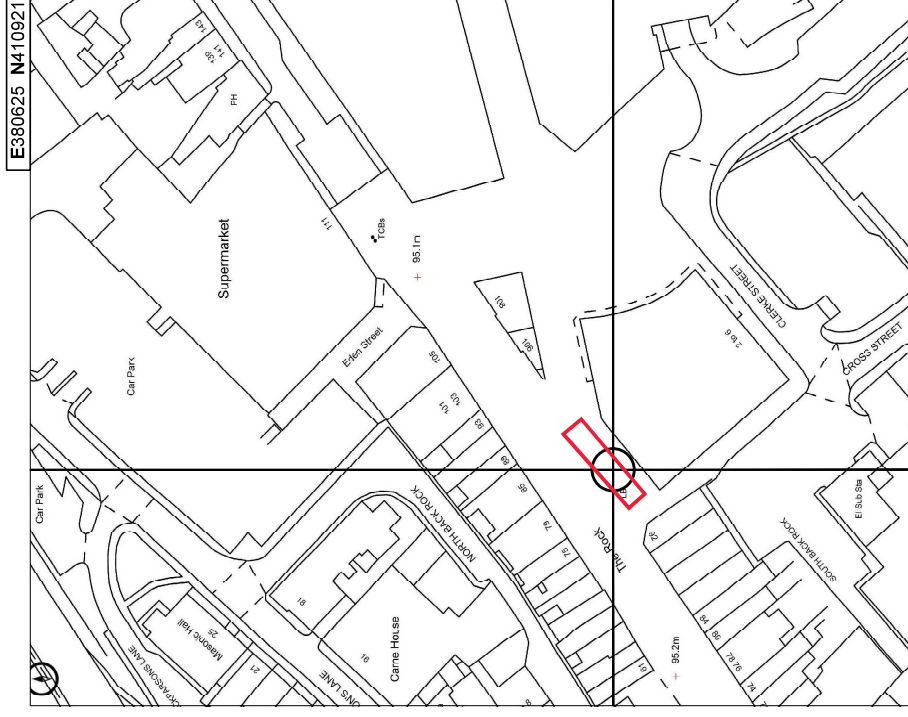

DETAILED SITE LOCATION

SCALE 1:1250

Ordnance Survey map extract based upon Landranger map series with the permission of the controller of Her Majesty's Stationery Office.
Mono Consultants Limited licence no. ES100017753.
Crown copyright.



SITE LOCATION

SCALE 1:50000

Ordnance Survey map extract based upon Landranger map series with the permission of the controller of Her Majesty's Stationery Office.
Mono Consultants Limited licence no. ES100017753.
Crown copyright.