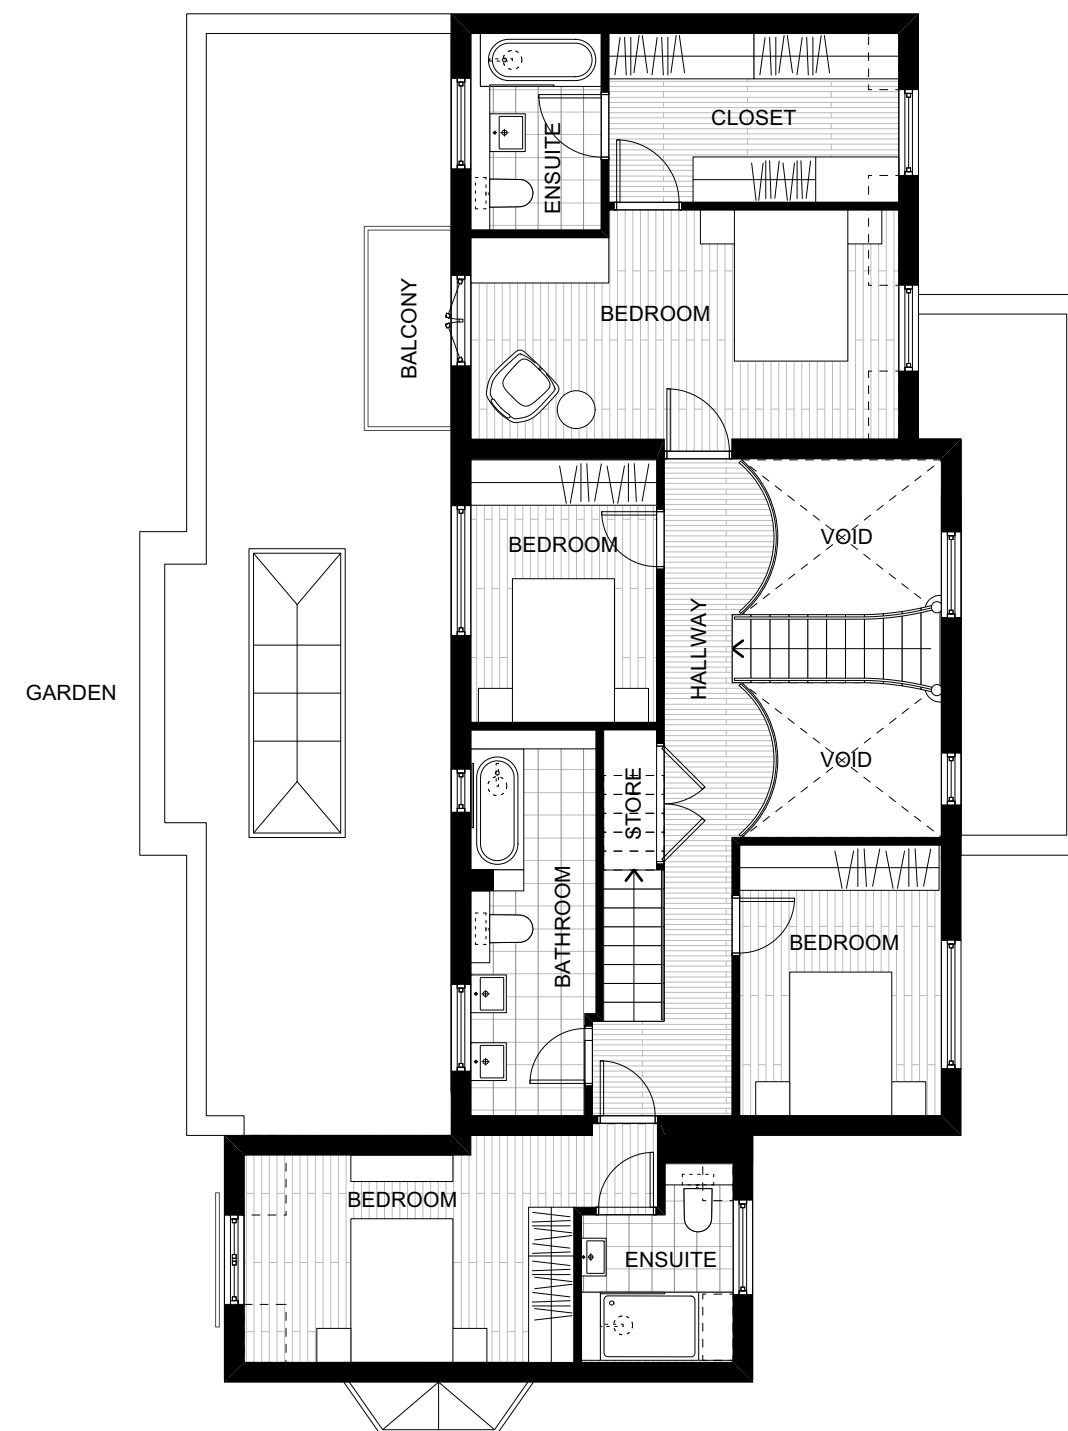
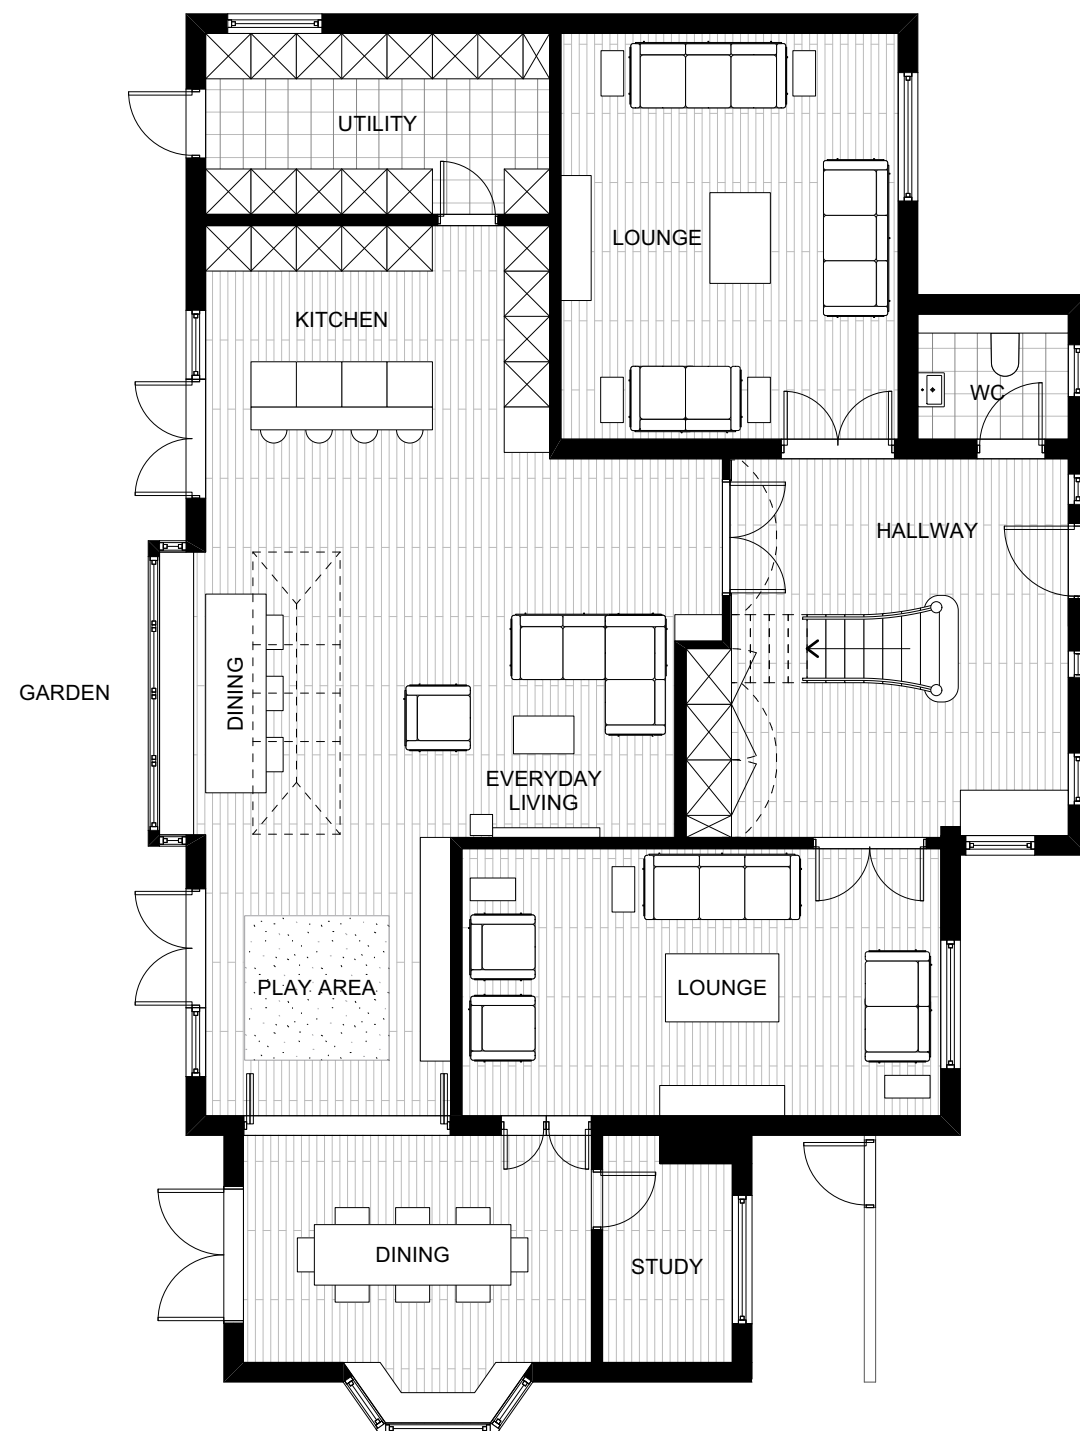


DRAWING STATUS:			FOOTPRINT DESIGN		
P L A N N I N G			E info@footprintdesign.net W www.footprintdesign.net		
REVISION	DATE	DESCRIPTION	CLIENT: MR ZEESHAN ANWAR	SCALE: 1:100@A3	DATE: AUG 2022
A	09.01.23	1F balcony updated	PROJECT: 19 MEADWAY, BURY BL9 9TY		
			DRAWING TITLE: PROPOSED PLANS		
			DRAWING NO: A051_P_101		