


THE BUILDER MUST CHECK THE SITE AND THE APPROVED DRAWINGS BEFORE COMMENCING THE WORKS AND MUST TAKE ANY WORKING MEASUREMENTS AS NECESSARY.ANY DISCREPANCY IN THE DRAWING MUST BE REPORTED TO THE CLIENT .

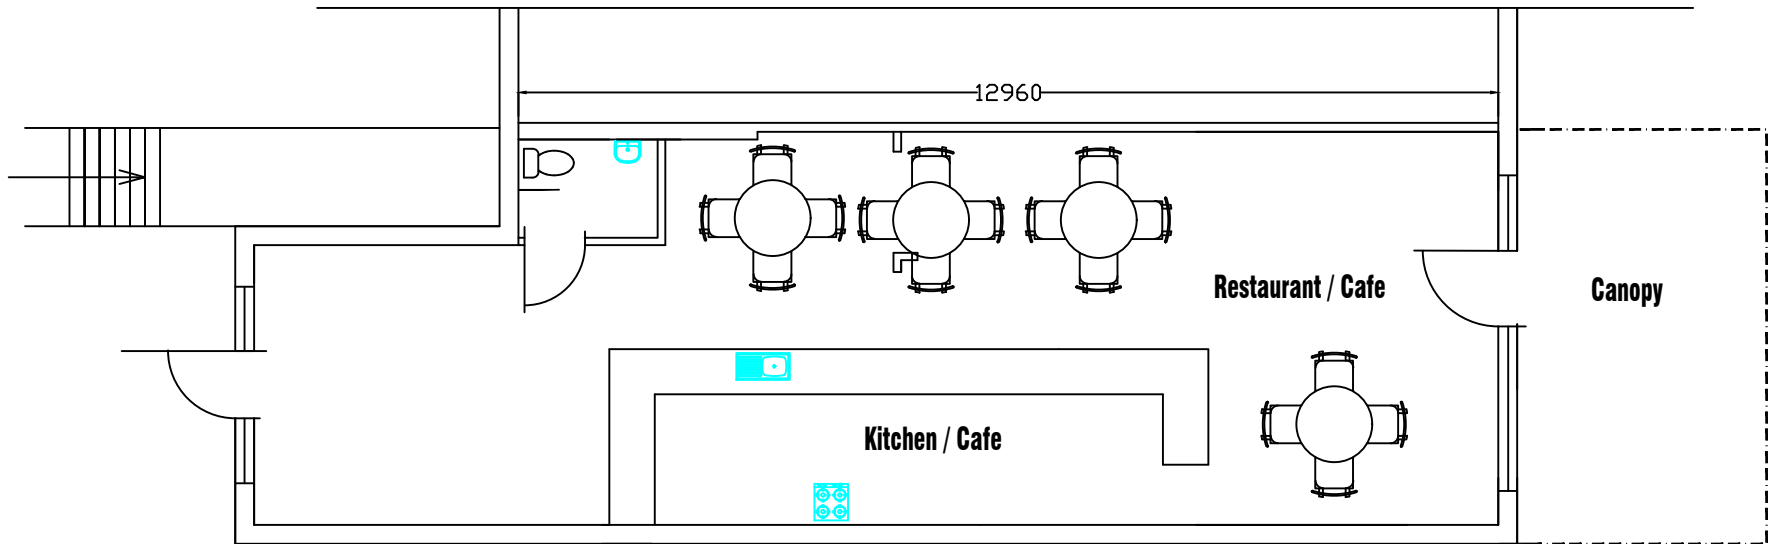

H S H

Engineering Design Services Ltd
428 Cheetham Hill Road Cheetham Manchester
M8 9LE. UK 01617956385,07940197 333

project title	Retrospective Planning permission for the change of the ground floor from a shop to restaurant including installation of a front canopy .		
client	Mr Asim Humza		
dwg. title	Existing Plan		
dwg.no.	sheet no.	scale.	job no.
02		1:100 @ A3	
65 Windsor Road Pretwich M25 0DB			
drawn by.	checked by.	approved by.	date
TZ			Sept 2025