
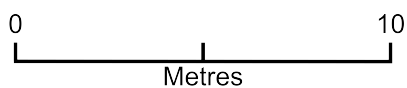


1:200 existing site layout plan

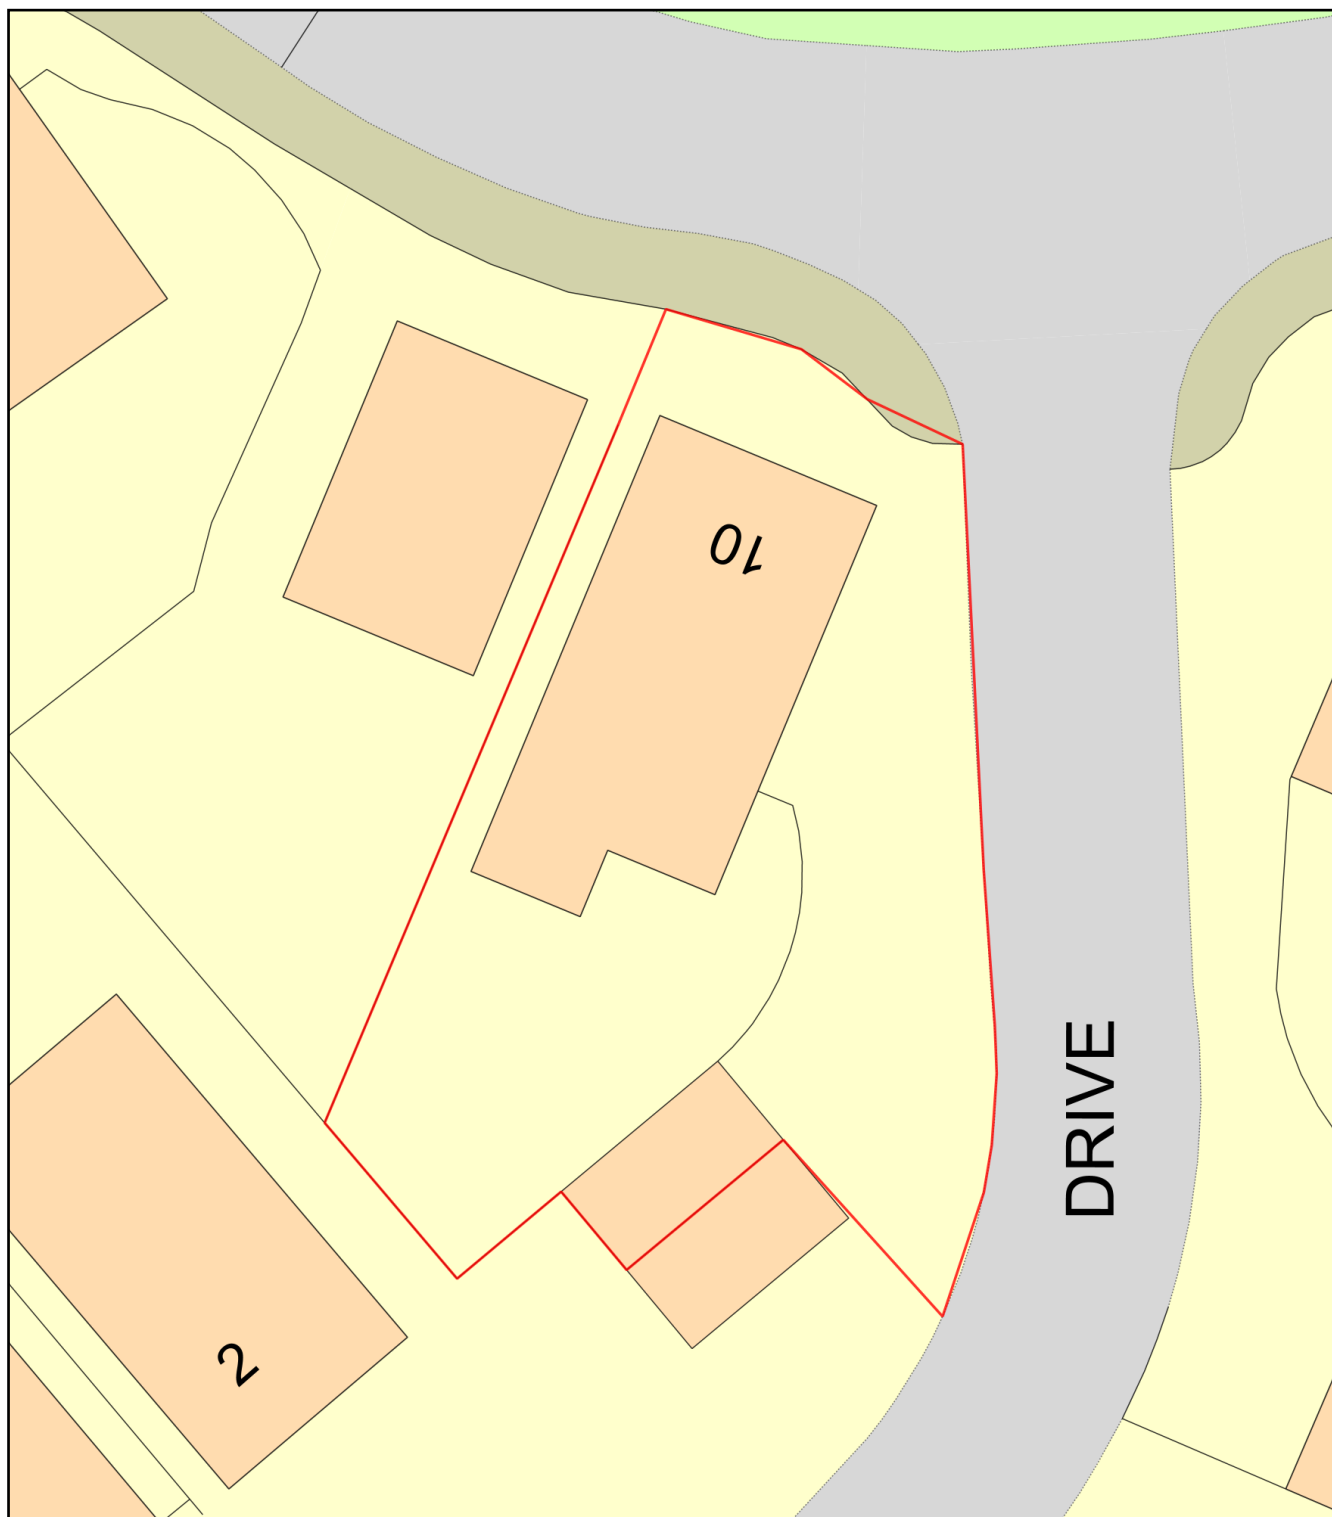

Plan Produced for: Bury Council

Date Produced: 25 Sep 2025

Plan Reference Number: TQRQM25268145412186

Scale: 1:200 @ A4