
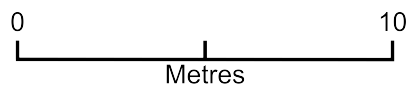


1:200 proposed site layout plan

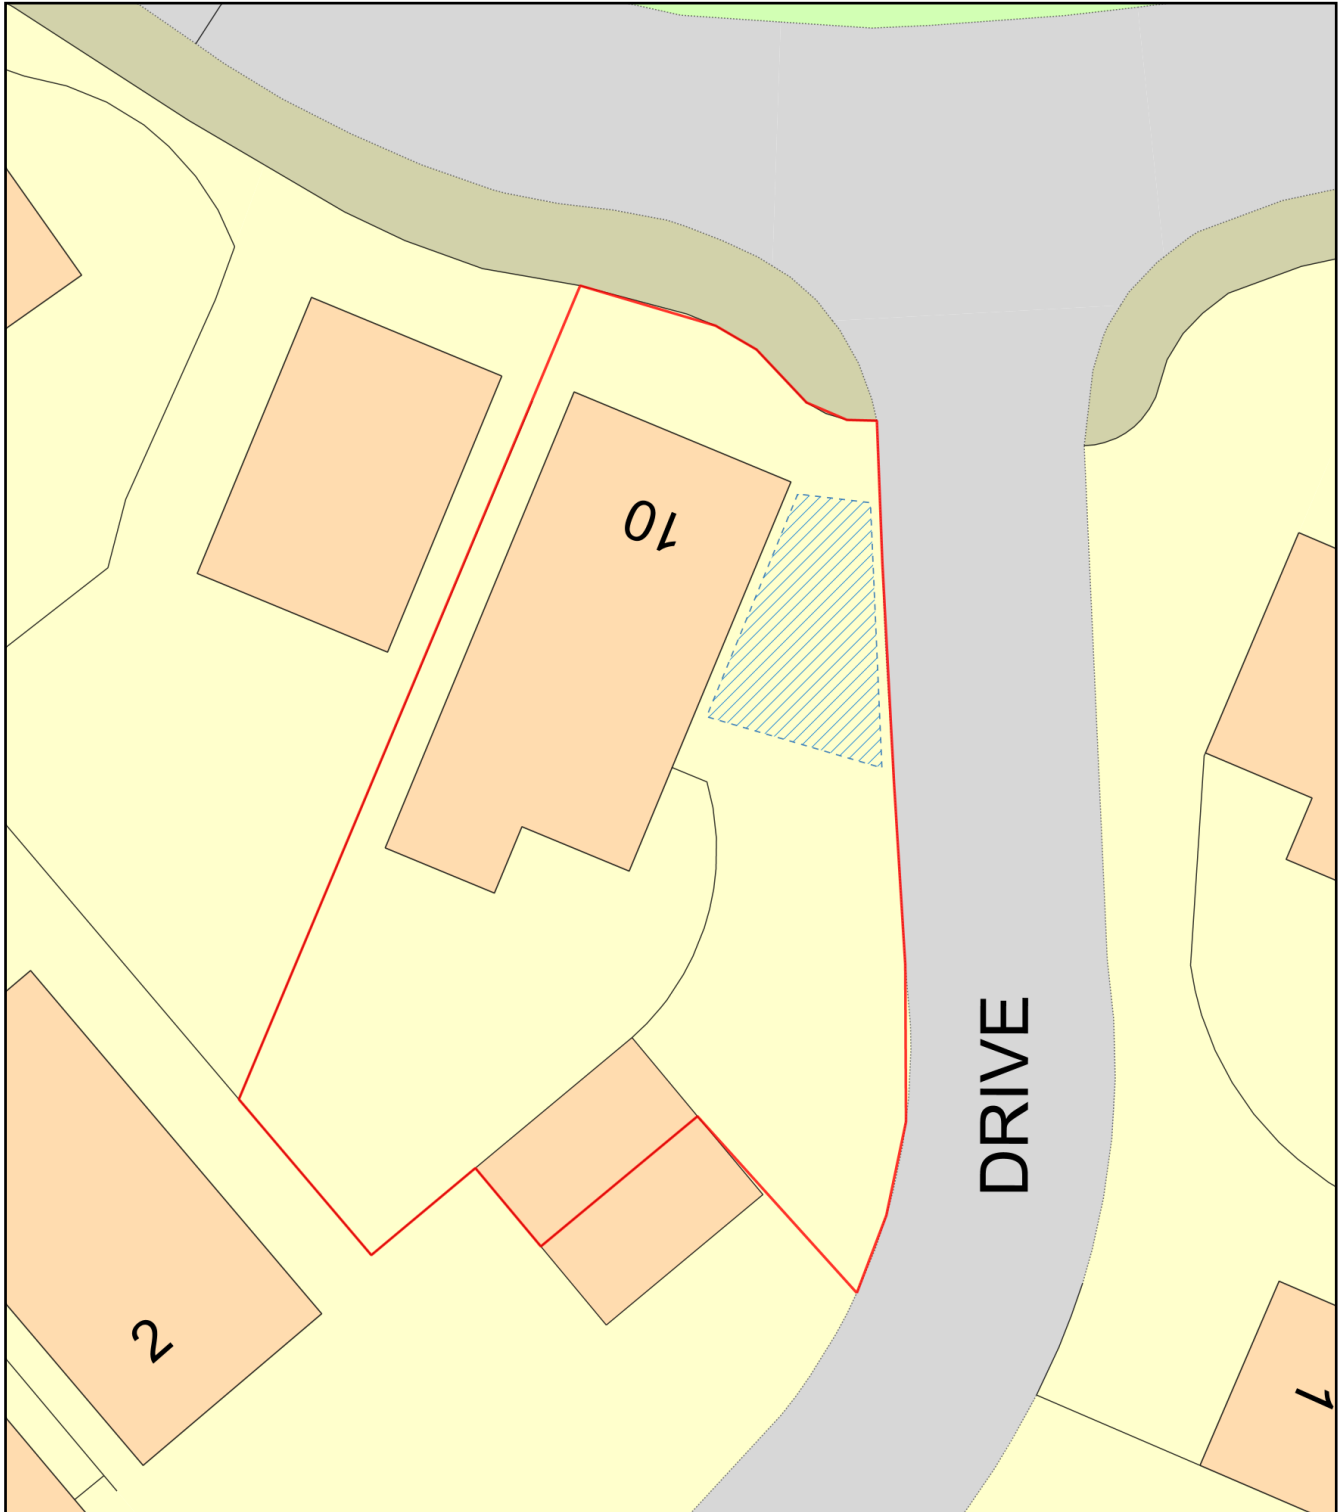

Plan Produced for: Bury Council

Date Produced: 24 Sep 2025

Plan Reference Number: TQRQM25267103323895

Scale: 1:200 @ A4