



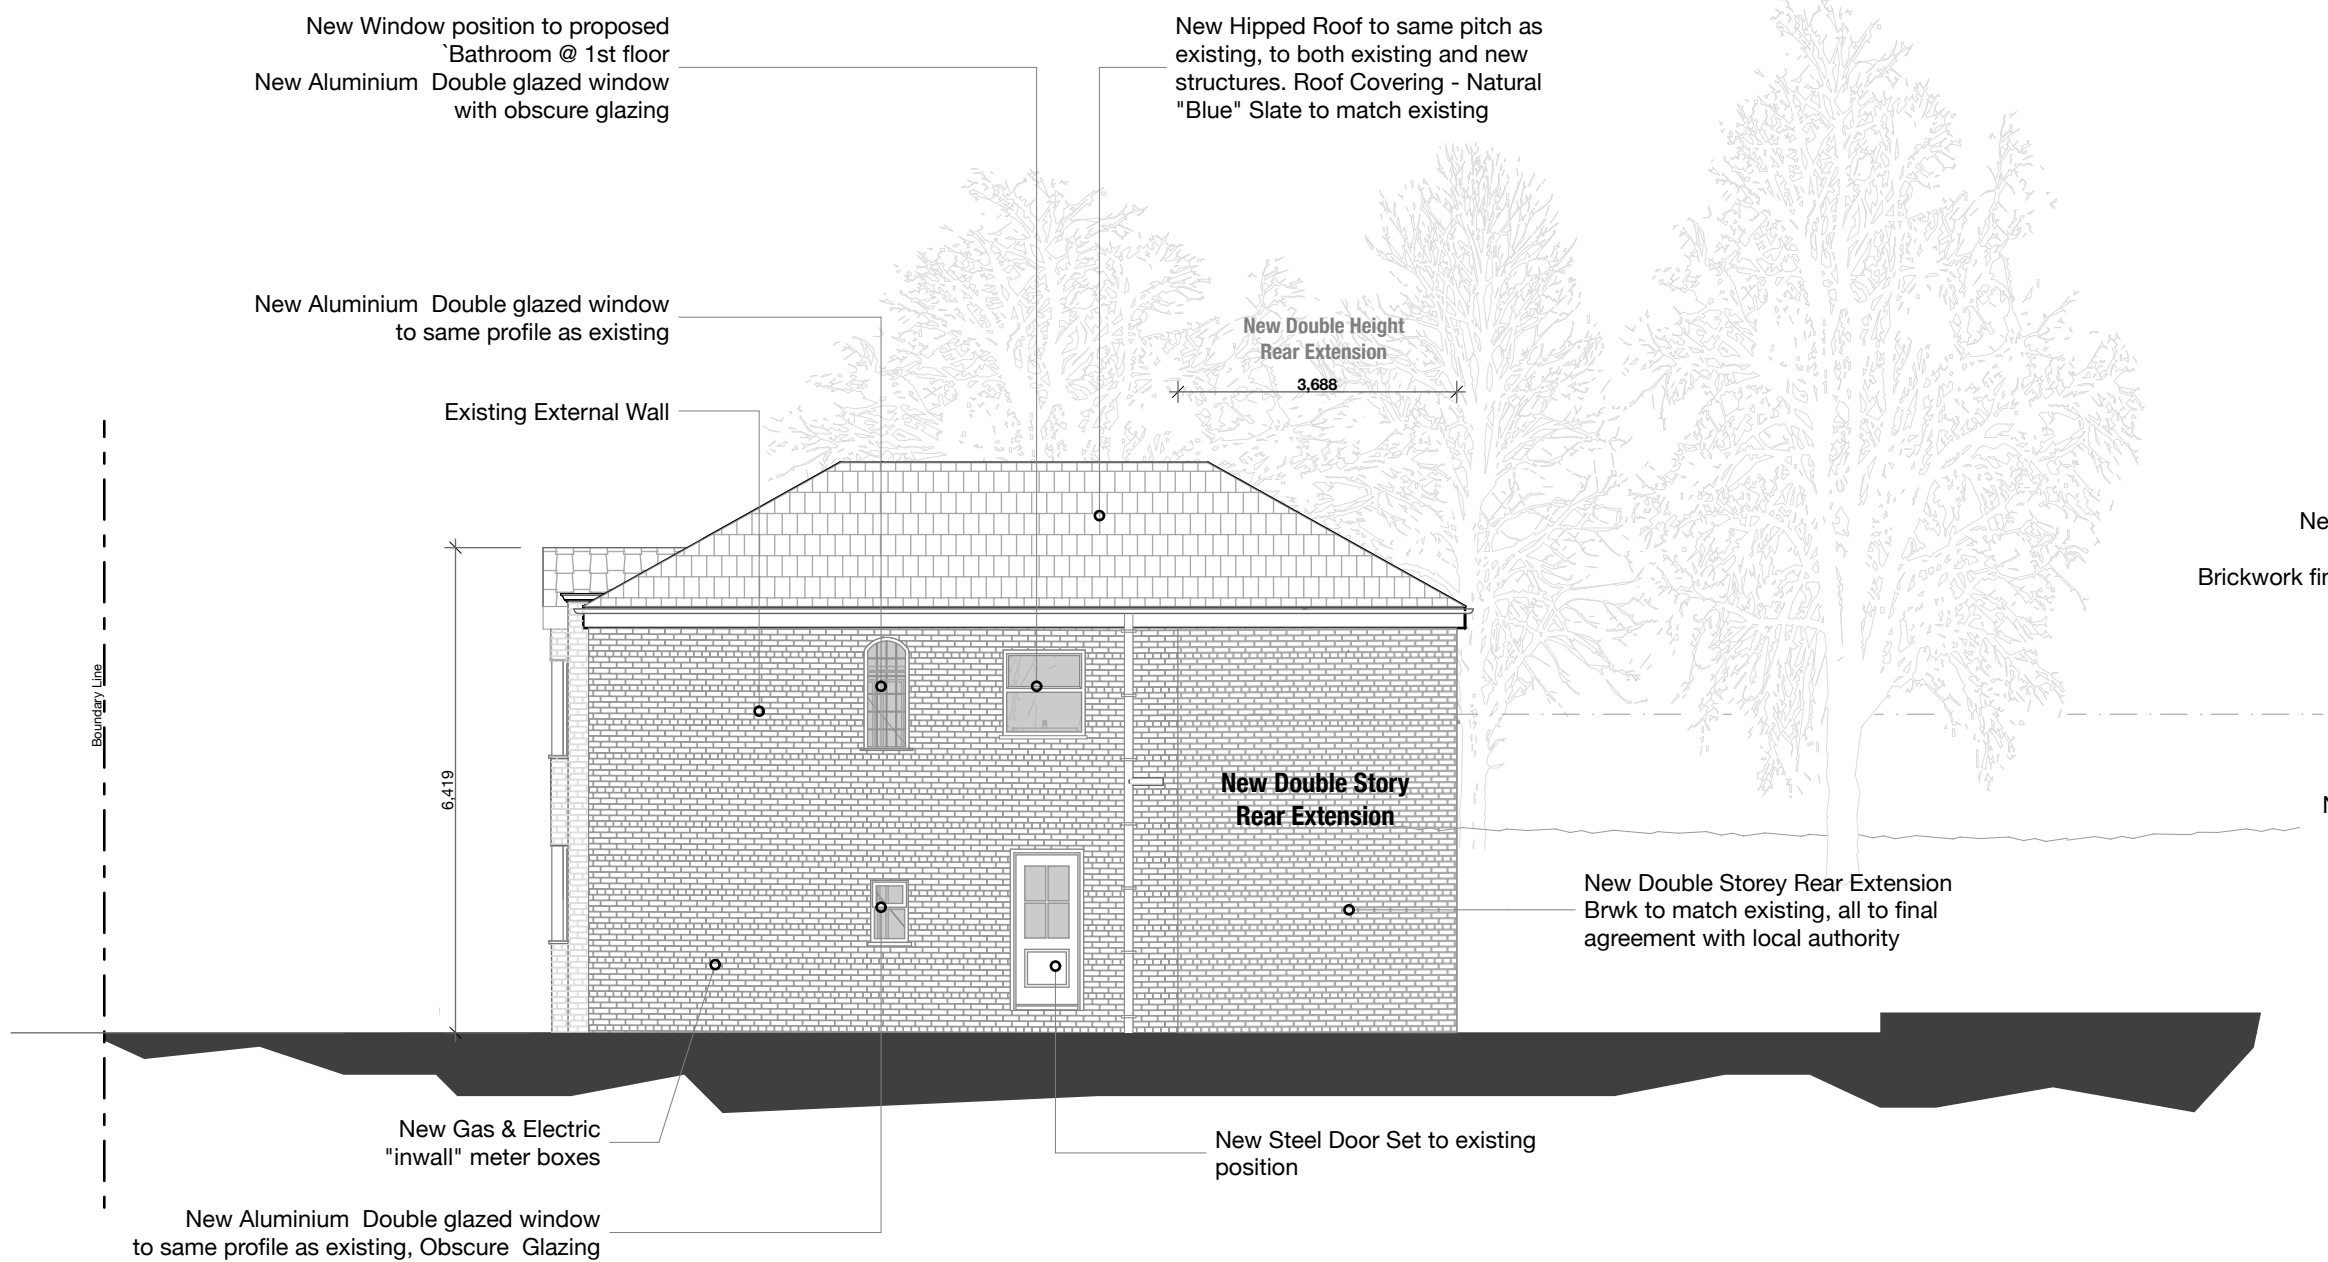


Proposed (East) Elevation B-B

scale 1:100 @ A1

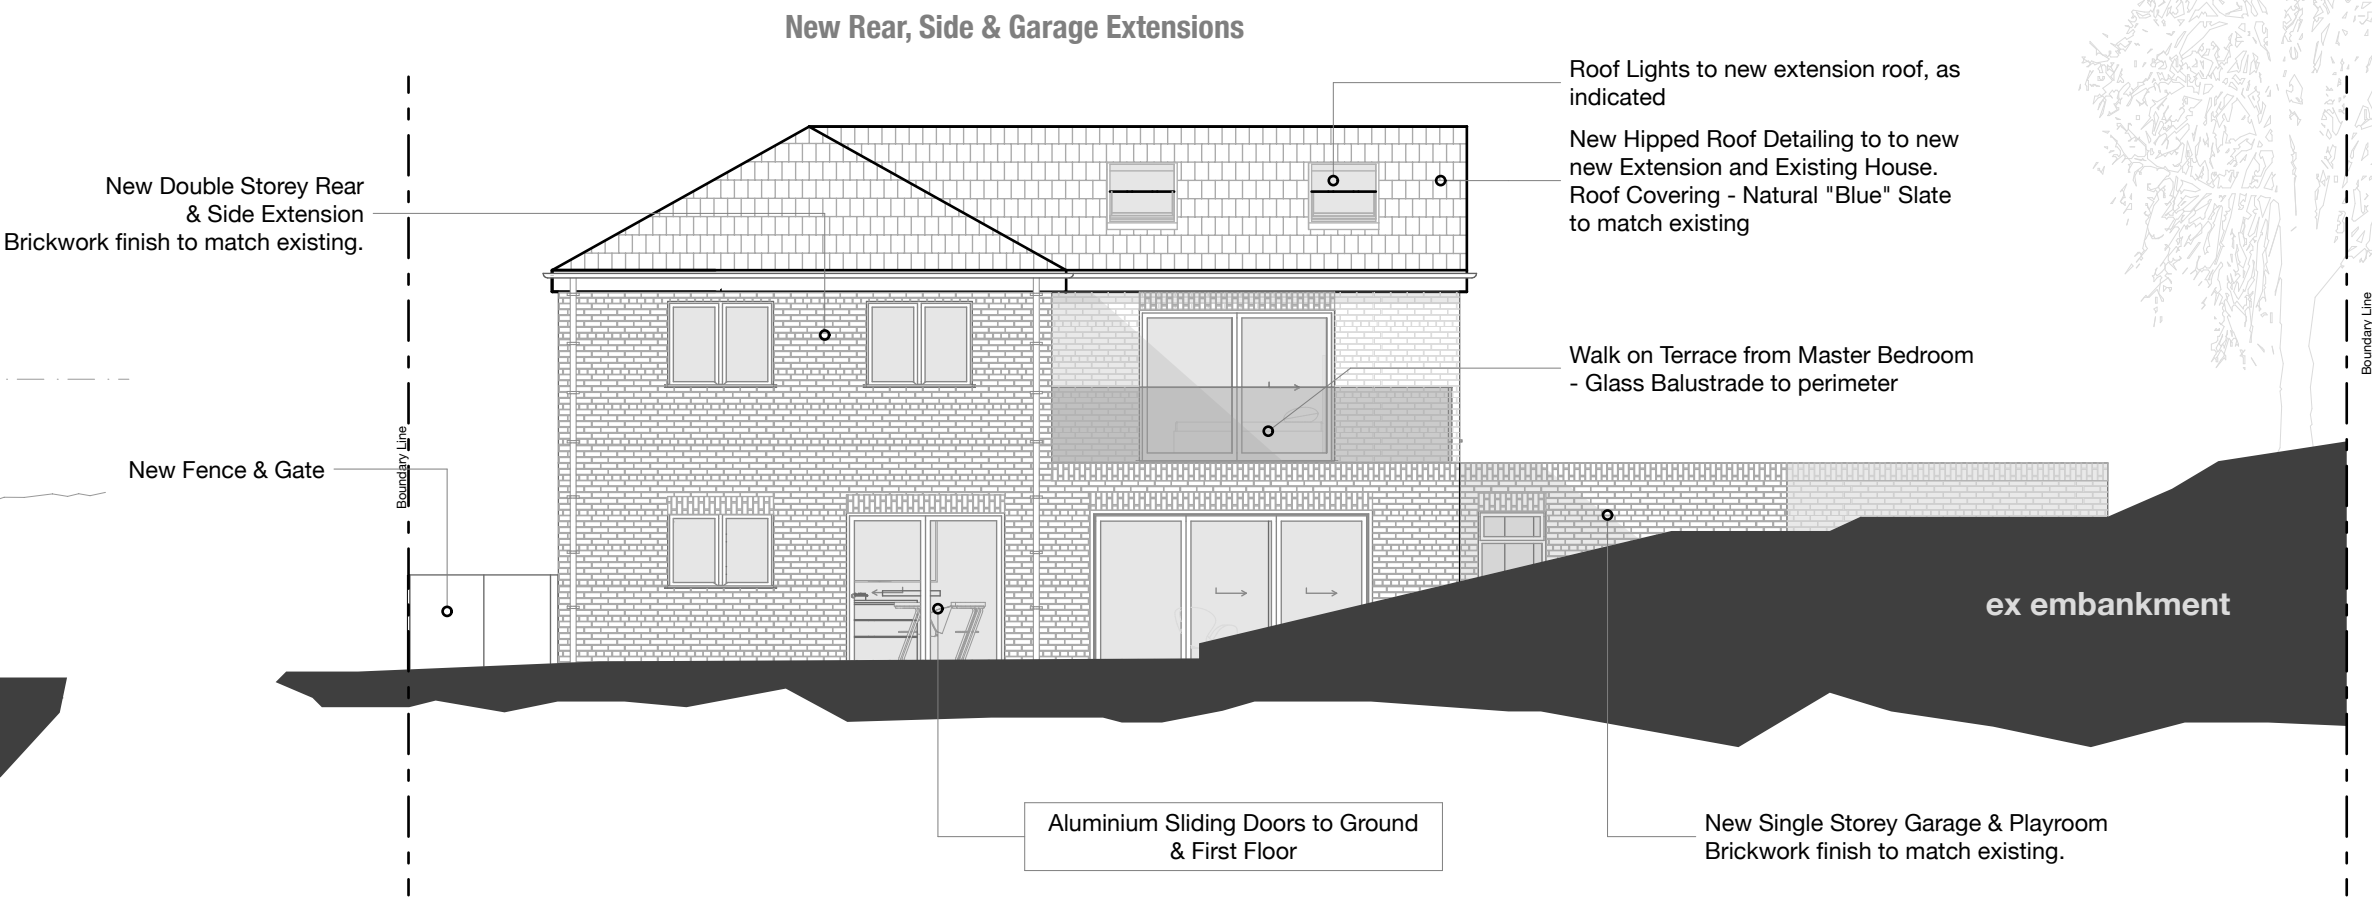


Proposed (Rear) Elevation C-C

scale 1:100 @ A1

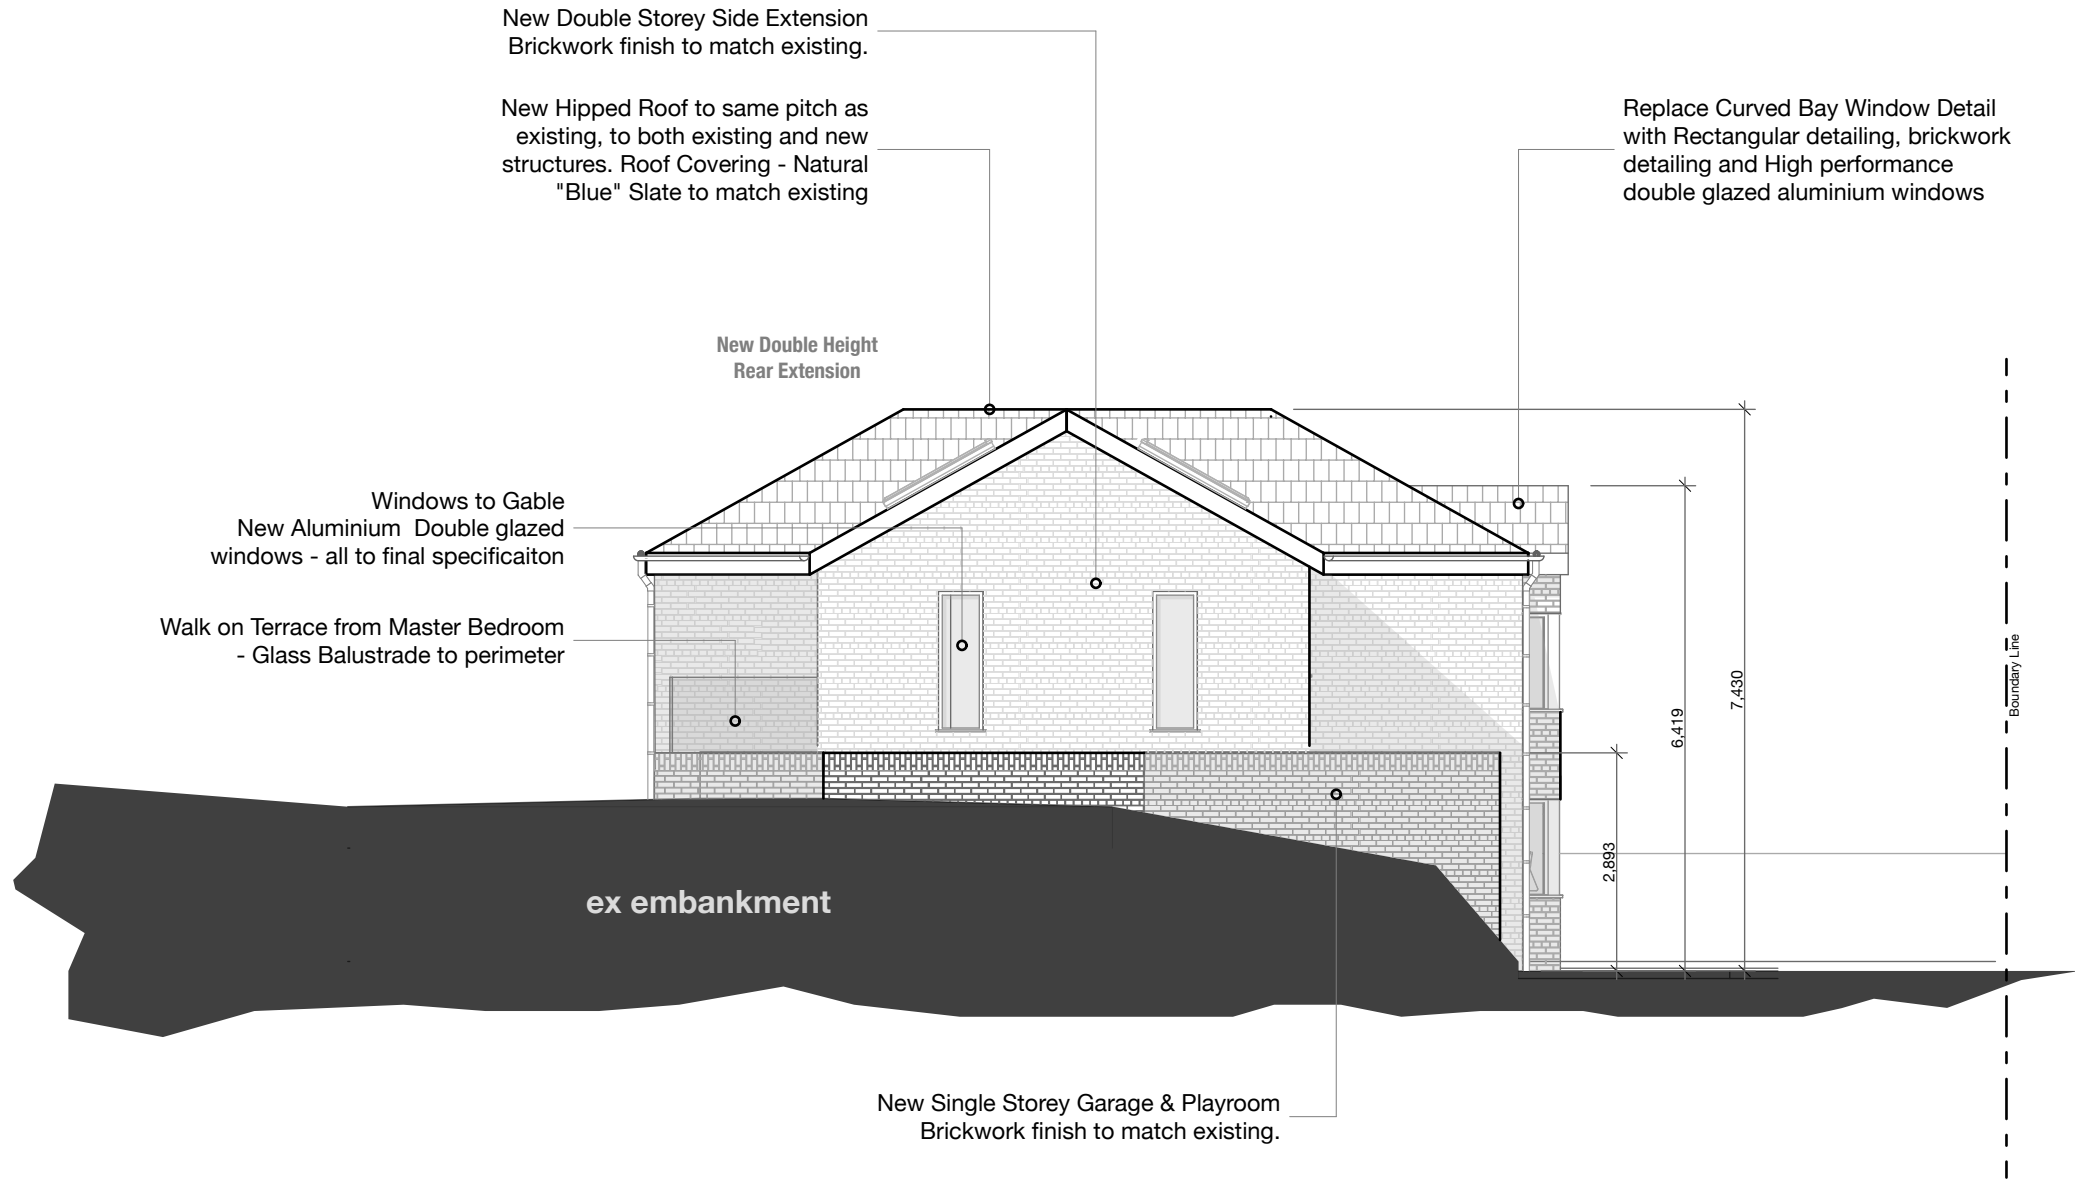

Proposed (West) Elevation D-D

scale 1:100 @ A1

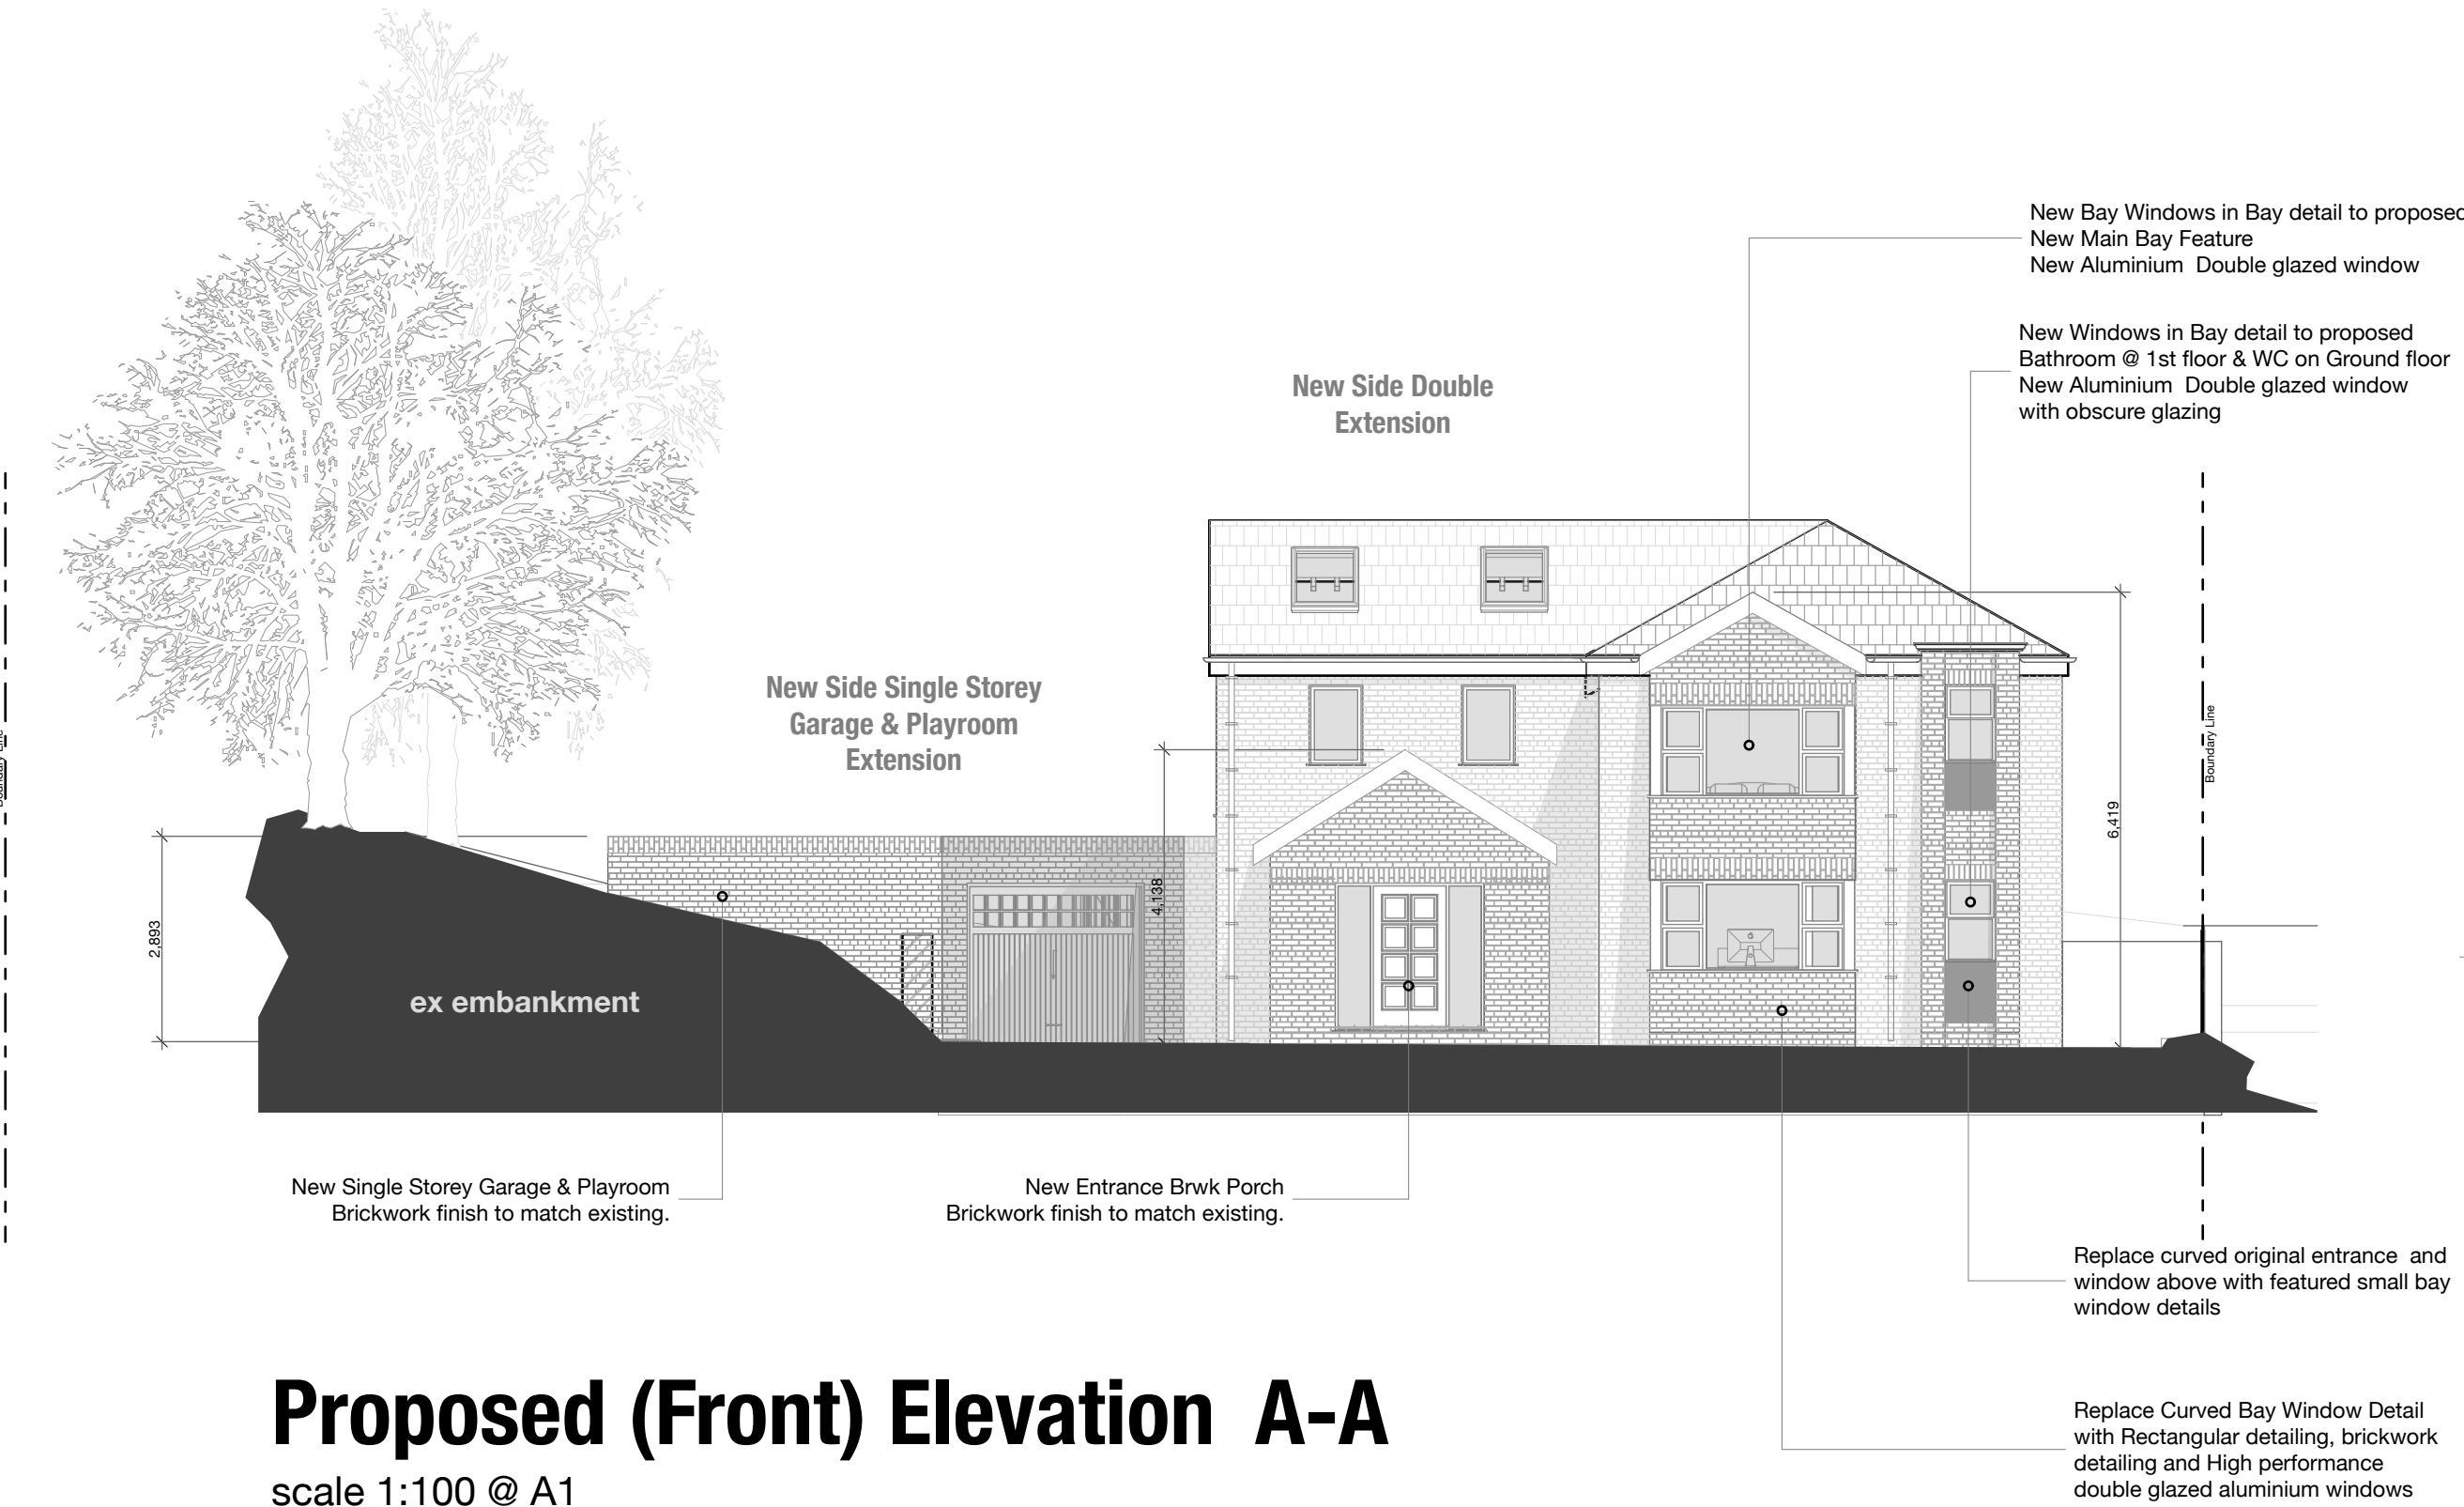

Proposed (Front) Elevation A-A

scale 1:100 @ A1

Construction Risks	Maintenance/Leasing Risks	Demolition/Adaptation Risks
In addition to the hazard/risks normally associated with the types of work detailed on this drawing take note of the above. It is assumed that all works on this drawing will be carried out by a competent contractor working where appropriate, to an appropriate method statement.		
Safety Health and Environmental Information Box		
Notes		
This document and its design content is copyright ©. It shall be read in conjunction with all other associated project information including models, specifications, schedules and related consultants documents. Do not scale from documents. All dimensions to be checked on site. Immediately report any discrepancies, errors or omissions on this document to the Originator. If in doubt ASK.		
A1		
A.I Design multi disciplinary design consultancy Architecture & Interiors		
Don Hobson 07545 696911 d.hobson@ai-design.co.uk		
Client Cammerons Residential Ltd		
Job Title Detached House Remodelling - Full Planning		
Site Address 10 Park Avenue Prestwich Manchester Lancs M25 1EW		
Drawing Name Proposed Elevations		
Drawing Status Pre Start		
Issue Date: 10.07.25 by : D Hobson		
Drawing Scale as indicated		
Layout ID A.02.2	Status	Revision