




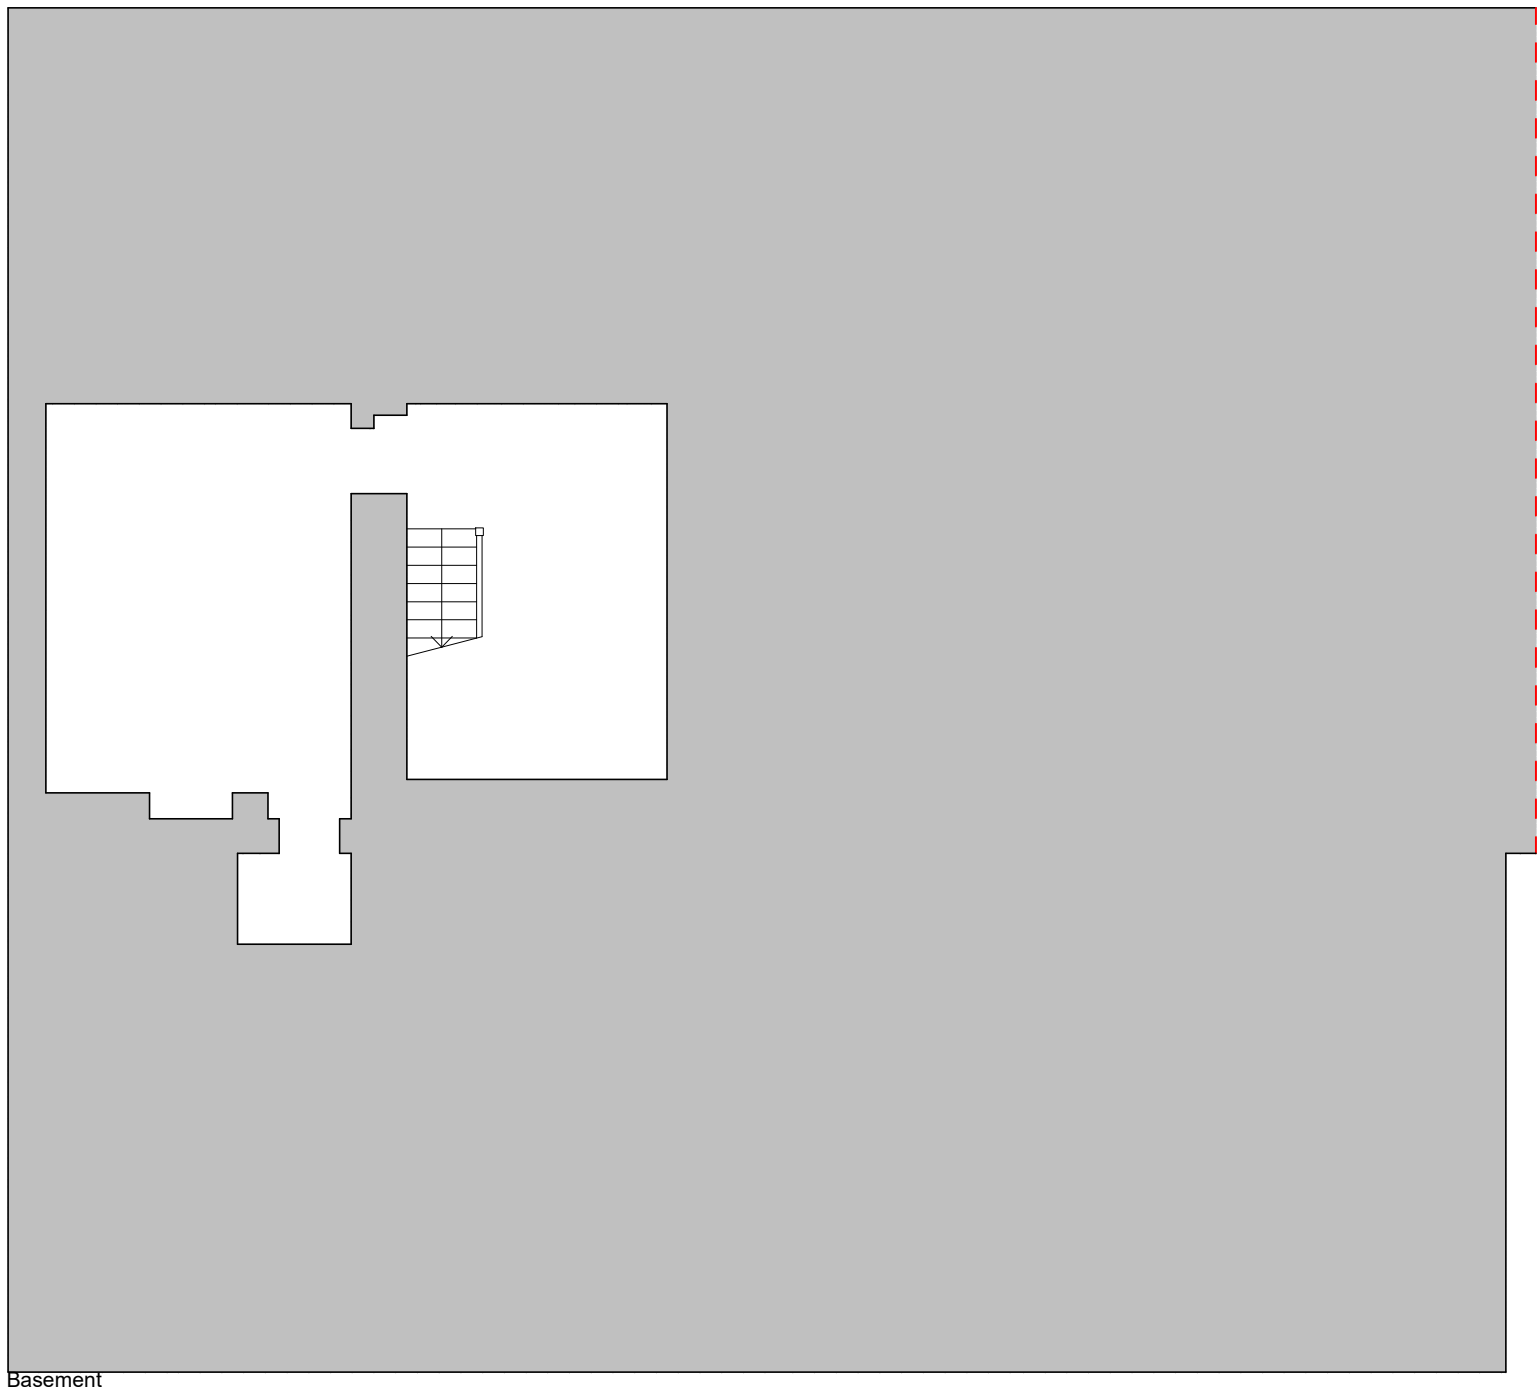

Basement

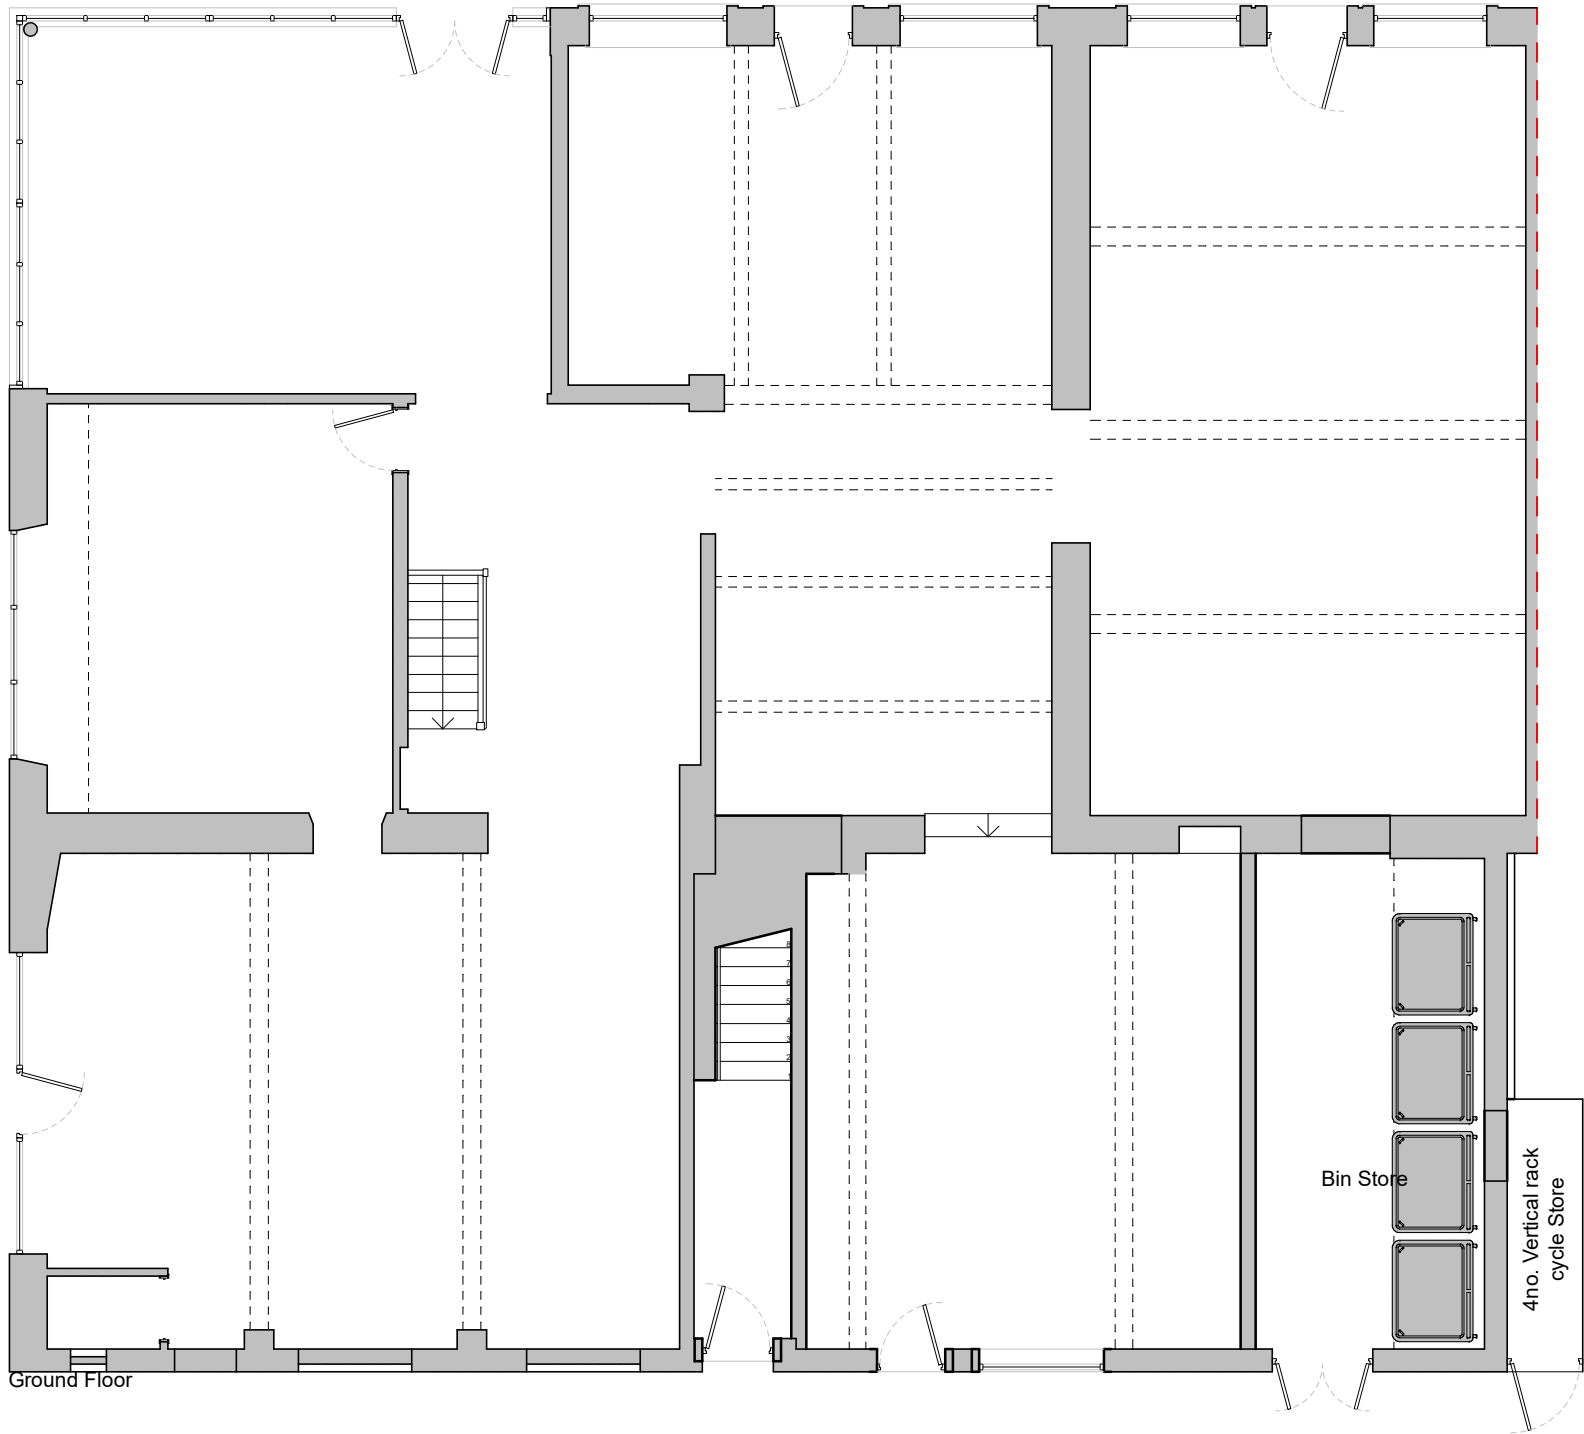


Ground Floor

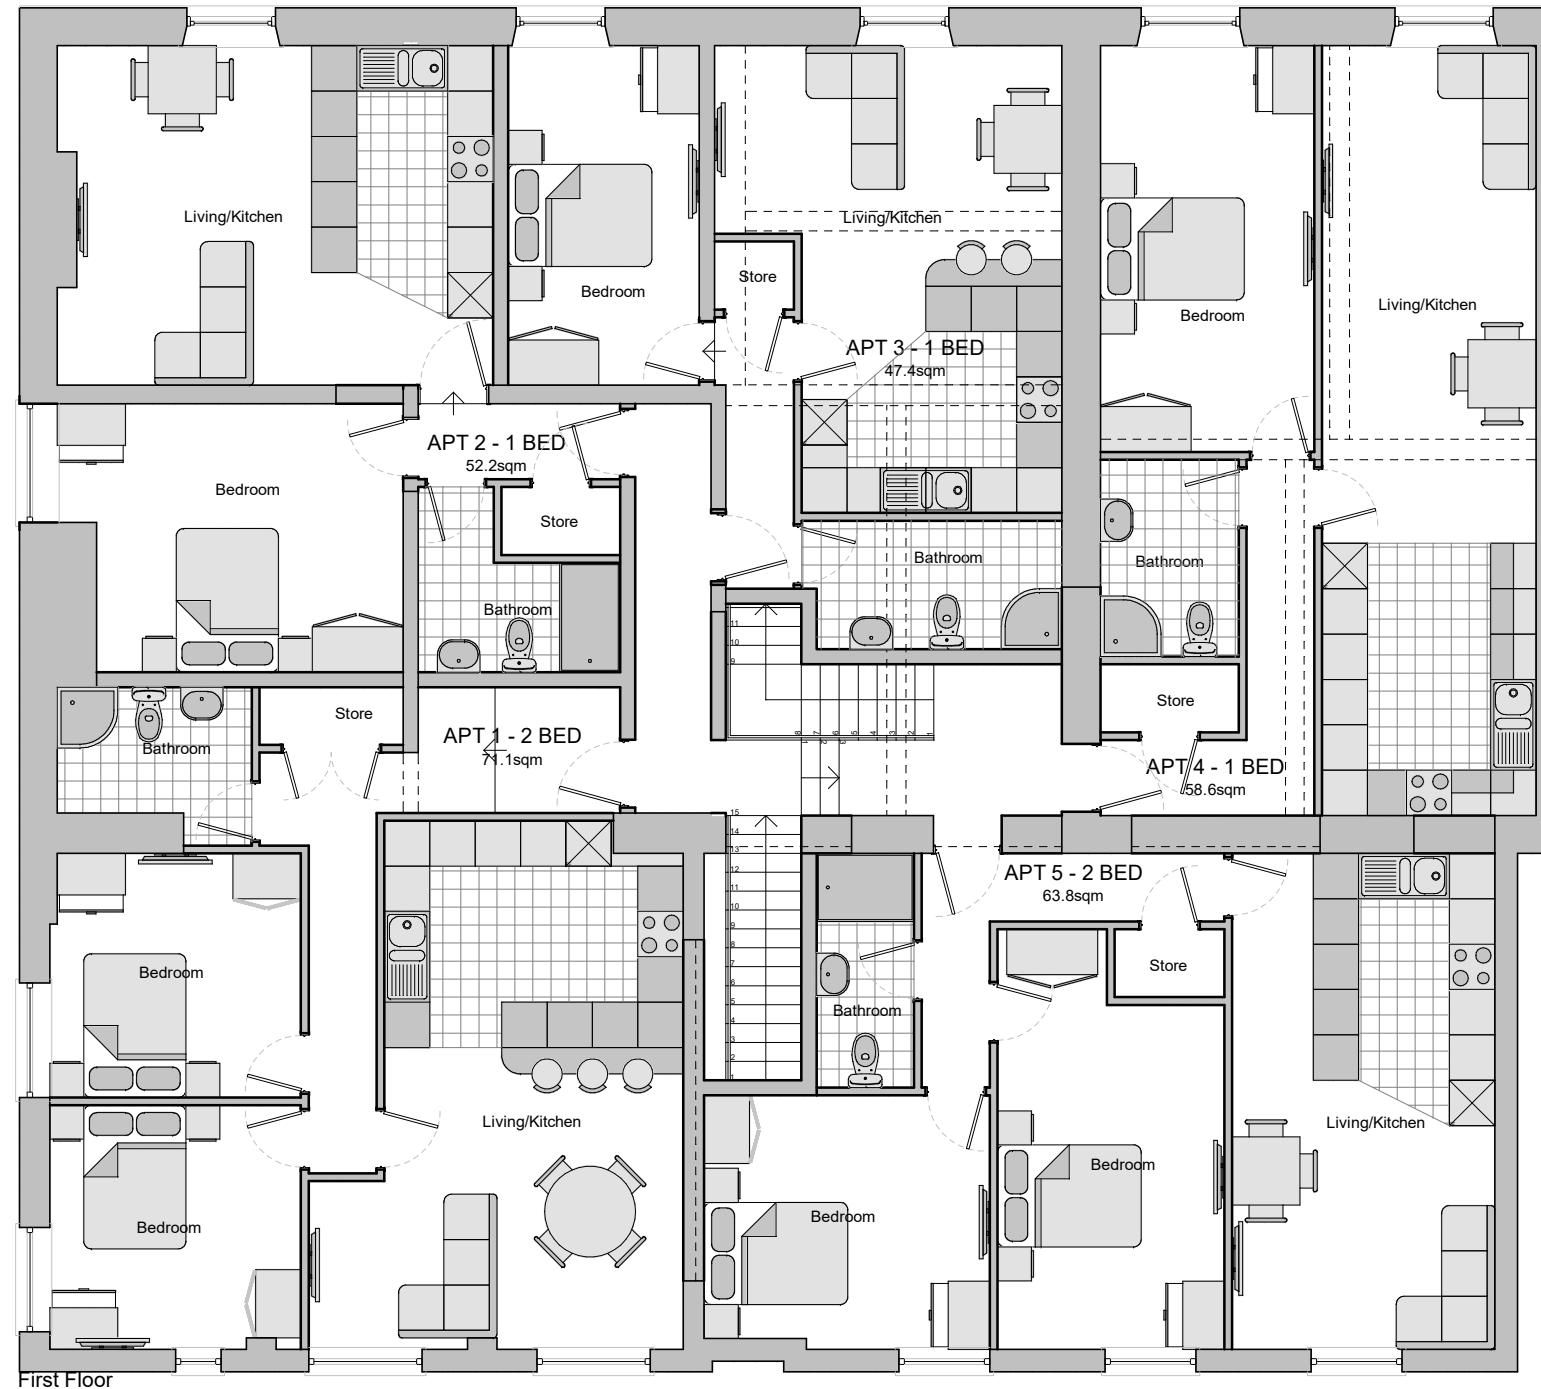


First Floor

All changes to windows, doors and rooflights undertaken as part of separate planning application

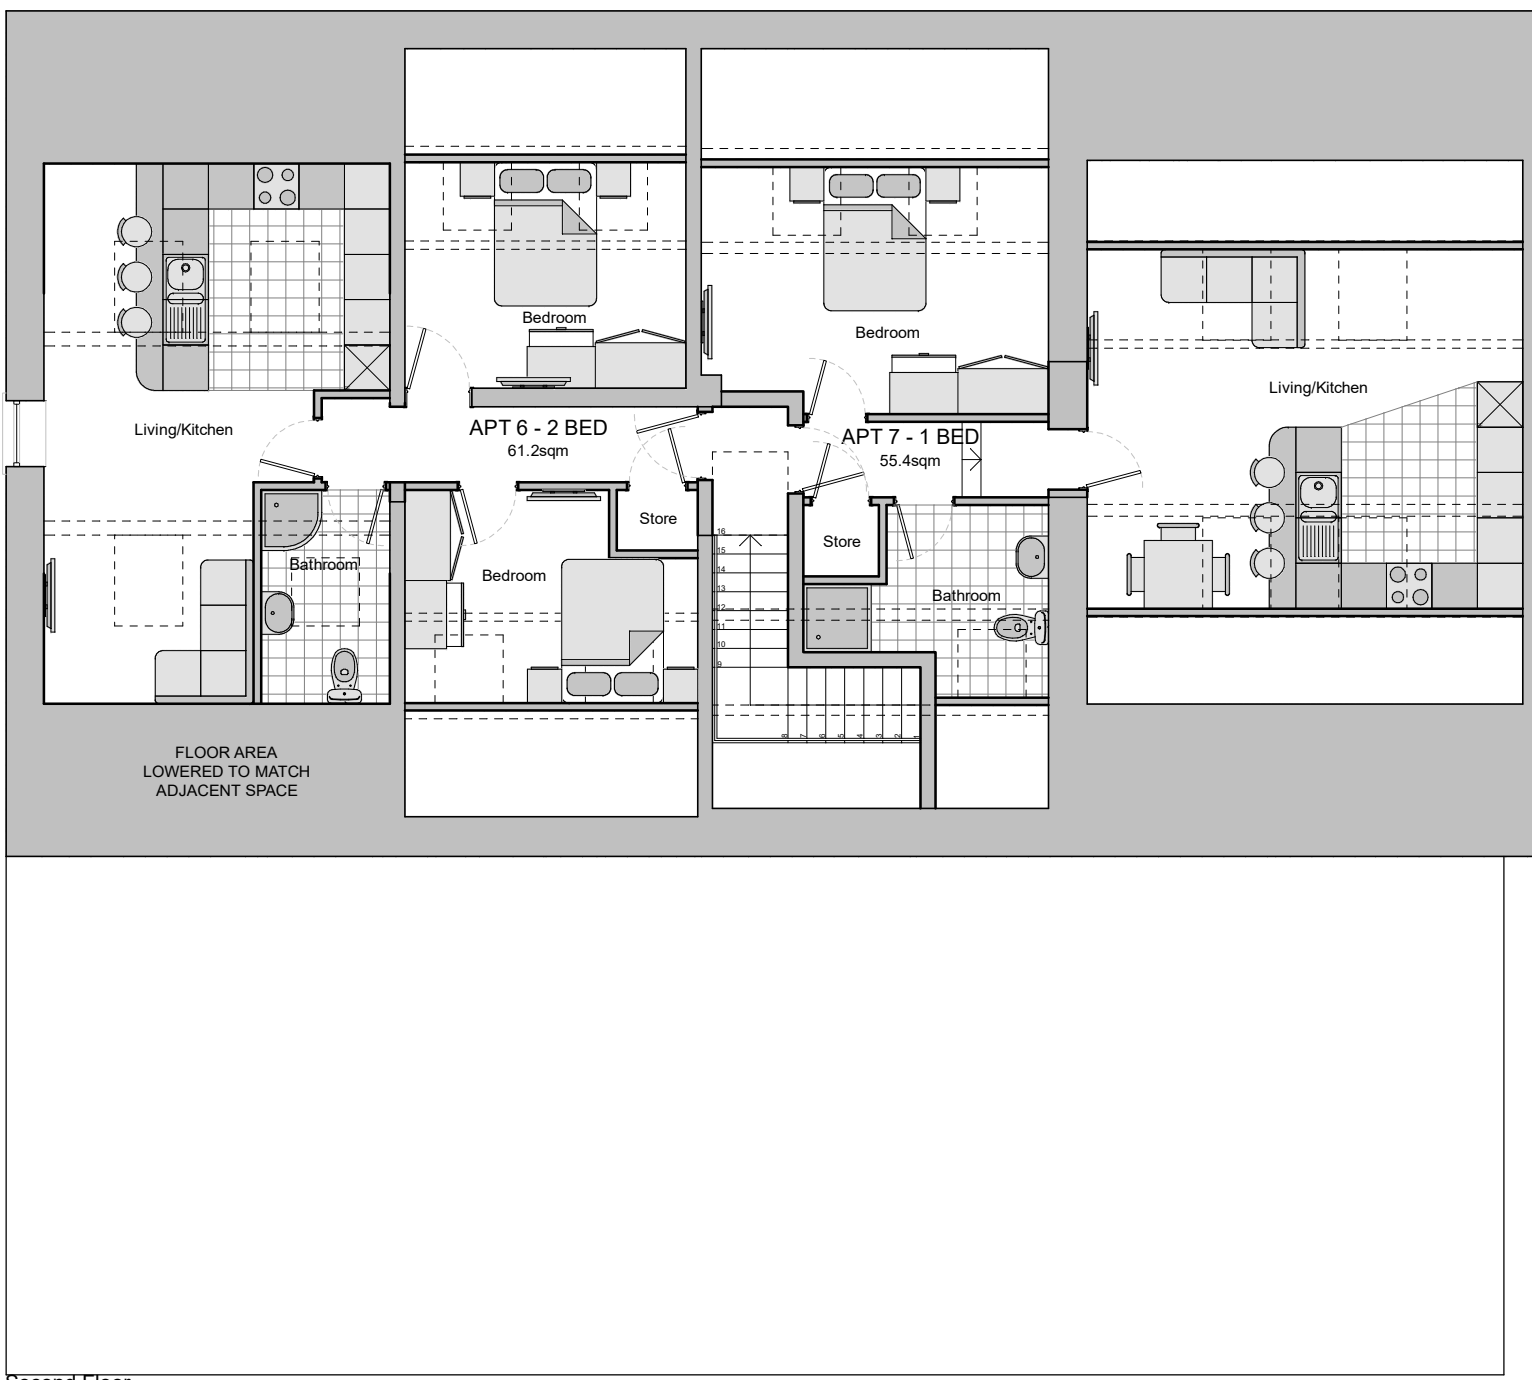

Second Floor

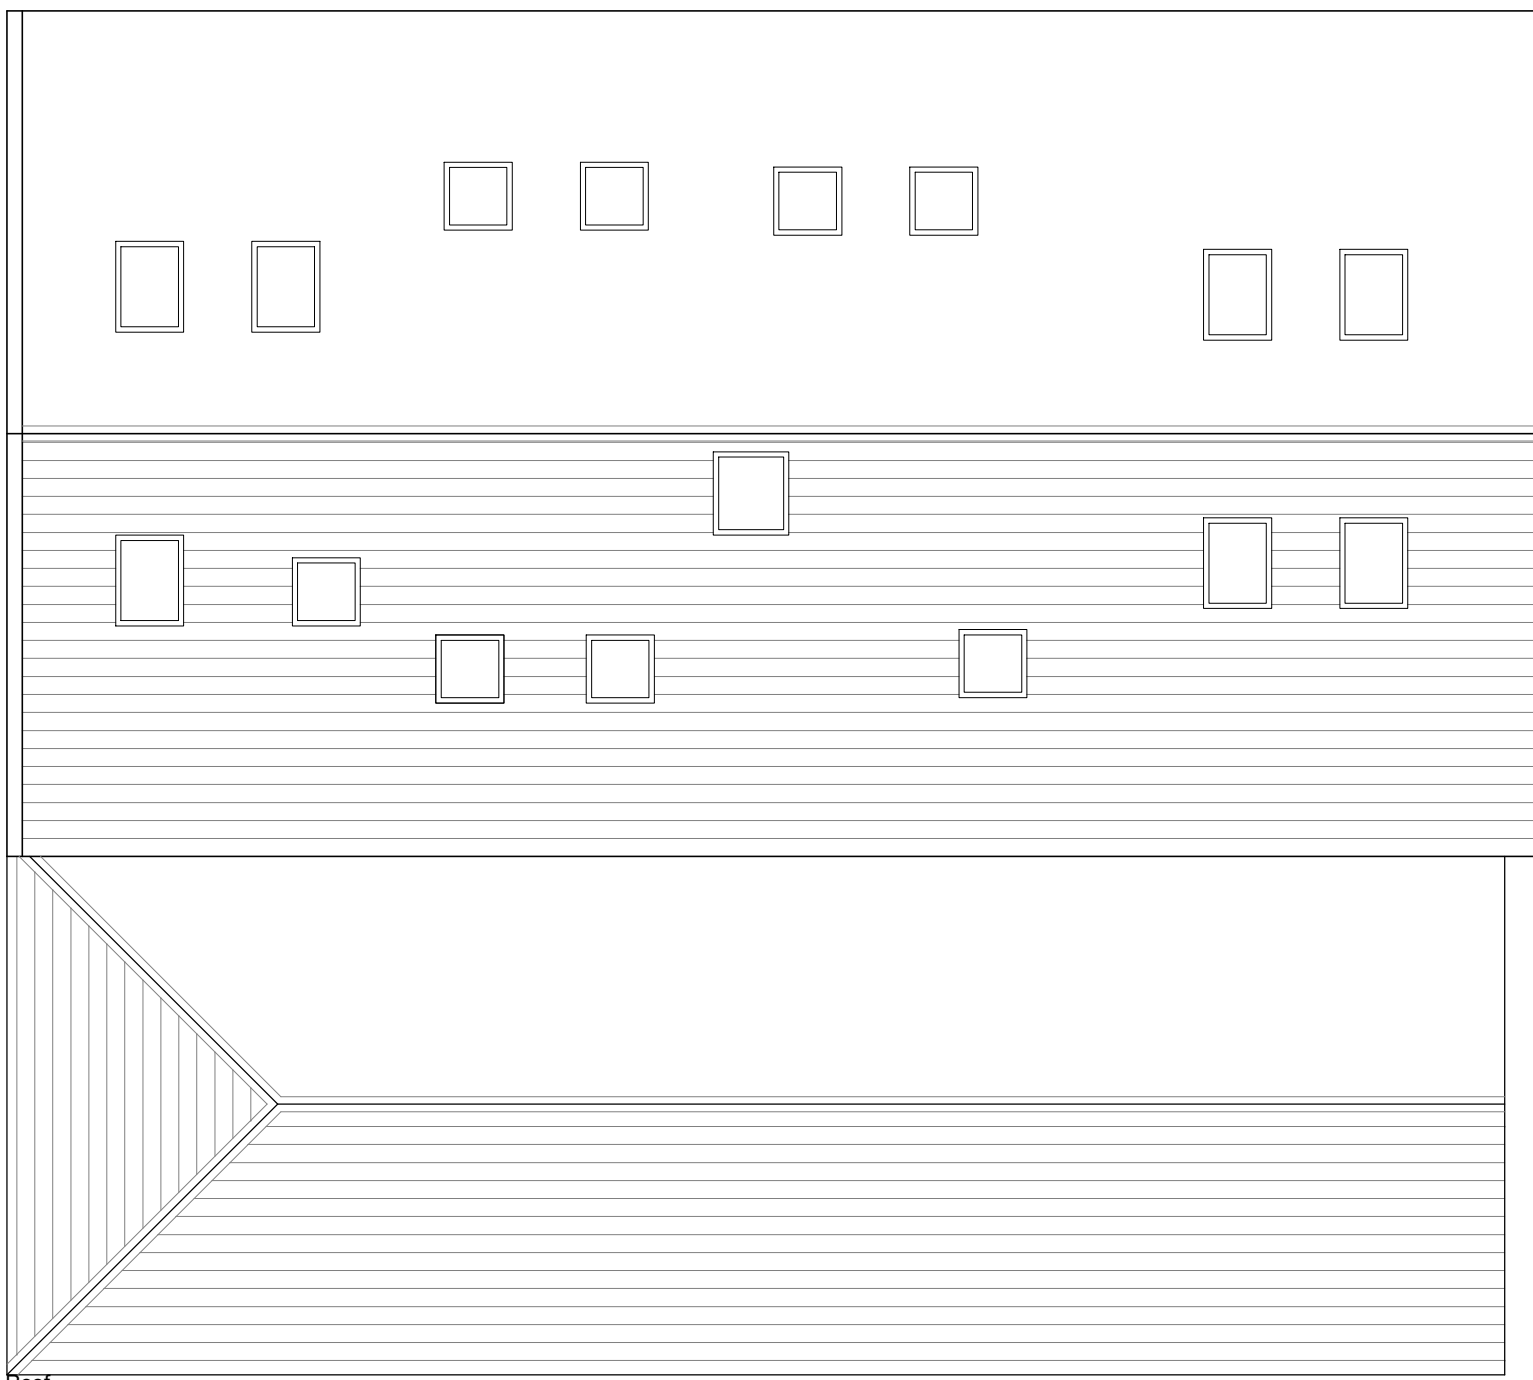

Roof

GRANT ERSKINE ARCHITECTS LTD SHALL HAVE NO RESPONSIBILITY FOR ANY USE MADE OF THIS DOCUMENT OTHER THAN FOR THAT WHICH IT WAS PREPARED AND ISSUED.

ALL DIMENSIONS SHOULD BE CHECKED ON SITE.

DO NOT SCALE FROM THIS DRAWING.

ANY DRAWING ERRORS OR DIVERGENCES SHOULD BE BROUGHT TO THE ATTENTION OF GRANT ERSKINE ARCHITECTS LTD AT THE ADDRESS SHOWN BELOW.

NOTES

FIRST ISSUE

REVISION / DESCRIPTION	DRAWN	CHECKED	DATE
REV 1.0 As amended to line with client comments	MCS	MCS	09/02/23

CLIENT LOGO

**GRANT
ERSKINE
ARCHITECTS**

Minshull House
67 Wellington Road North
Stockport
SK4 2LP

07974 099796
0161 236 9761

gpe@granterskinearchitects.com
www.granterskinearchitects.com

Grant Erskine Architects Limited Reg. No. 07477118

PROJECT TITLE
44-48 BOLTON STREET, RAMSBOTTOM
PARTIAL CONVERSION TO RESIDENTIAL

PROJECT NUMBER

20230425

DRAWING TITLE

PLANNING
PROPOSED PLANS

SCALE

1:100 @A1

DATE

01/06/23

DRAWING No.

(2-)A002

REVISION

A

0 2 4 6 8 10m
SCALE BAR 1:100