


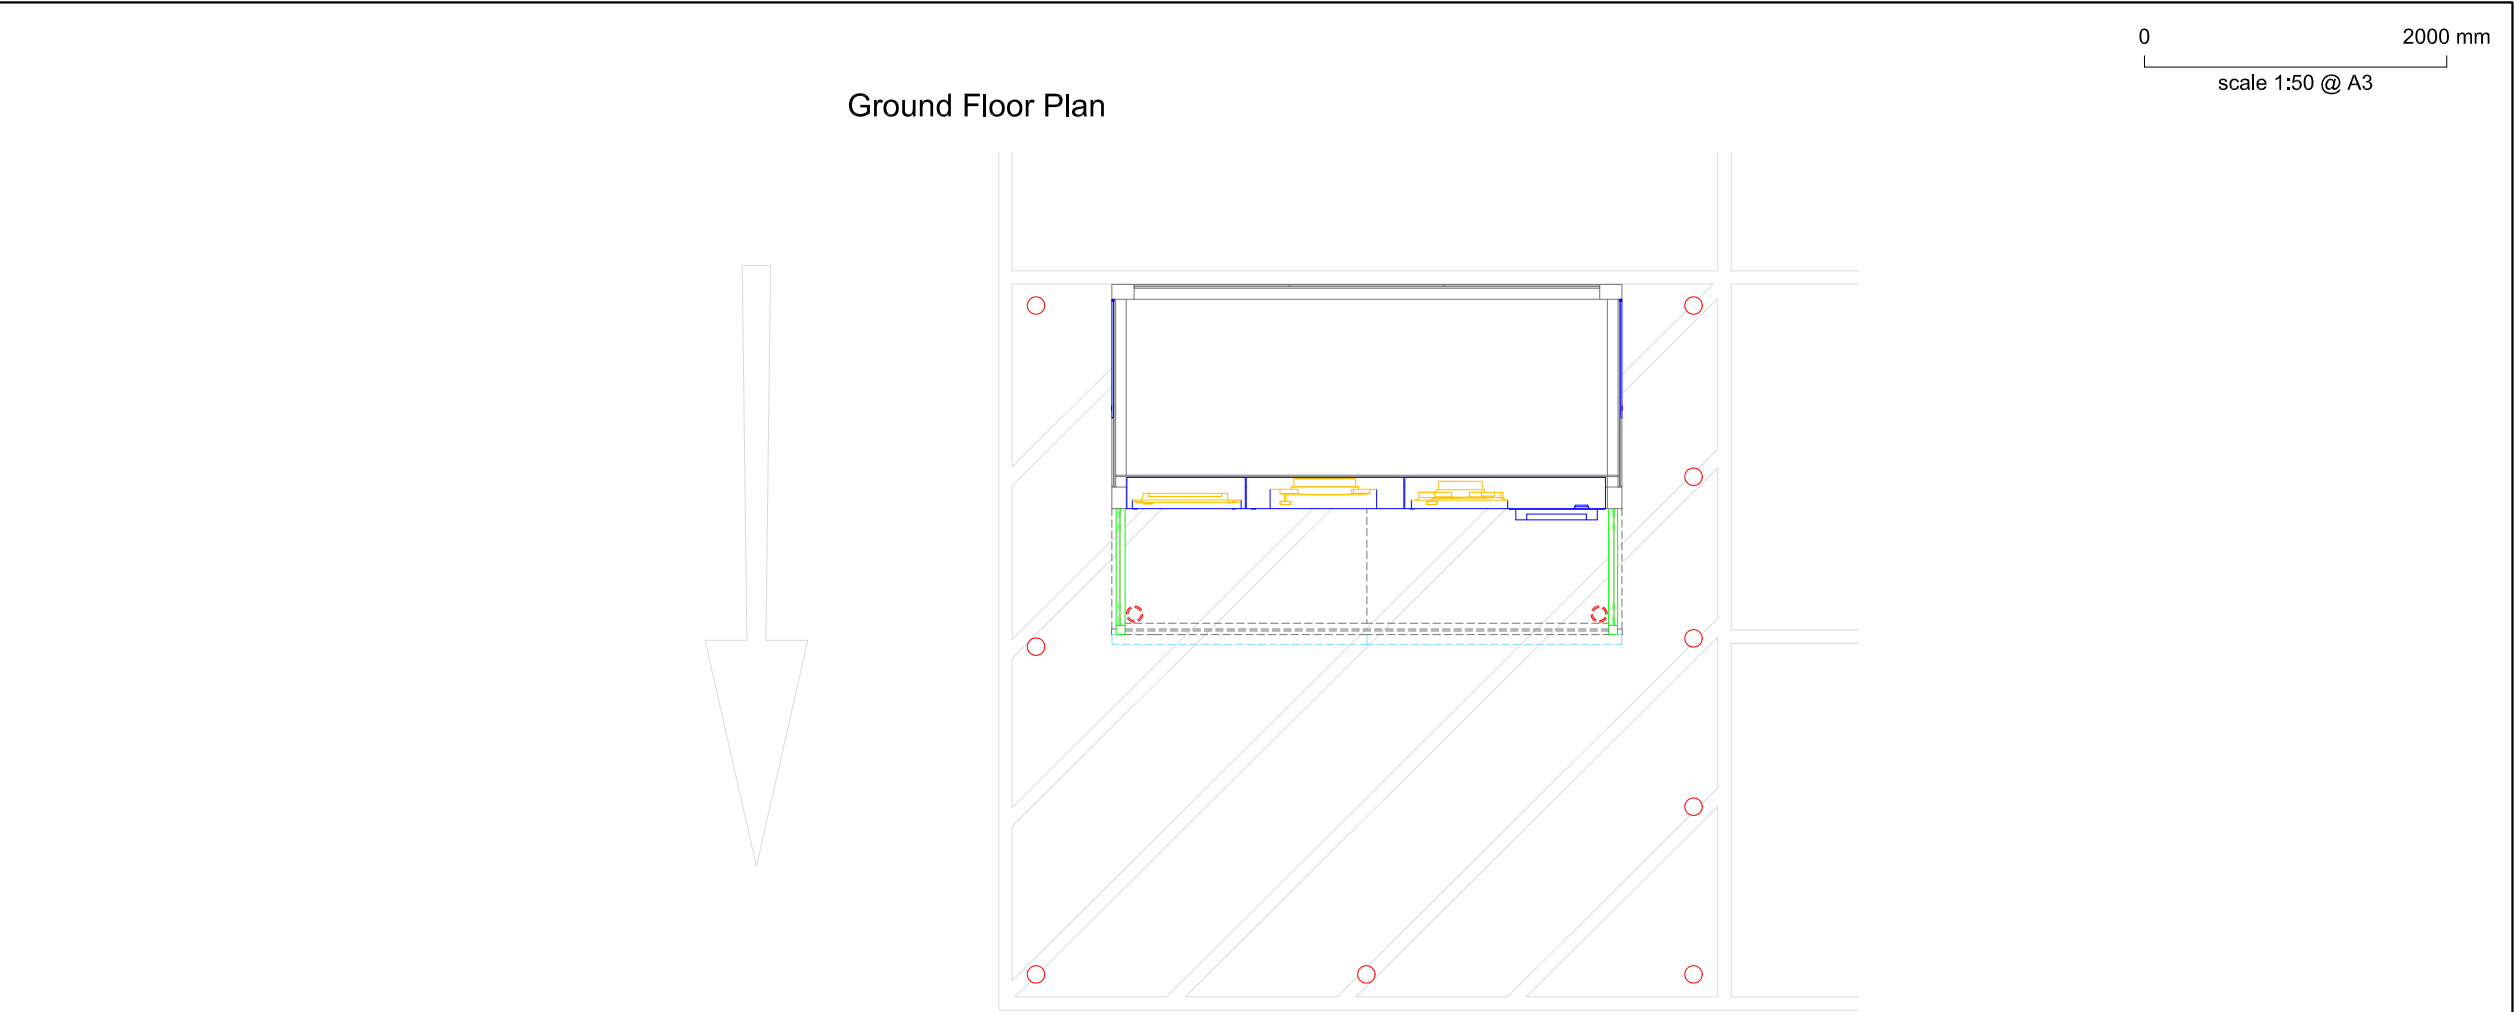

NOTES		
SURVEY INFO		
- Typical installed kiosk - Tesco Superstore, Warwick		
- measured 15 June 2026 by J Godfrey, tgraph ltd		
- local grid oriented to front of kiosk		
- local datum set to give heights greater than 0.00 m		
- levels quoted in metres, heights in millimetres		

Rev	Date	Notes
0	16/06/26	Laundrette Kiosk - Plan & Elevations
1	01/01/26	**Revision Notes Here**
2	01/01/26	**Revision Notes Here**
3	01/01/26	**Revision Notes Here**
4	01/01/26	**Revision Notes Here**
5	01/01/26	**Revision Notes Here**
6	01/01/26	**Revision Notes Here**
7	01/01/26	**Revision Notes Here**

JOB TITLE	
JOHNSONS LAUNDRETTE - TYPICAL UNIT	
BRANCH NUMBER	BRANCH NAME
TBC	TYPICAL
ADDRESS	
N/A	

PROJECT MANAGER JM	DRAWN BY JG	REVISION 0
DATE ISSUED 16 June 2026		SCALE 1:50 @ A3
DRAWING NAME Laundrette_JDC_Rev0.DWG		

TIMPSON

Great Service By Great People

TIMPSON LIMITED - TIMPSON HOUSE
CLAVERTON ROAD - WYTHENSHAW - MANCHESTER - M23 9TT
TELEPHONE: 0161 946 6200 FAX: 0161 946 0135 - WWW.TIMPSON.COM

