
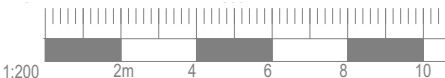
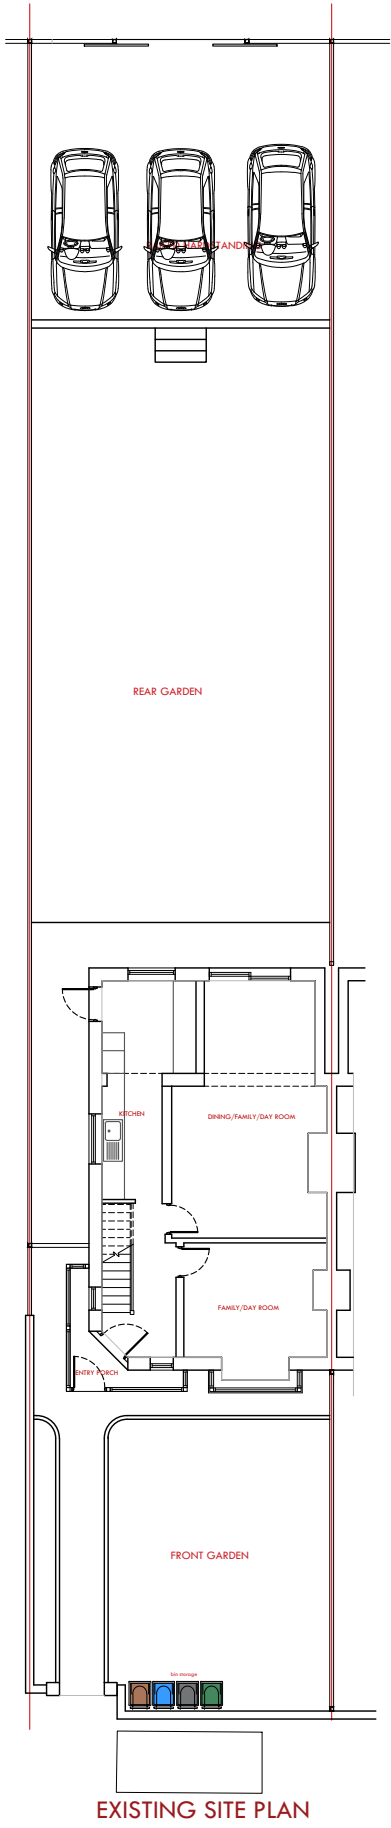
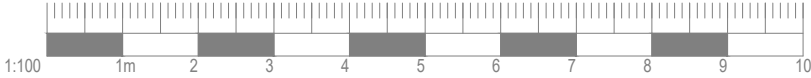
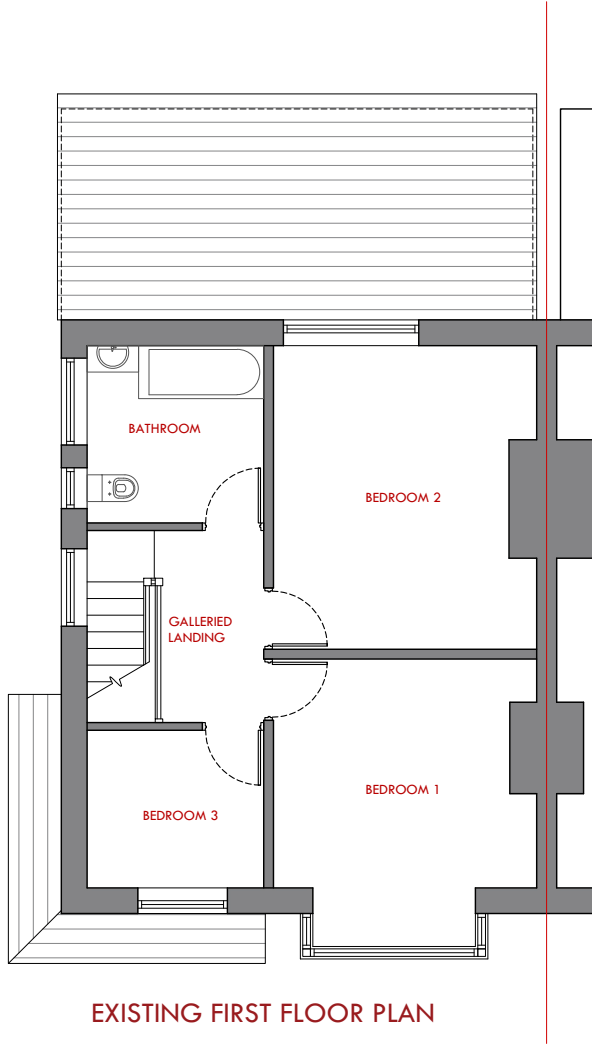


385 Manchester Road, Bury, BL9 9QU: Existing Plans

NB: All boundary and party wall matters to be confirmed by client and subject to necessary boundary surveys

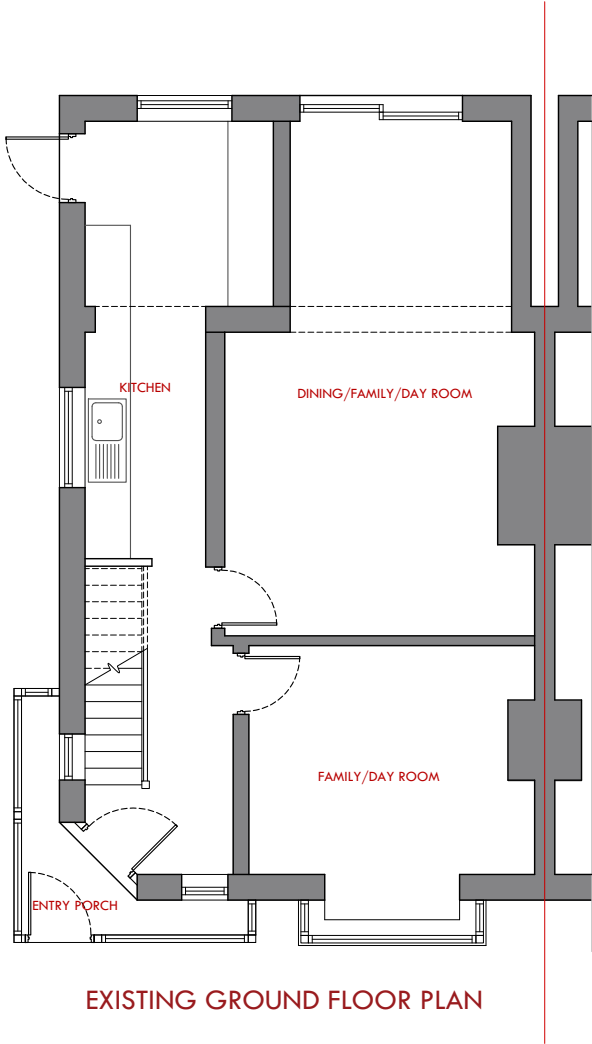

Rev	Amendments	Date
Project Title: Use of Dwellinghouse as a Children's Care Home (without materially changing the Use).		
Client: Bellbrooke Care Ltd		
Site Address: 385 Manchester Road, Bury		Postcode: BL9 9QU
Drawing Sheet: Existing Plans		
Drawing Status: Planning		
Proj No: 26-321	Dwg No: P-100	Scale: 1:100 @ A3
Designed By: TMK	Drawn By: RK	Checked By: MKWA
Date of 1st Issue: 16.06.2026		Rev: 00
Only figured dimensions are to be used. All dimensions to be checked on site prior to construction, order or manufacture of any element. In the event of any discrepancy, notify MKW Architecture Ltd immediately. This drawing remains the copyright of MKW Architecture Ltd and shall not be copied in whole or part without prior written consent of the Company Director.		
MKW Architecture Ltd Suite 21, East Business Centre, Dawry St, Oldham, OL8 2PF T: +44(0)7932932599 E: info@mkwarchitecture.com W: www.mkwarchitecture.com		