



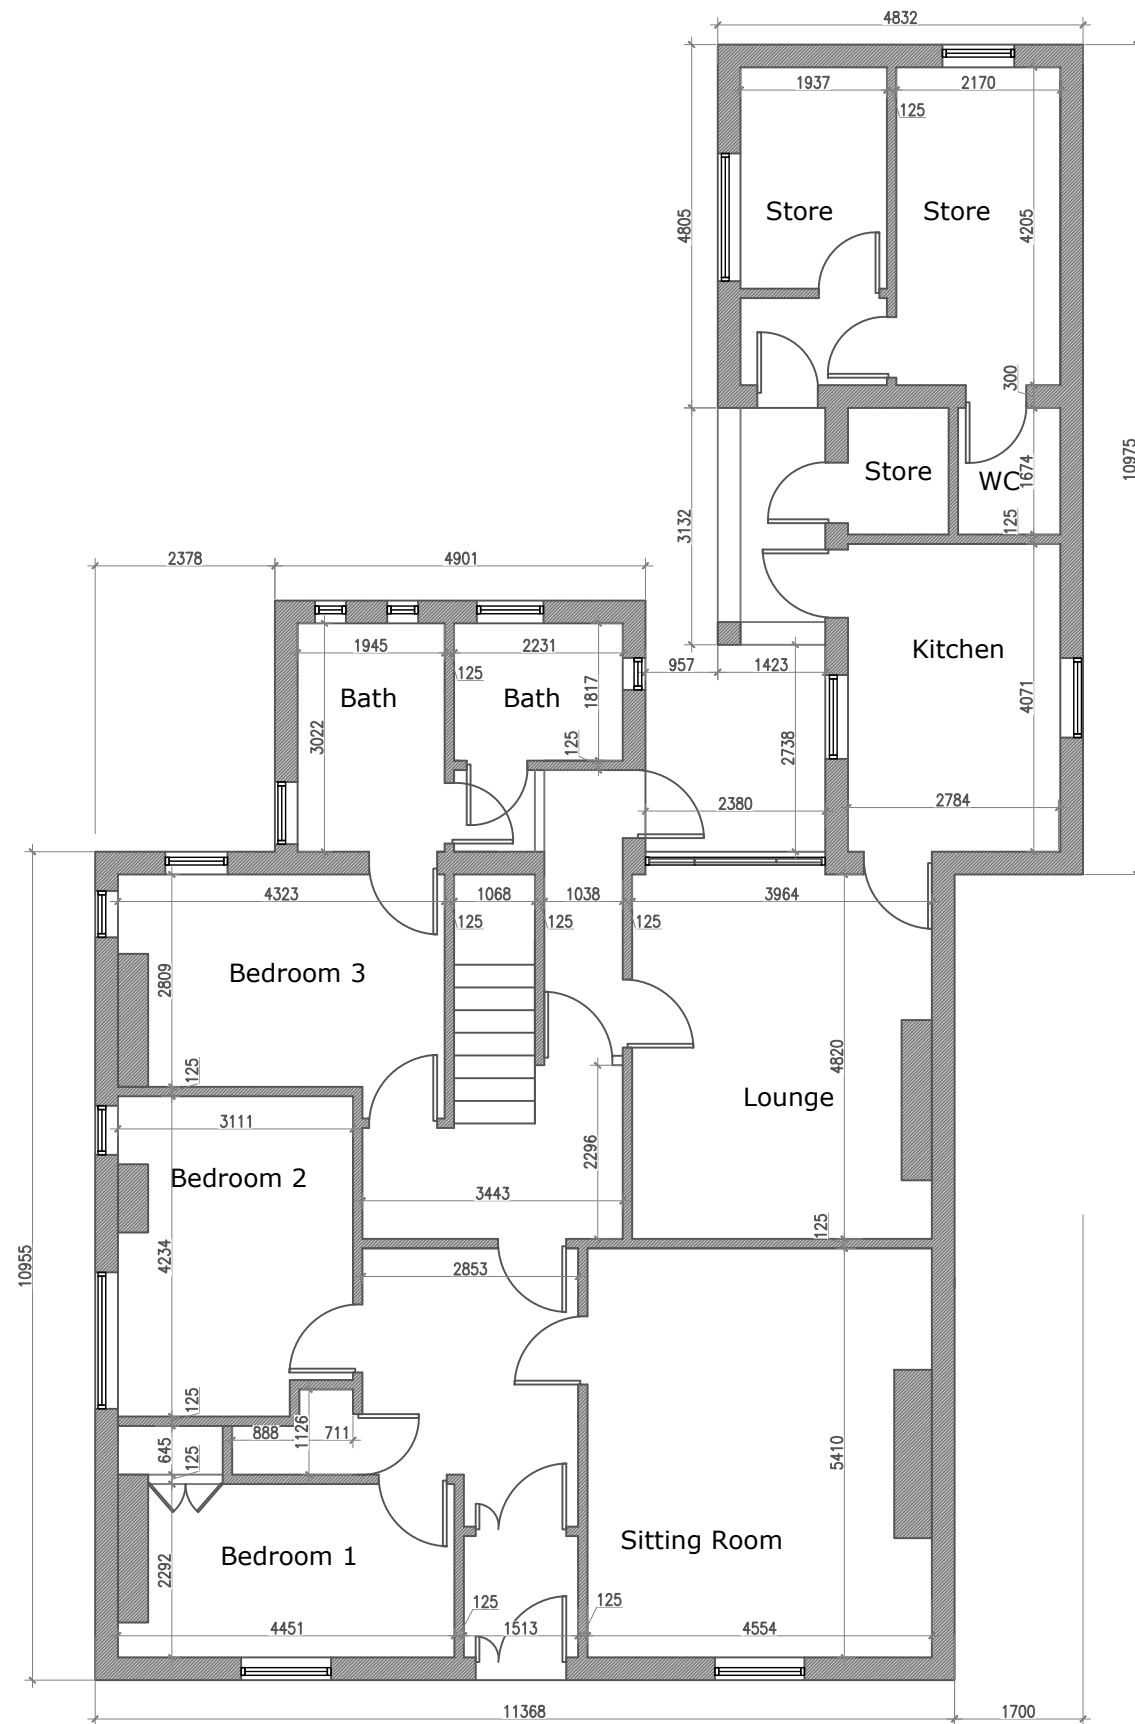

Existing Ground Floor Plan

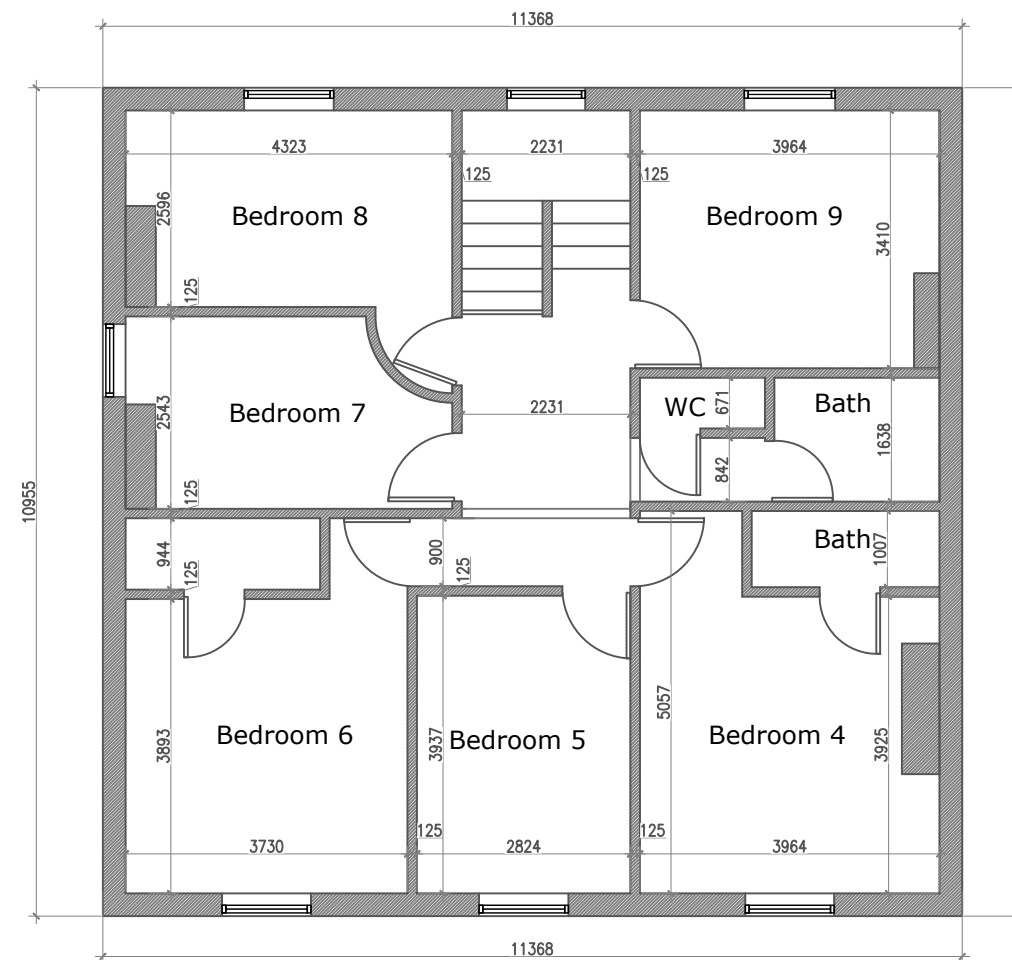

Existing First Floor Plan

General Notes

No.	Revision/Issue	Date

Firm Name and Address

Mason and Marlowe

Mason and Marlowe Ltd.
Project Managers and Quantity Surveyors
5 Picadilly Place
Manchester, M1 3BR

Project Name and Address

53 Bury Street,
Radcliffe, Manchester,
M26 2GB.

Project	Sheet
Date	A3
10/09/2024	
Scale	
1/100	