




Proposed Rear Elevation

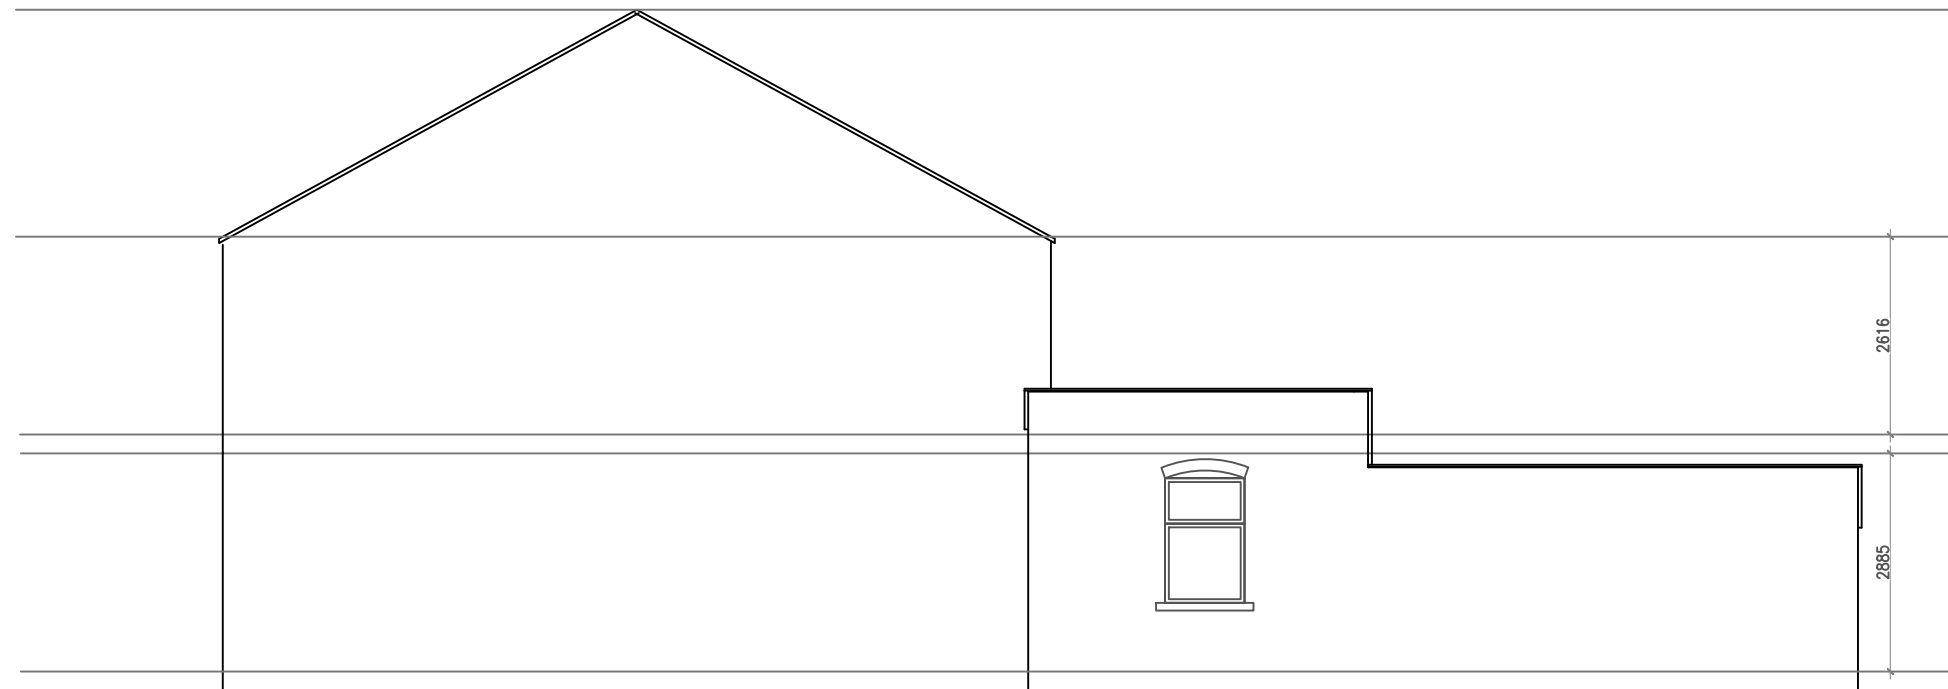

Proposed Side Elevation 1

General Notes

No.	Revision/Issue	Date

Firm Name and Address

 **Mason and Marlowe**

Mason and Marlowe Ltd.
Project Managers and Quantity Surveyors
5 Picadilly Place
Manchester, M1 3BR

Project Name and Address

53 Bury Street,
Radcliffe, Manchester,
M26 2GB.

Project	A3
Date	
Scale	

10/09/2024
1/100