



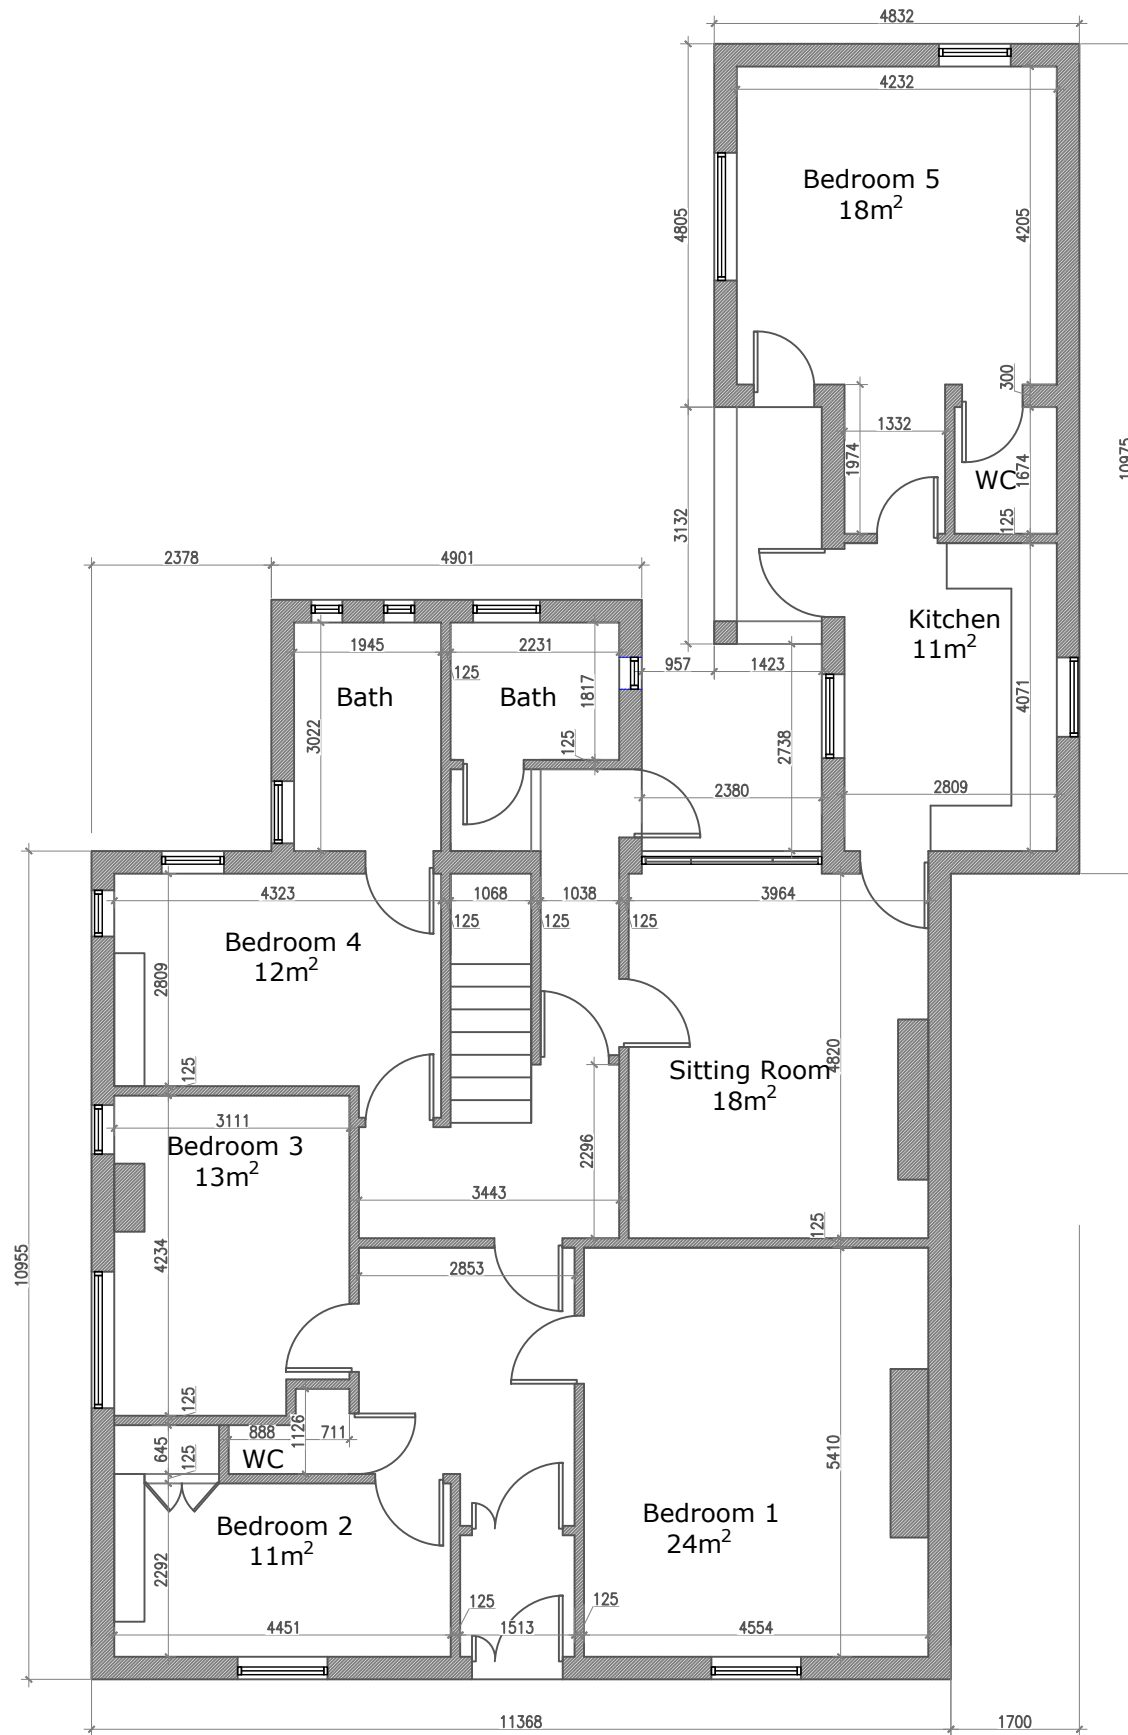

Proposed Ground Floor Plan

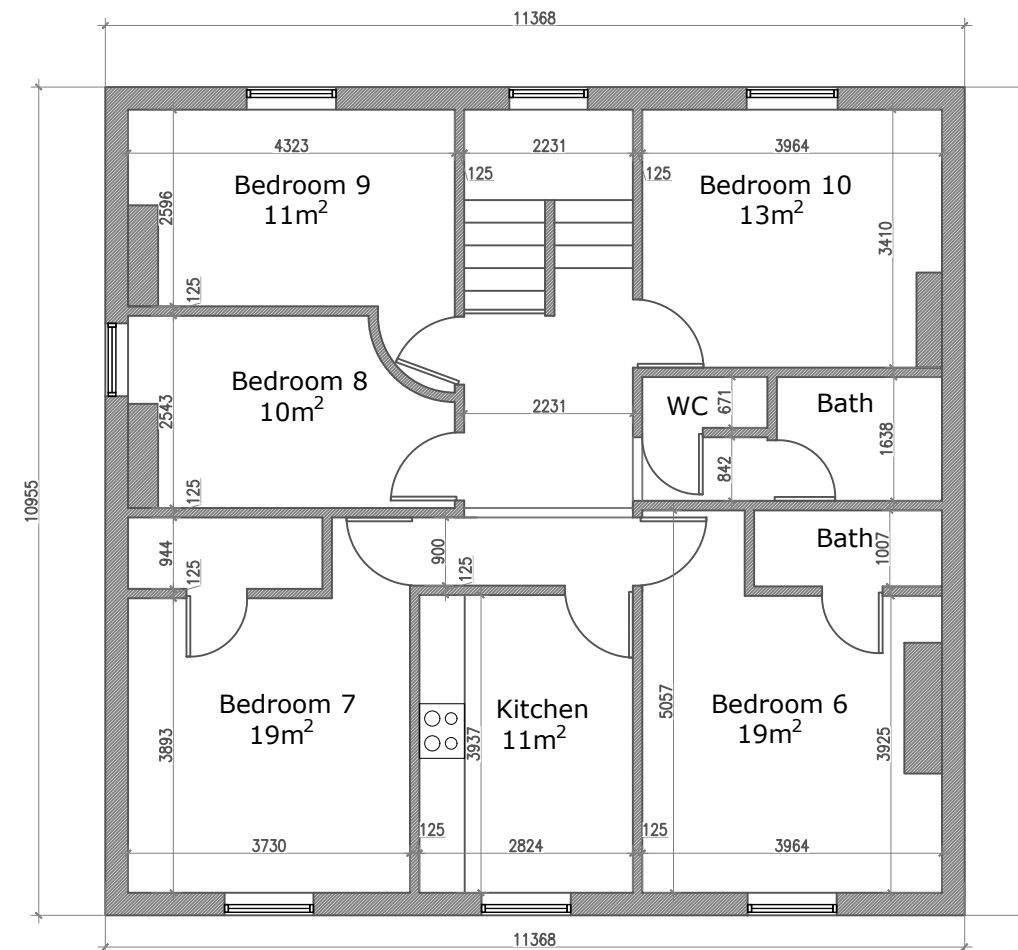

Proposed First Floor Plan

General Notes

No.	Revision/Issue	Date

Firm Name and Address

Mason and Marlowe

Mason and Marlowe Ltd.
Project Managers and Quantity Surveyors
5 Picadilly Place
Manchester, M1 3BR

Project Name and Address

53 Bury Street,
Radcliffe, Manchester,
M26 2GB.

Project	Sheet
Date 10/09/2024	A3
Scale 1/100	