



A. MENU CASE

A1 poster frame
illuminated 1w 122 lumens 6500k
fixed directly to brickwork

B. ILLUMINTATED LOGO

80 mm deep face illuminated
opal acrylic lettering
with cut white vinyl charcoal detail
110lumens 6500k
fixed directly to brickwork

C. ILLUMINTATED LOGO

80 mm deep face illuminated
opal acrylic lettering
with cut white vinyl charcoal detail
110lumens 6500k
fixed directly to timber wall cladding

D. PROJECTING SIGN

Translucent acrylic red box
with LED neon rope inside
and cut white vinyl logo to
front and back


ELEVATION B



D. PROJECTING SIGN

C. ILLUMINTATED LOGO

ELEVATION A

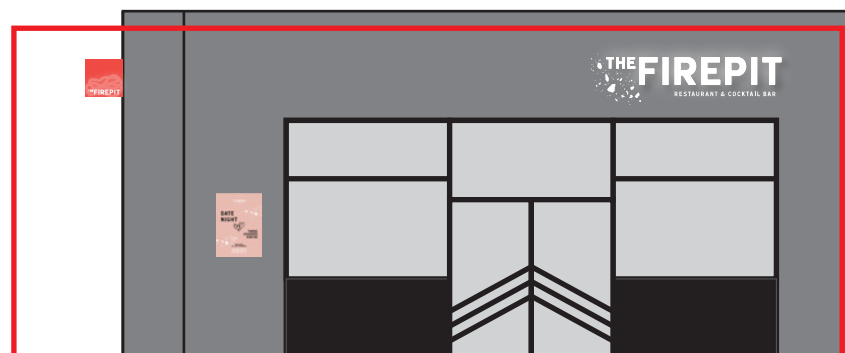

A. MENU CASE

B. MENU CASE

PROPOSED

THE FIREPIT
BURY

Signage Drawings

Scale 1:100

Date	13/08/24
Drawing Type	Proposal
Drawn by	KL
Revision	-

FRIDAY&