



D. PROJECTING SIGN

Translucent acrylic red box with LED neon rope inside and cut white vinyl logo to front and back

110lumens 6500k
static illumination

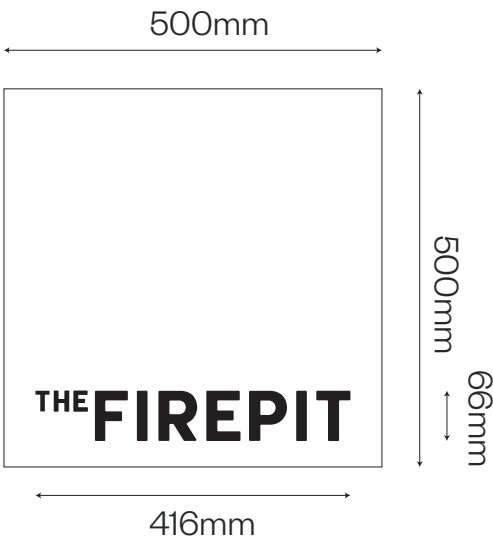

Fixing plate
fixed directly into
brick work

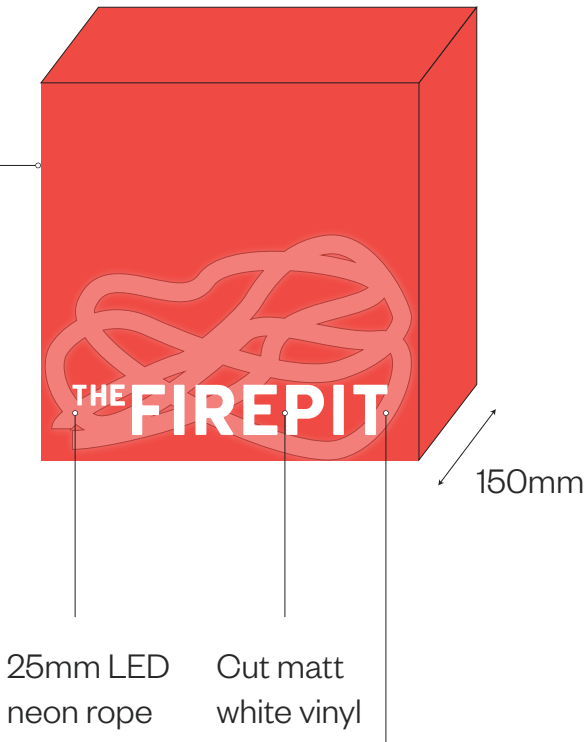

ELEVATION A

Fitted 3300mm from FFL
to underside. Any wires to be
fed through the reverse into
unit.



Ref



PROJECTING SIGN

THE FIREPIT
BURY

Signage Drawings

Scale 1:10

Date	13/08/24
Drawing Type	Proposal
Drawn by	KL
Revision	-

FRIDAY&