Planning

LIVING

23, Ringley Road. Landscaping

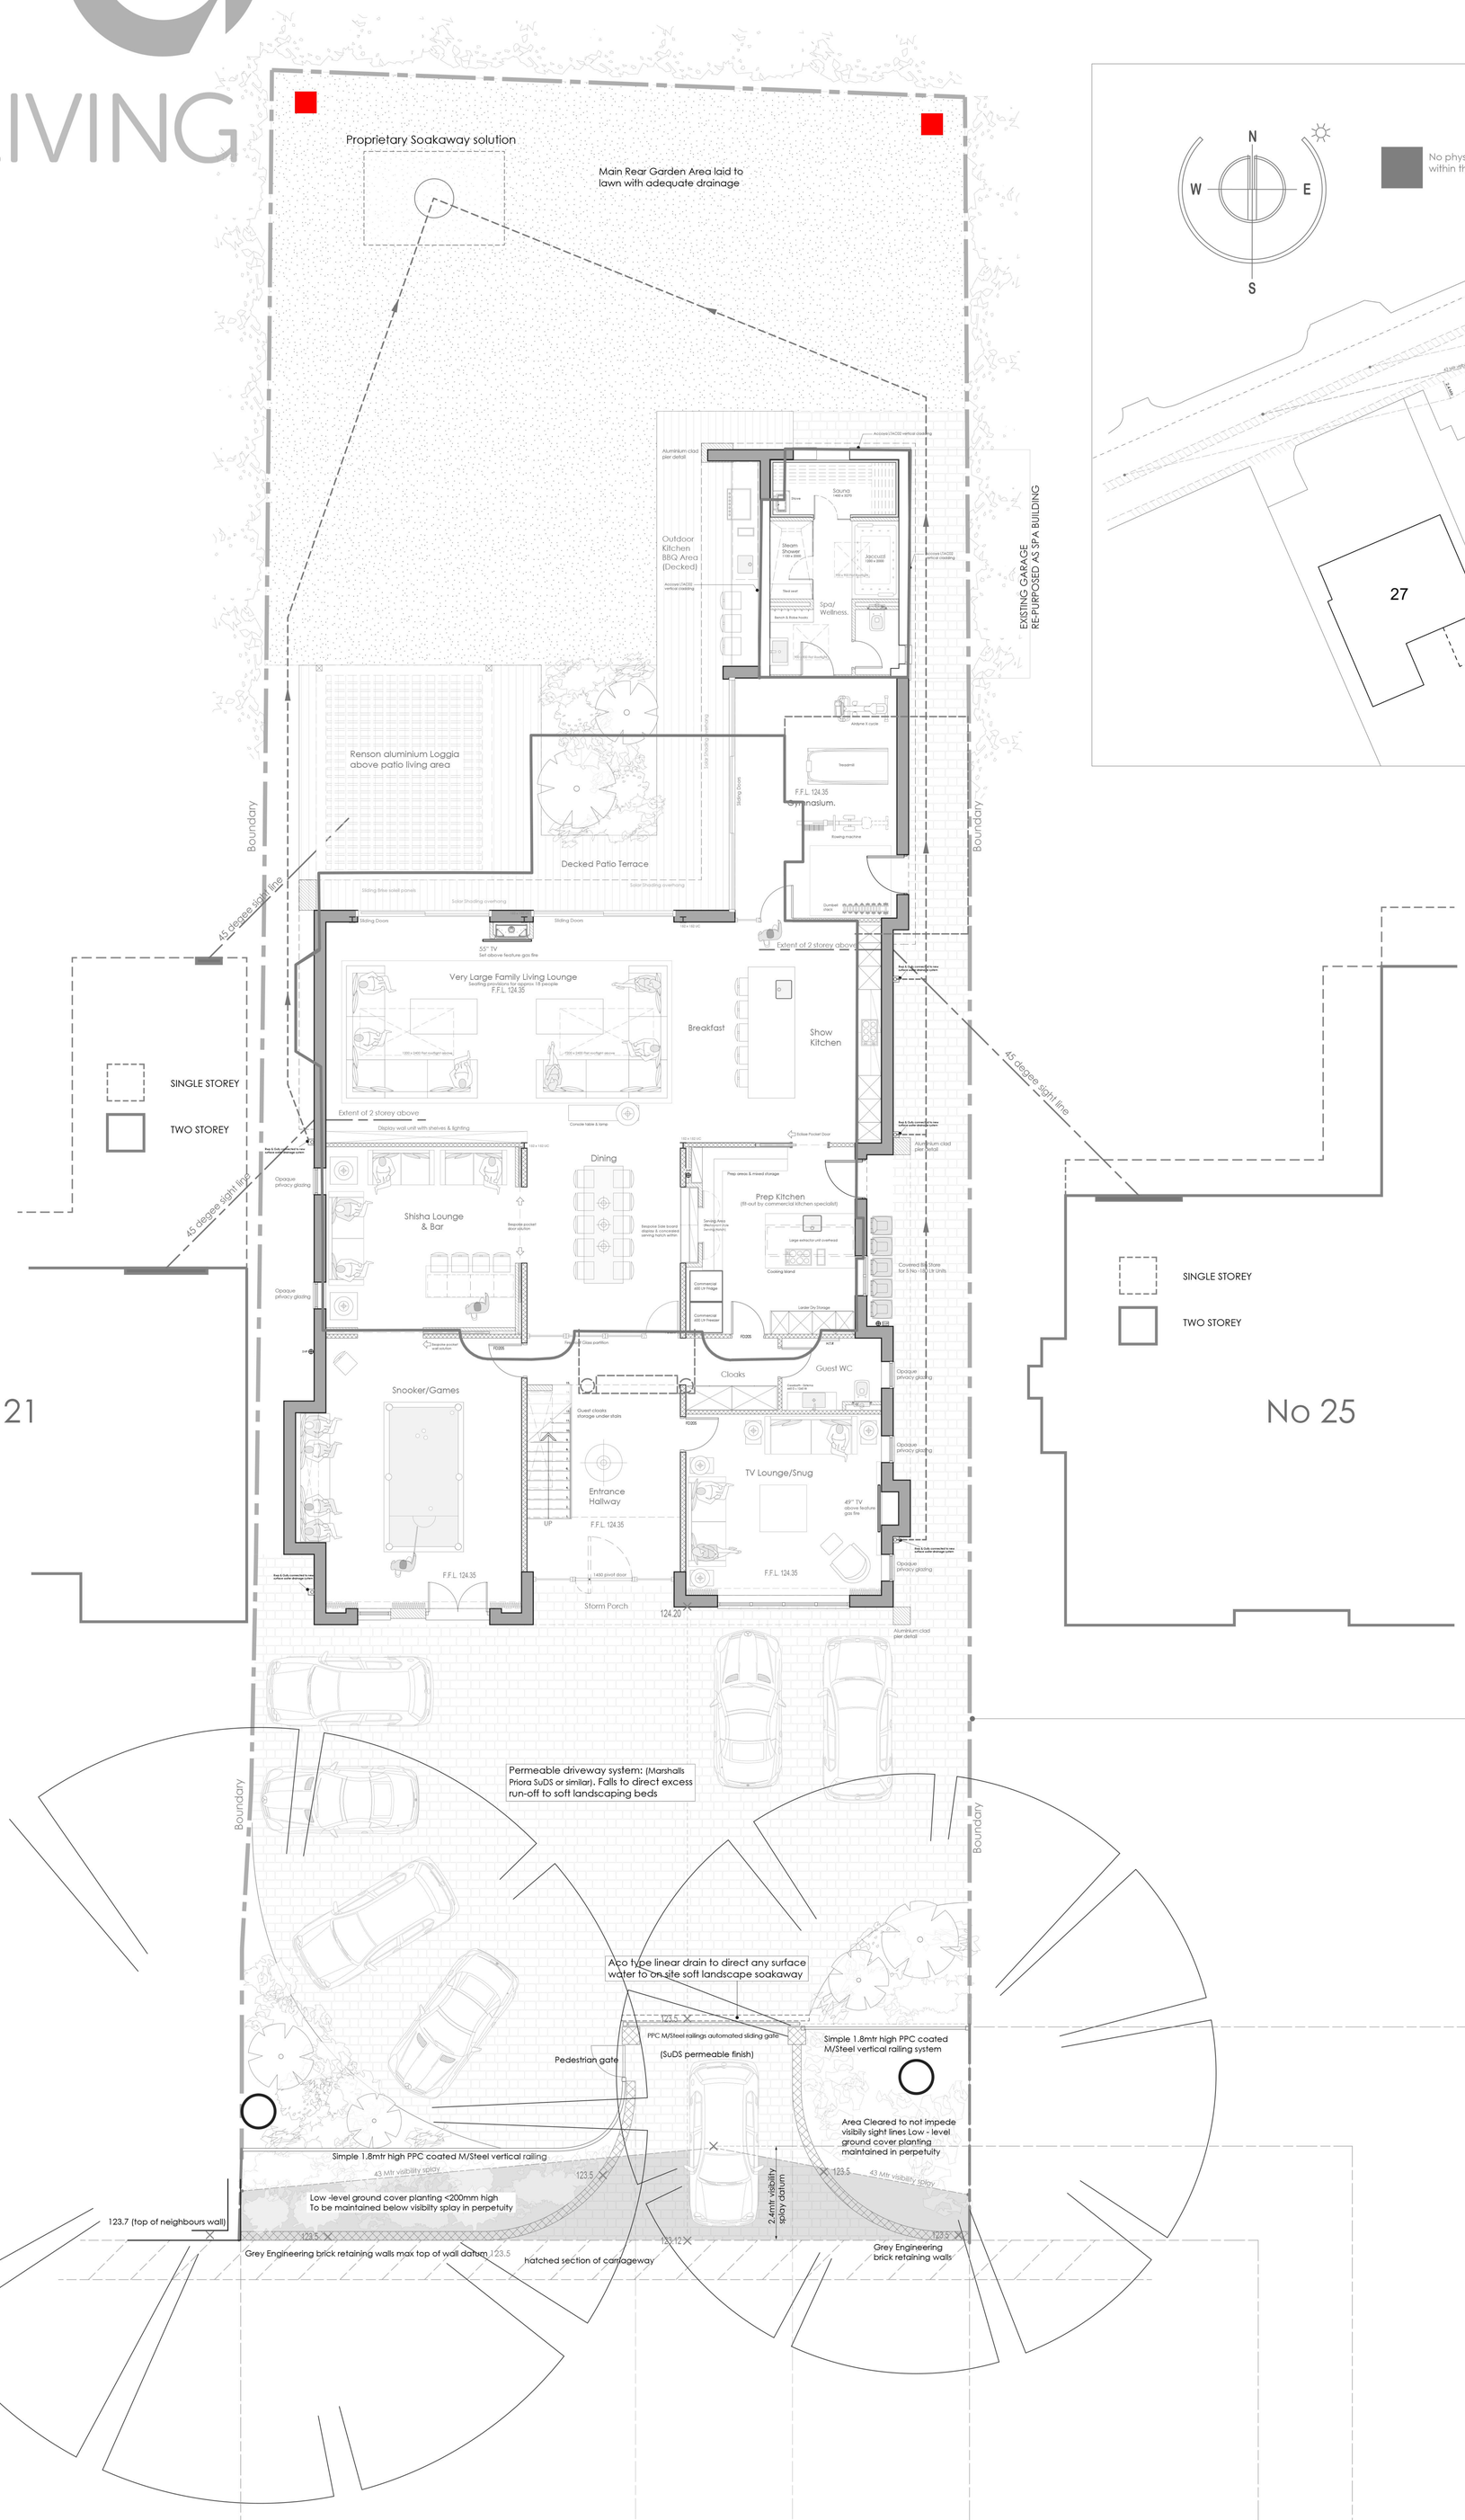

PROPOSED BAT BRICKS / BOXES

Bat Pole Wooden Box
Can be painted desired colour.

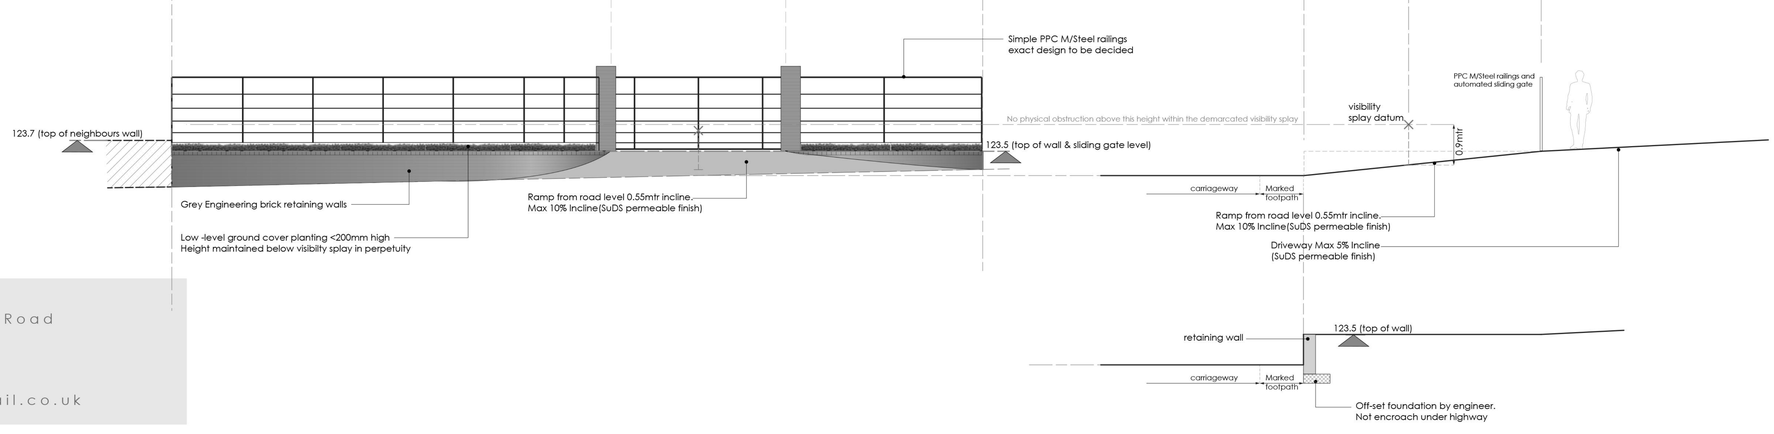

The Office
756 Blackburn Road
Sharples
Bolton
01204 298 104
07969 175 357
acey68@hotmail.co.uk

Scale 1 : 100

LIVING

PLANNING STAGE
PROPOSED SITE PLAN & GROUND FLOOR PLAN
(showing existing & neighbouring structures)

MR & MRS BAIG
23 Ringley Road M45 7DL
Drwg No: 23R/07 RevA
original scale 1 : 100 @ A1

23, Ringley Road. Landscaping