




SITE SPECIFIC HAZARDS

IN ACCORDANCE WITH THE REQUIREMENTS OF THE CDM REGULATIONS 2015 THE FOLLOWING SIGNIFICANT RESIDUAL HAZARDS HAVE NOT BEEN DESIGNED OUT OF THIS PROJECT AND MUST BE TAKEN INTO CONSIDERATION BY CONTRACTORS PLANNING TO UNDERTAKE THE WORKS SHOWN ON THIS DRAWING:

SCALE 1:100

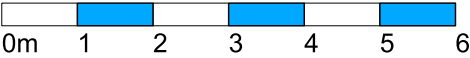

- EXISTING STRUCTURE
- REMOVED STRUCTURE
- EXISTING STEEL FRAME

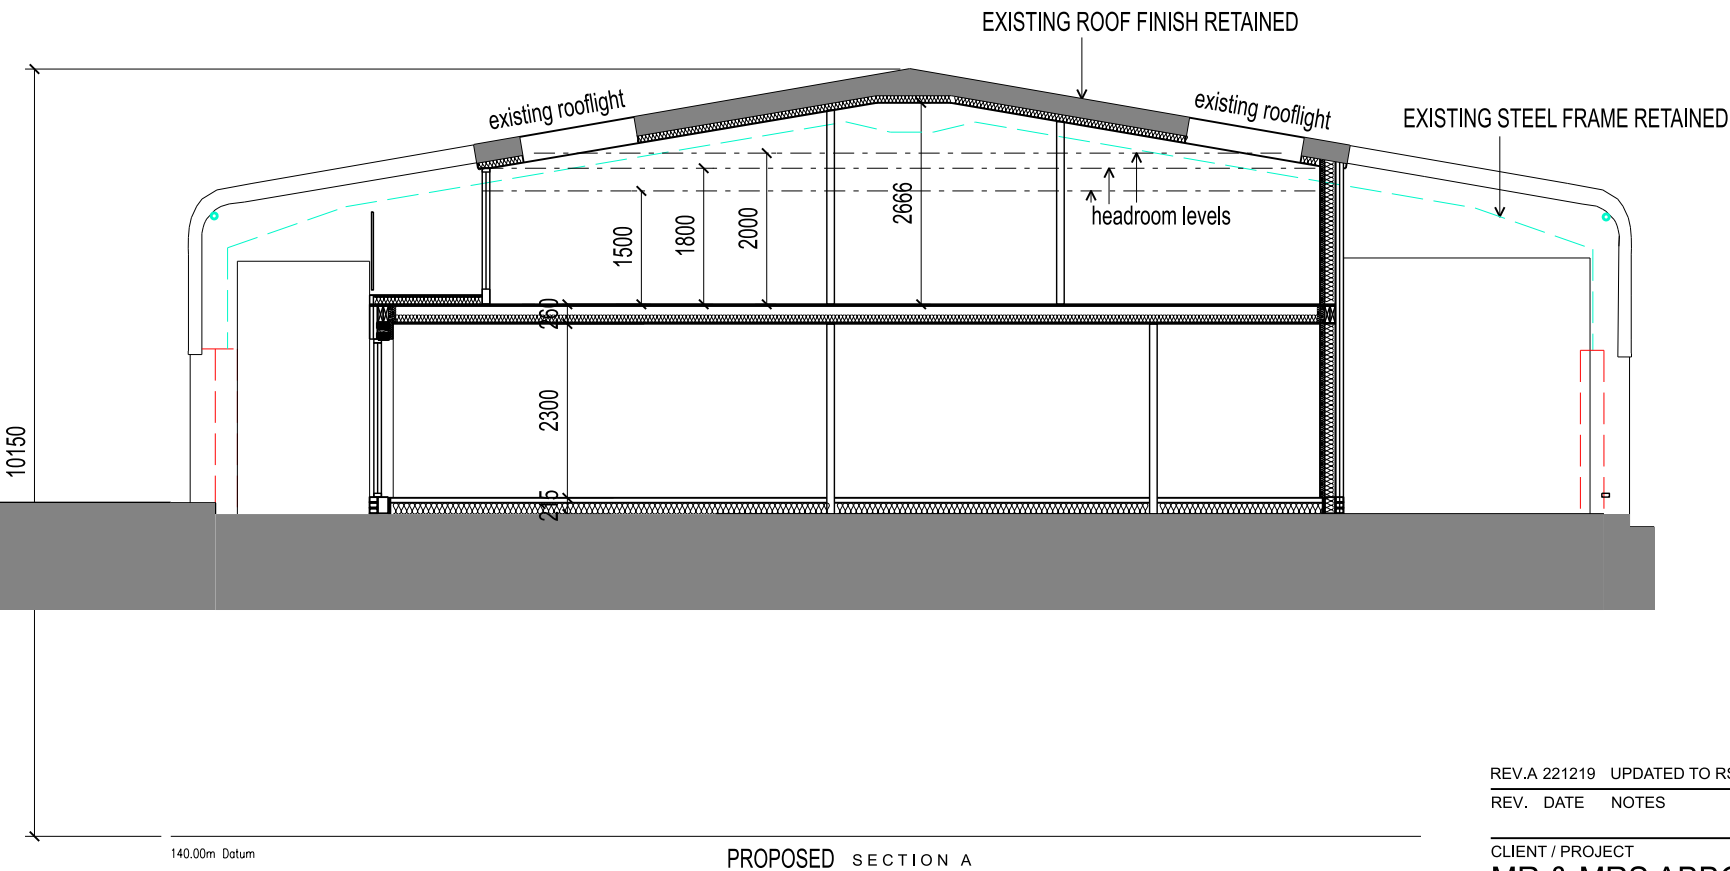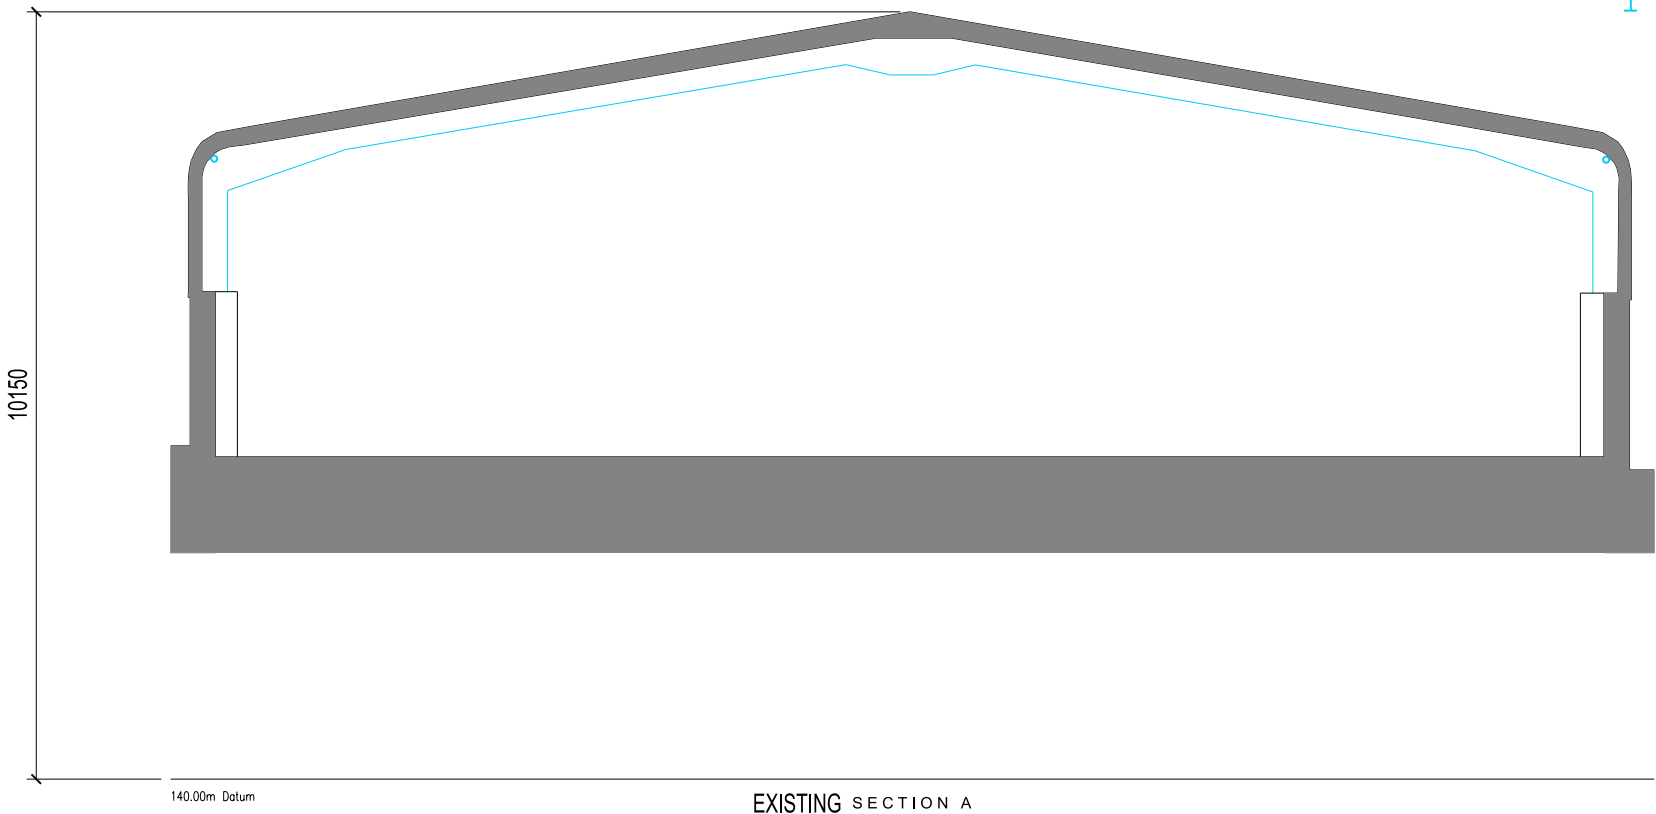

REV.A 221219	UPDATED TO RSA COMMENTS	RSL
REV.	DATE	NOTES
		INIT.

CLIENT / PROJECT
MR & MRS ABBOTT
ABBOTTS HALL, WOODHEY ROAD
RAMSBOTTOM, BL0 9RD

DRAWING TITLE
EXISTING & PROPOSED SECTIONS

STATUS
PLANNING

DATE	DRAWN	SCALE @ A3
DEC 22	RSL	1:100

PROJECT NUMBER	PLAN/ BUILD	TYPE	NUMBER	REVISION LETTER

DRAWING NO.				
154	PLN	S	01	A

Site Location Plans	L	GA Plans	P	Elevations	E
Sections	S	Details	D	Prefix; Colour	C

HAWTHORN DESIGN PARTNERSHIP

HAWTHORN ESTATES LTD
LUMB, ROSSENDALE, BB4 9ND
T. 08453 900 444

E. design@hawthorn-estates.co.uk
www.hawthorn-estates.co.uk

