


Do not scale off this drawing. All dimensions to be checked on site prior to manufacture and construction. This drawing is the property of Just-H Architects and should not be reproduced without permission. All discrepancies to be brought to the attention of the architect immediately. This drawing to be read in conjunction with the specification / bill of quantities and related drawings.

REVISION			
P01	FIRST ISSUE	02.11.21	SK
P02	Amendments made post grid structural alteration	09.11.21	SK
P03	Amended to suit revised canopy design due to cost constraints	07.12.21	RCO
P04	Approx position of stalls added	15.12.21	RCO
P05	Amendments made to column positions and roofs following existing survey	14.03.22	CT
P06	Revised to suit new roof geometry	01.06.22	RCO
P07	Amended to suit change in canopy design	23.06.22	CT
P08	Existing canopies to be removed shown in red for clarity as requested by the fire consultant	03.08.22	CT
P09	Column sizes and type, and purlin size amended as SE details. Existing meat & fish market roof line added	21.09.22	CT
P10	Column positions updated following design review. Roof geometry and roof types and construction amended.	02.12.22	CT
P11	Roof pitches amended as Kalwall comments	13.01.23	CT
P12	Gutter detail amended and roofs updated to suit	02.02.23	CT
P13	Green roof removed - PLANNING ISSUE	21.04.23	CT

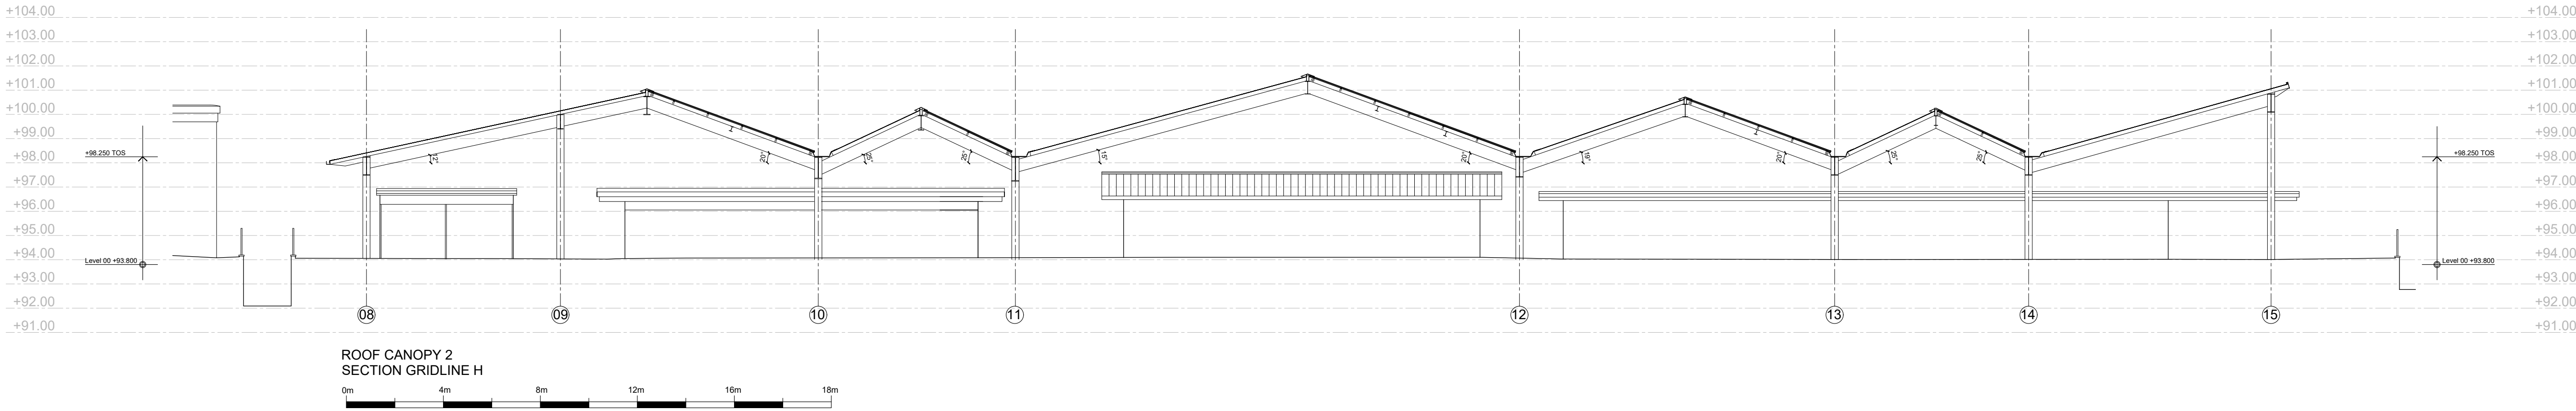

PLANNING ISSUE

BURY COUNCIL	client	 Just H Architects 107 Timber Wharf 32 Worsley Street Castlefield, Manchester M15 4NX 0161 237 5500 info@justharchitects.co.uk
BURY MARKET MASTERPLAN	project	
PROPOSED MARKET CANOPY ROOF 2 SECTIONS	title	
BC01	job No.	
BURMAR-JHA-XX-DR-A-0016 Rev P13	dwg No.	
1:150 @ A1	scale	
SK	drawn	