
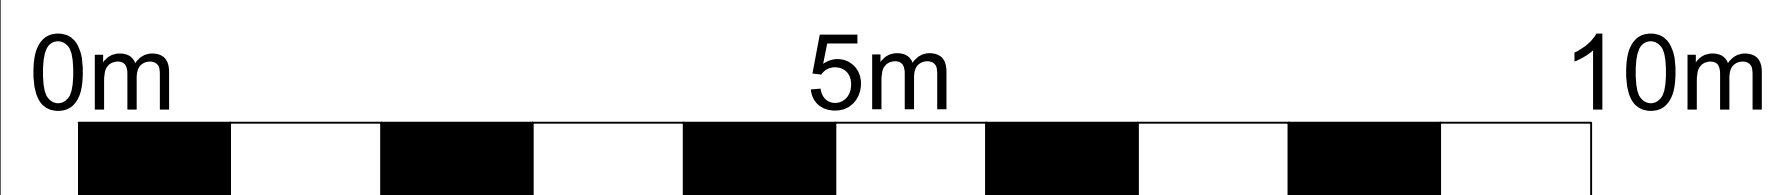
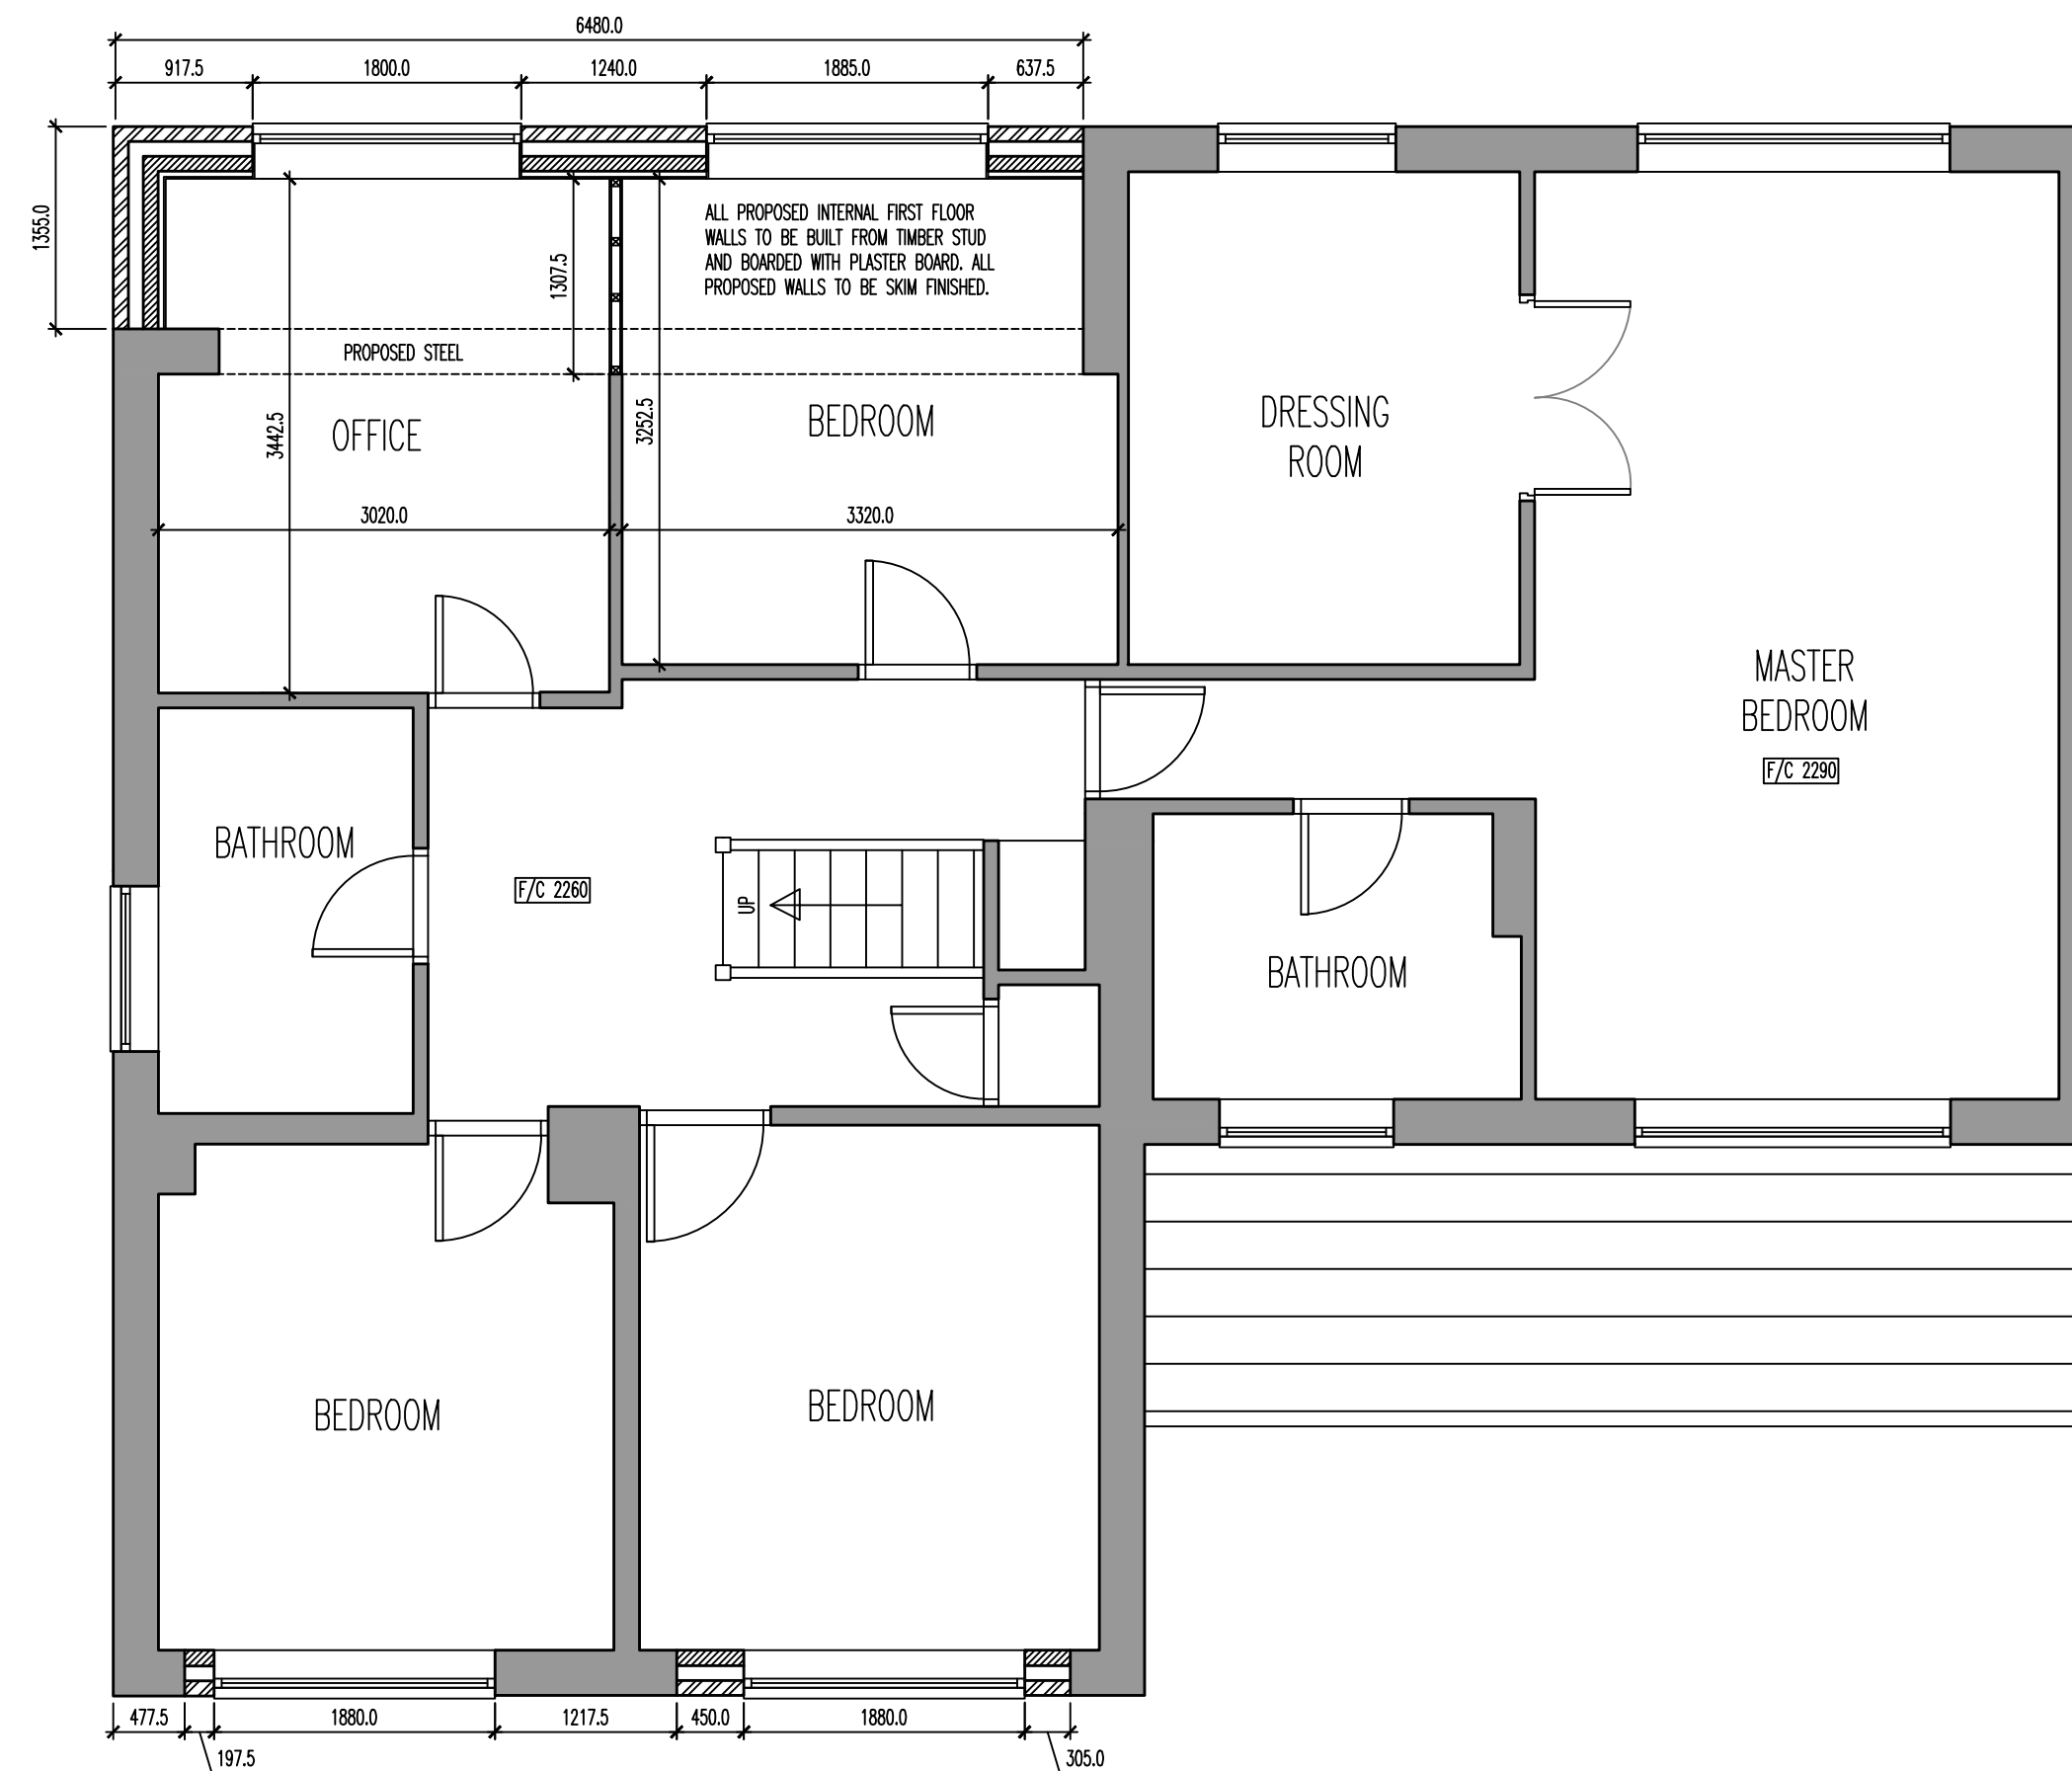


Building regulation drawings can be used for building estimates, however for an accurate quote builders must attend site as these drawings do not account for all aspects of the building works.

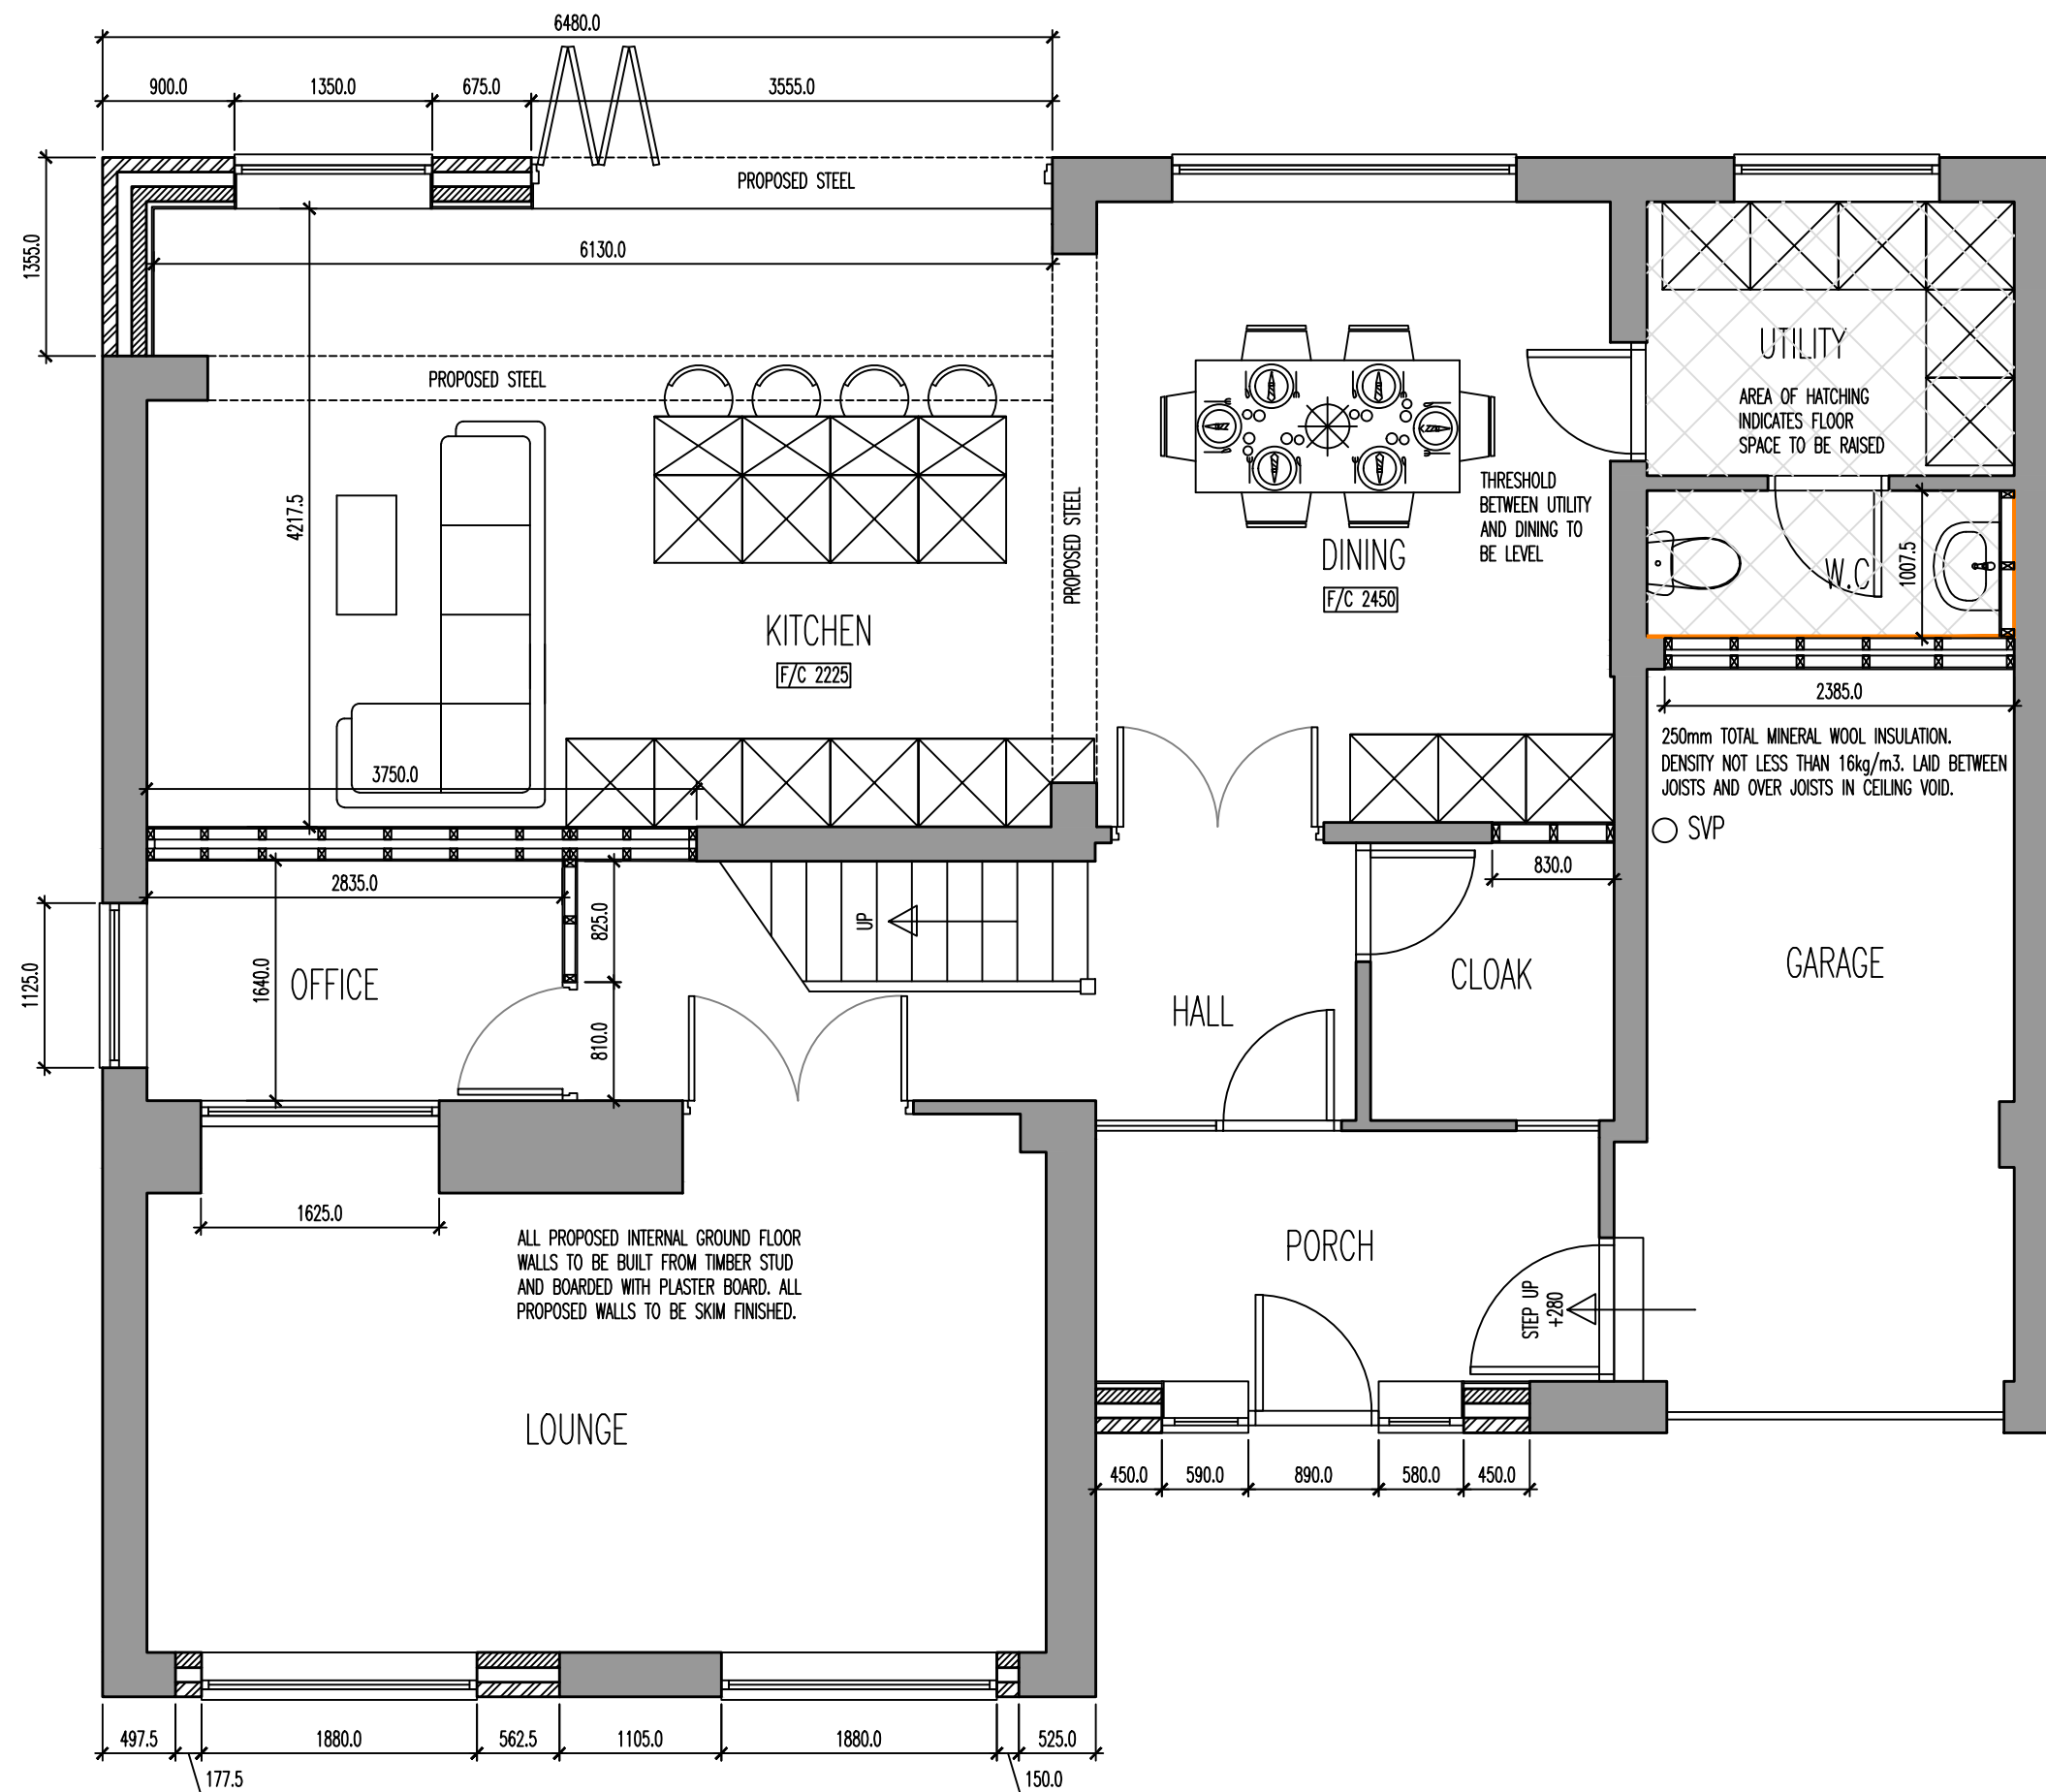

|     |             |      |    |     |
|-----|-------------|------|----|-----|
| Rev | Description | Date | By | Chk |
|-----|-------------|------|----|-----|

| Status                                           | Purpose for Issue |                          |
|--------------------------------------------------|-------------------|--------------------------|
| Survey <input type="checkbox"/>                  | Tender            | <input type="checkbox"/> |
| Construction <input checked="" type="checkbox"/> | As Built          | <input type="checkbox"/> |

Client  
Danielle Fozard-Cook and Daniel Cook  
209 Sunny Bank Road, Bury, BL9 8JU

Contract  
Proposed Double Storey Rear Extension and  
External/Internal Alterations

## Drawing Proposed Plans

|             |               |          |         |
|-------------|---------------|----------|---------|
| Drawing No. | TDS-25-196-04 | Revision | /       |
| Scales      | 1:50          | Date     | Apr '25 |
| Drawn       | ZTT           | Checked  |         |

