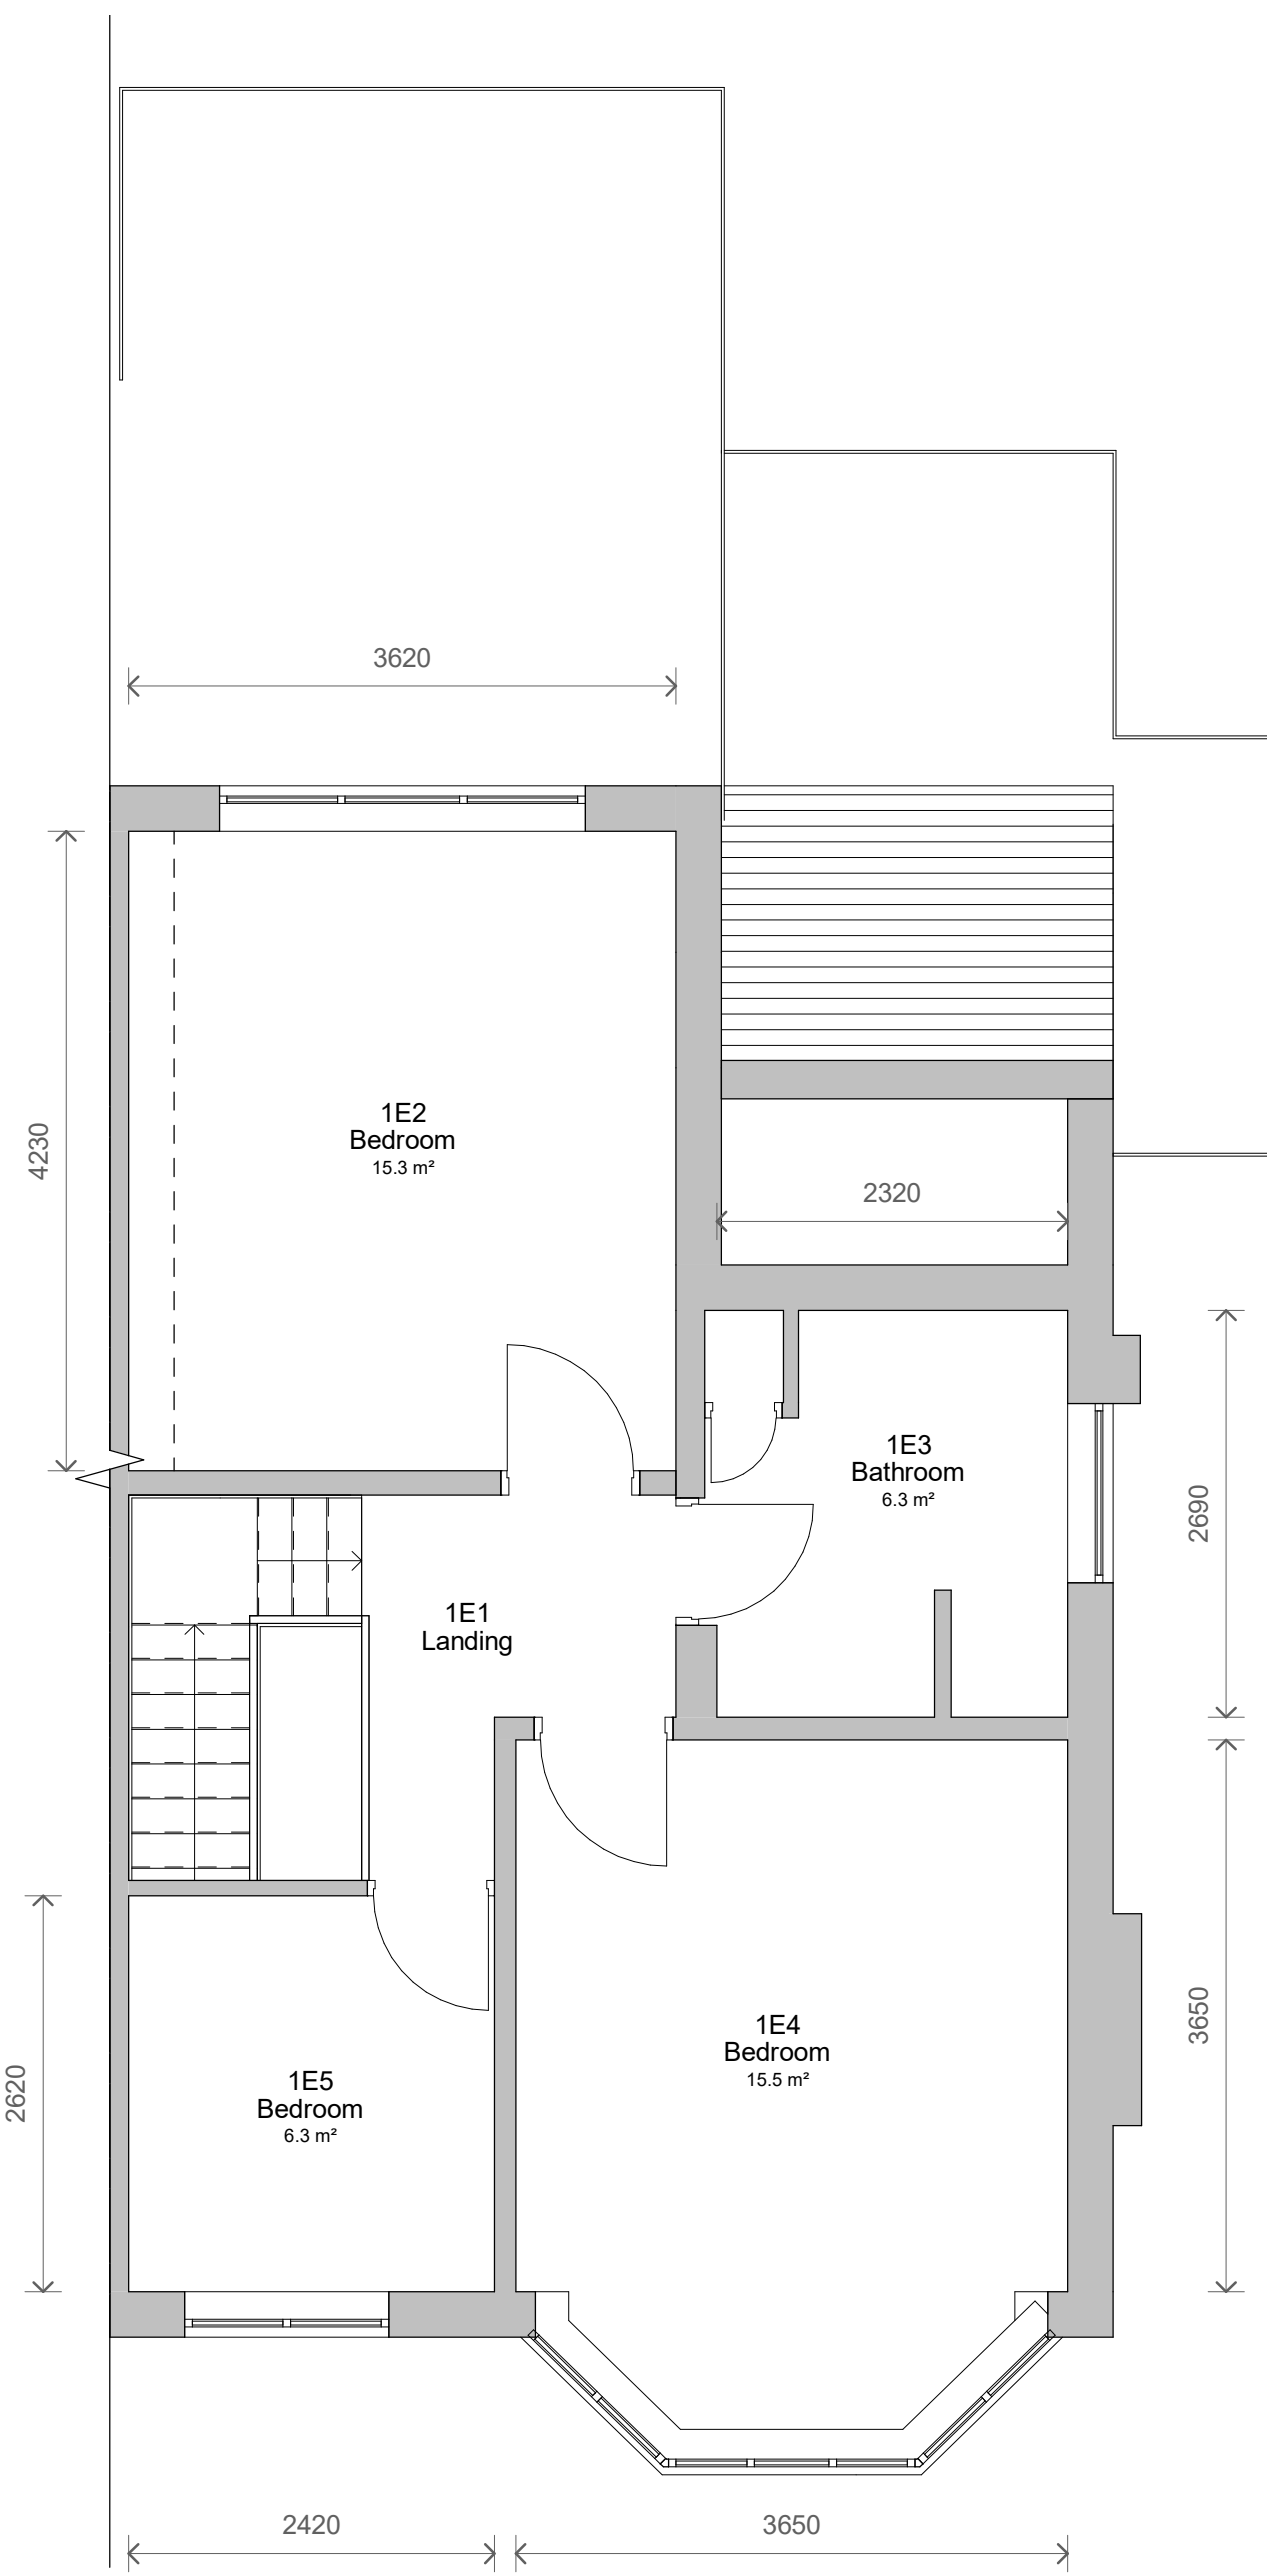
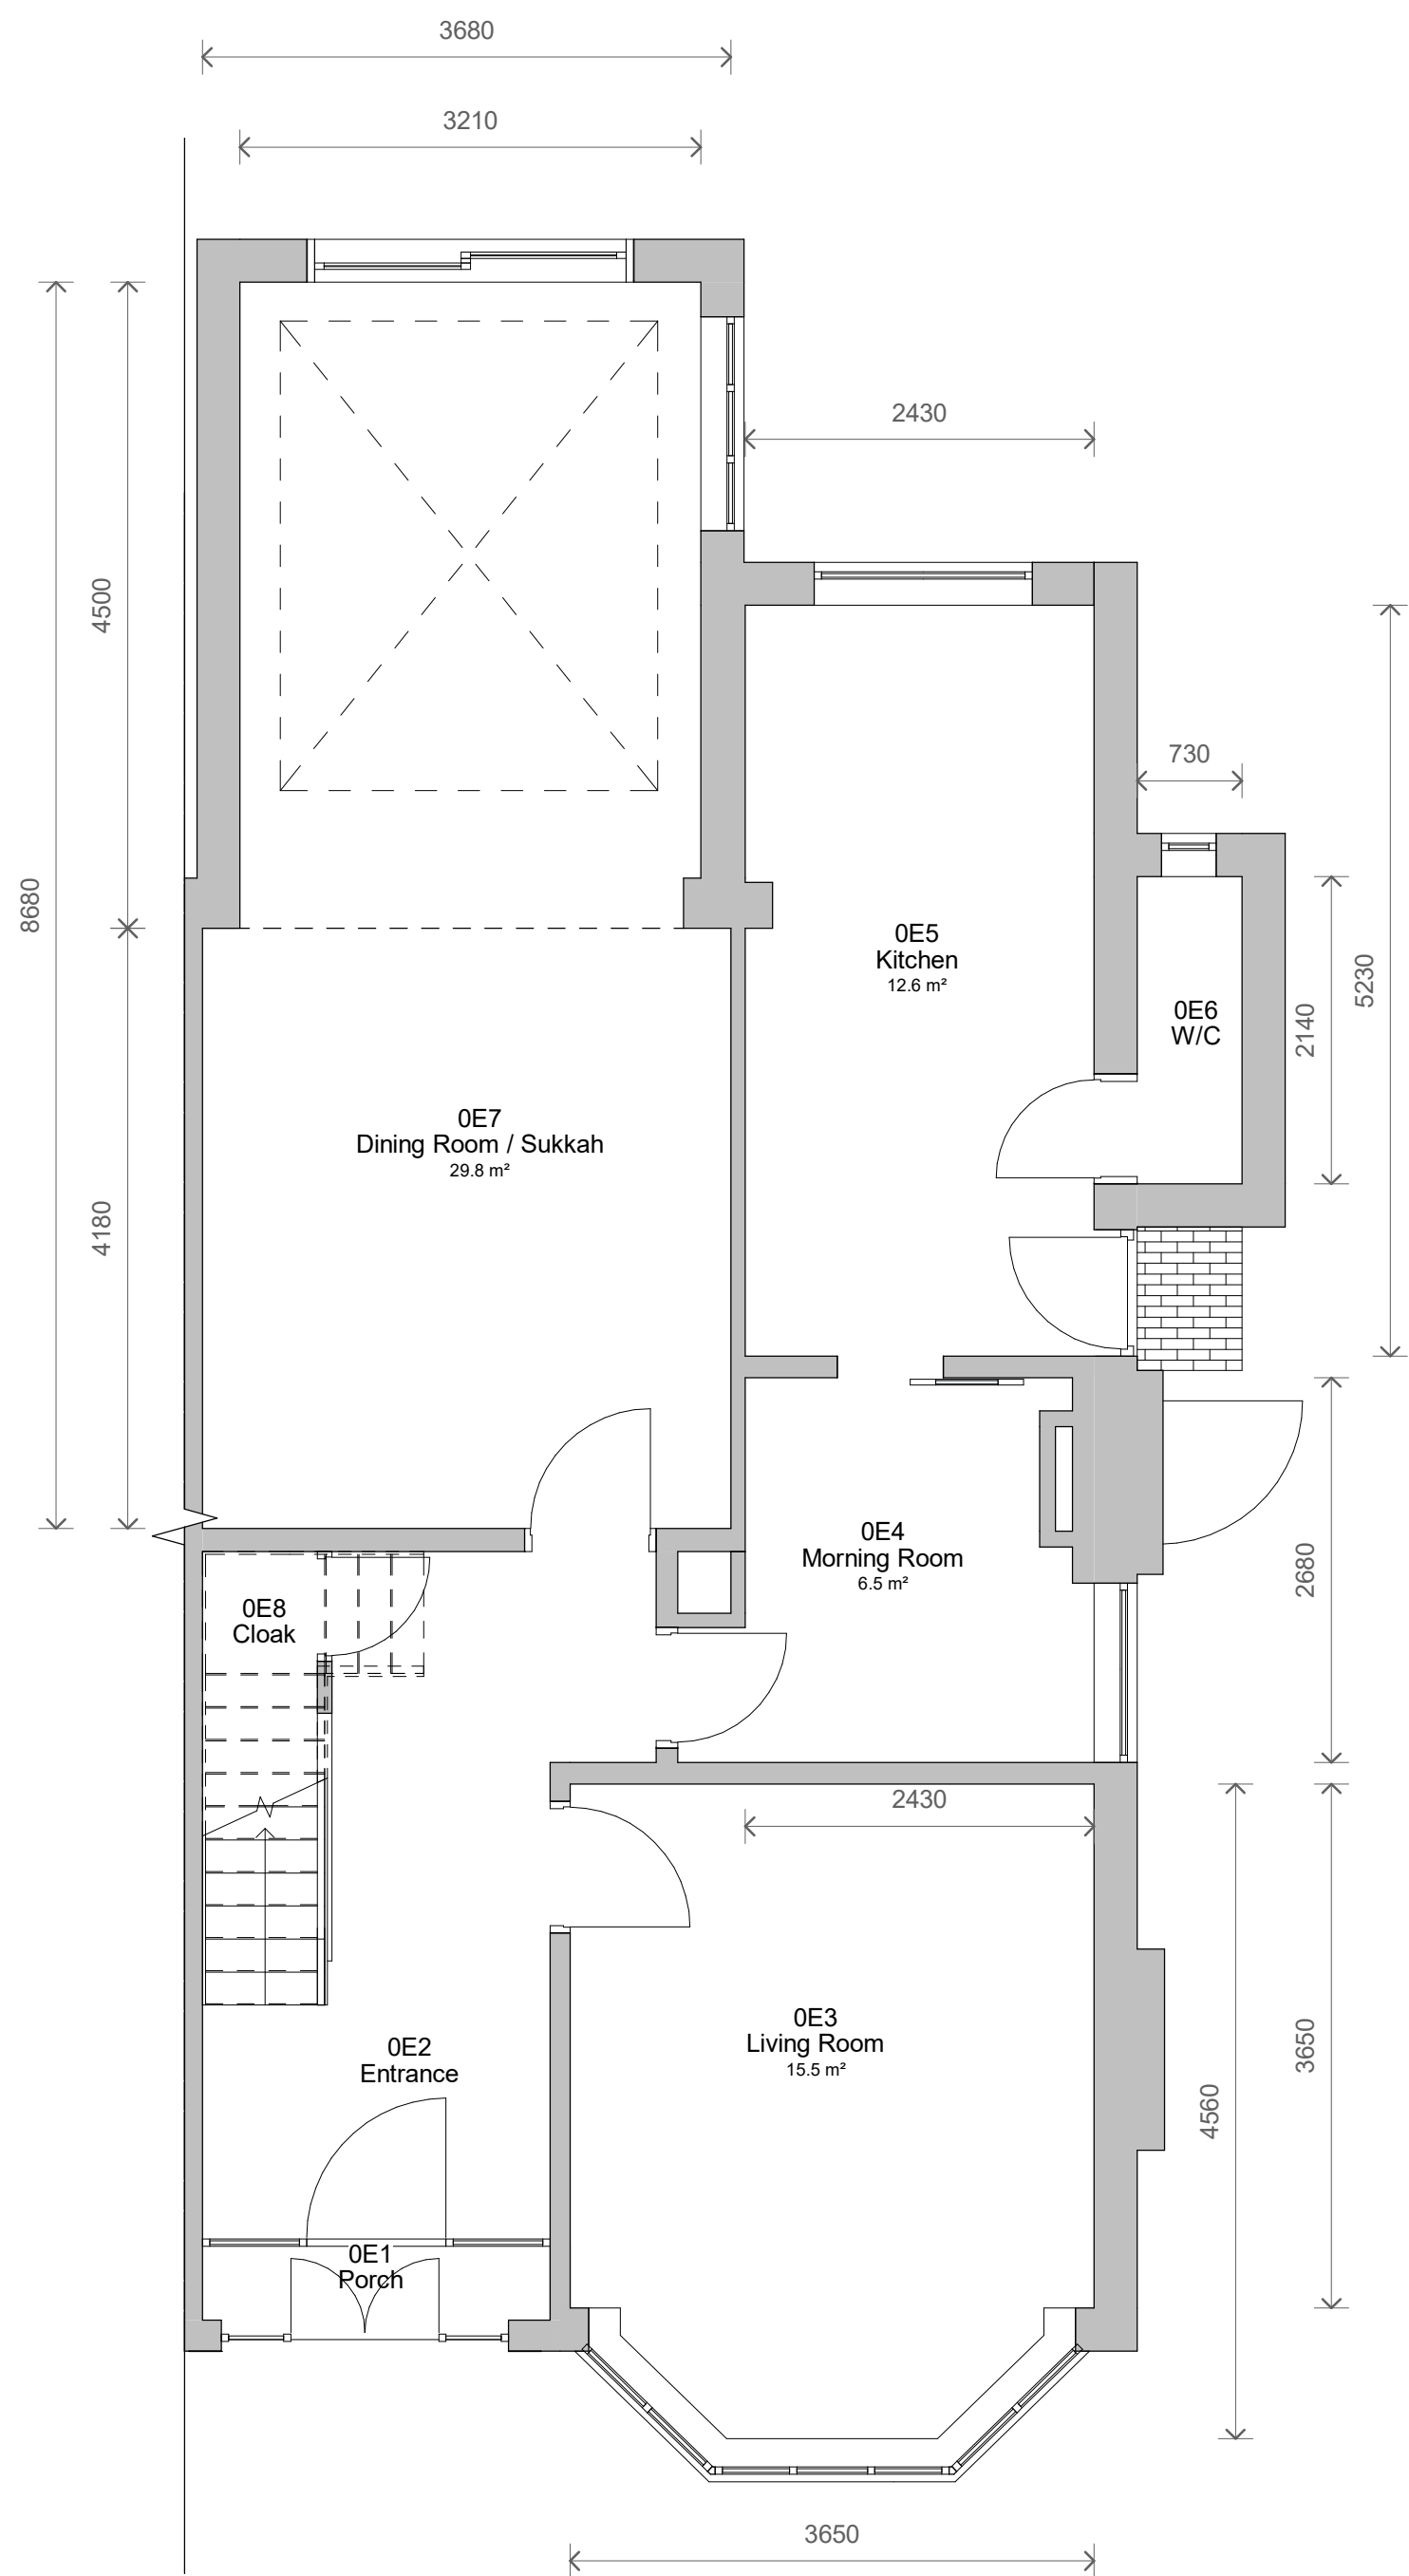
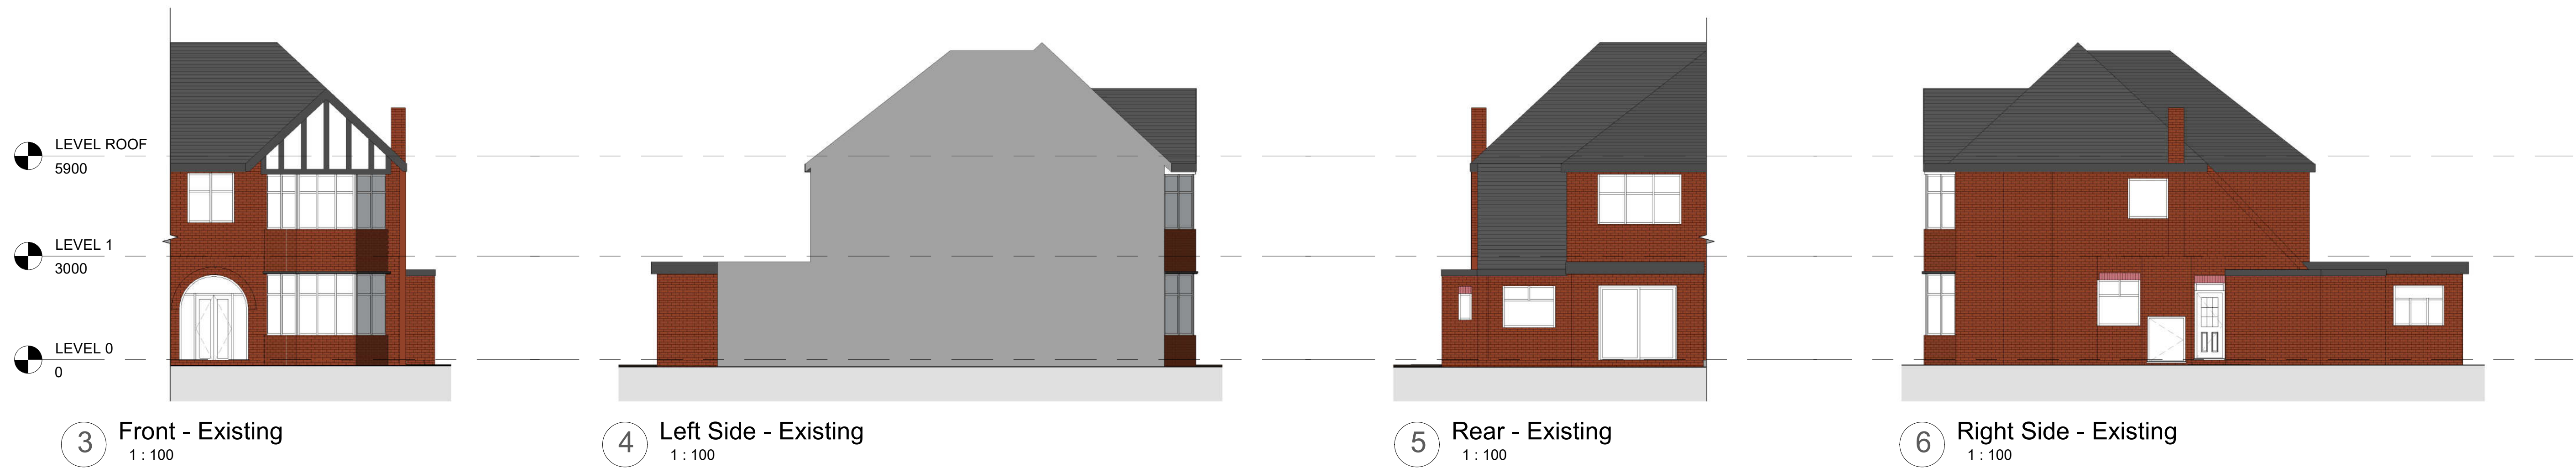


No.		Description	Date
PROJECT			
43 Hereford Drive			
TITLE			
Existing Plans and Elevations			
CLIENT			
Kornbluth			
STATUS			
DESIGN			
DRAWN BY		DATE	SCALE (@ A1)
TP		12/04/2022	As indicated
PROJECT NUMBER		DRAWING NUMBER	REV
GSS22022		002	
GOLD SKETCH			
S T U D I O S			
www.goldsketch.co.uk info@goldsketch.co.uk 0161 792 9595			
NOTES			
© COPYRIGHT. ALL RIGHTS RESERVED.			
THIS DRAWING IS NOT TO BE REPRODUCED WITHOUT PRIOR WRITTEN CONSENT.			
DRAWING TO BE USED FOR THE STATUS INDICATED ONLY. NO CONFIRMED ON SITE. ANY DISCREPANCIES TO BE REPORTED TO THE			
ALL DIMENSIONS ARE TO FACE UNLESS OTHERWISE SPECIFIED. ALL DIMENSIONS ARE TO BE IN ACCORDANCE WITH CURRENT BRITISH			
LEGISLATION, RELEVANT CODES OF PRACTICE AND BRITISH STANDARDS. ALL DIMENSIONS ON THIS DRAWING ARE IN MILLIMETERS UNLESS			
OTHERWISE STATED.			