


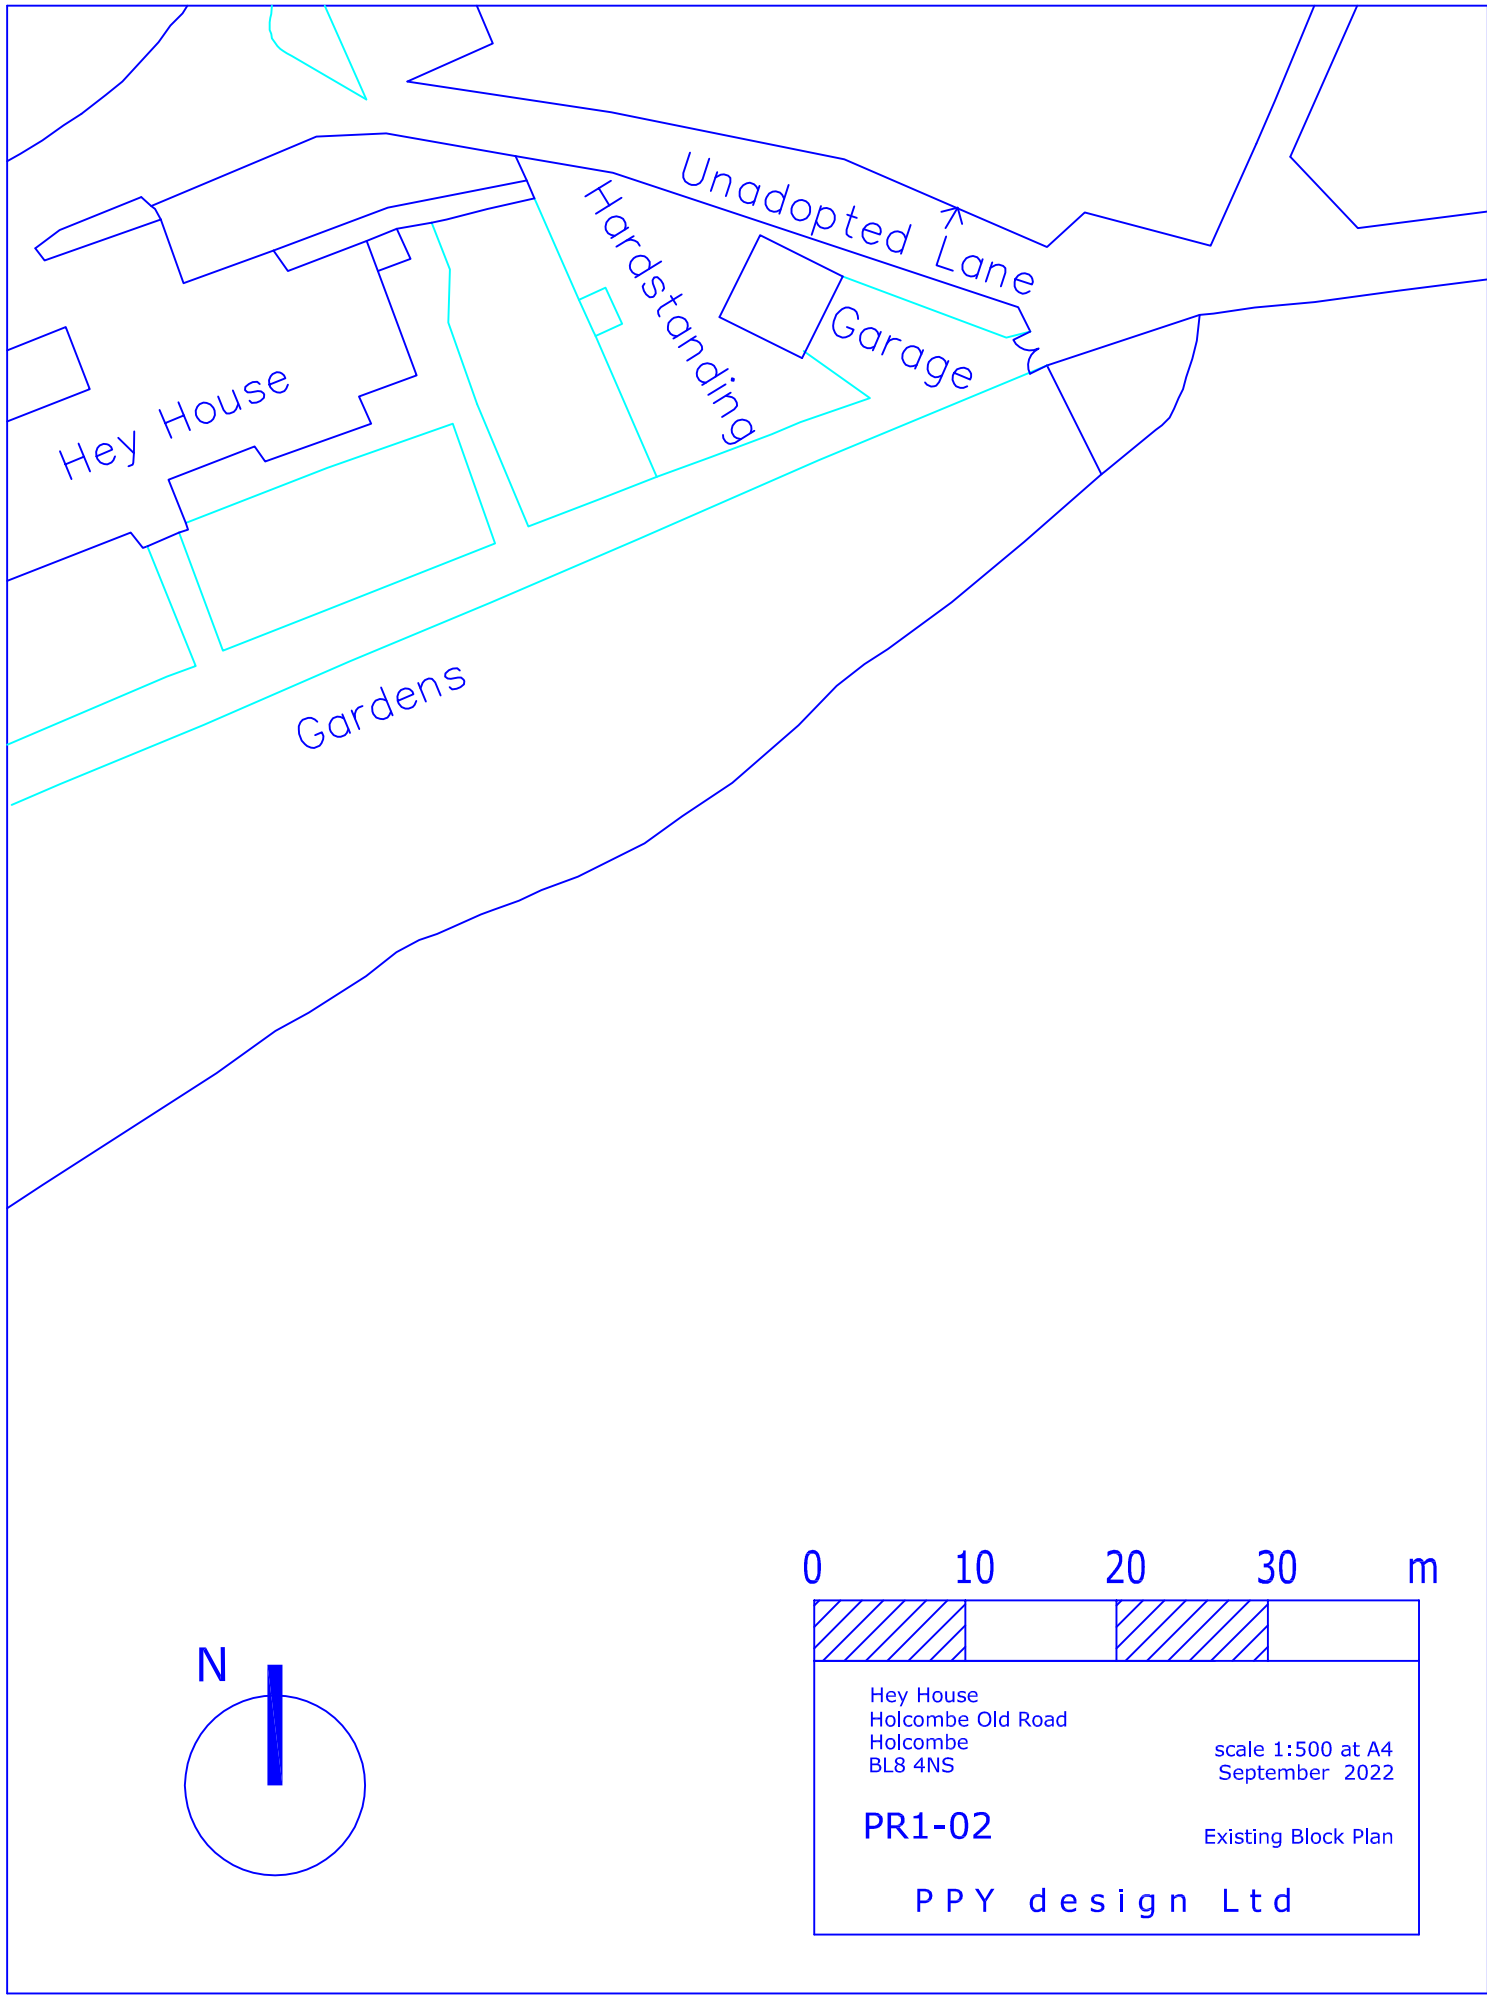


Hey House

Hardstanding

Garage

Unadopted Lane

Gardens

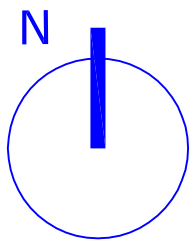

0 10 20 30 m

Hey House Holcombe Old Road Holcombe BL8 4NS	scale 1:500 at A4 September 2022
PR1-02	Existing Block Plan
PPY design Ltd	