


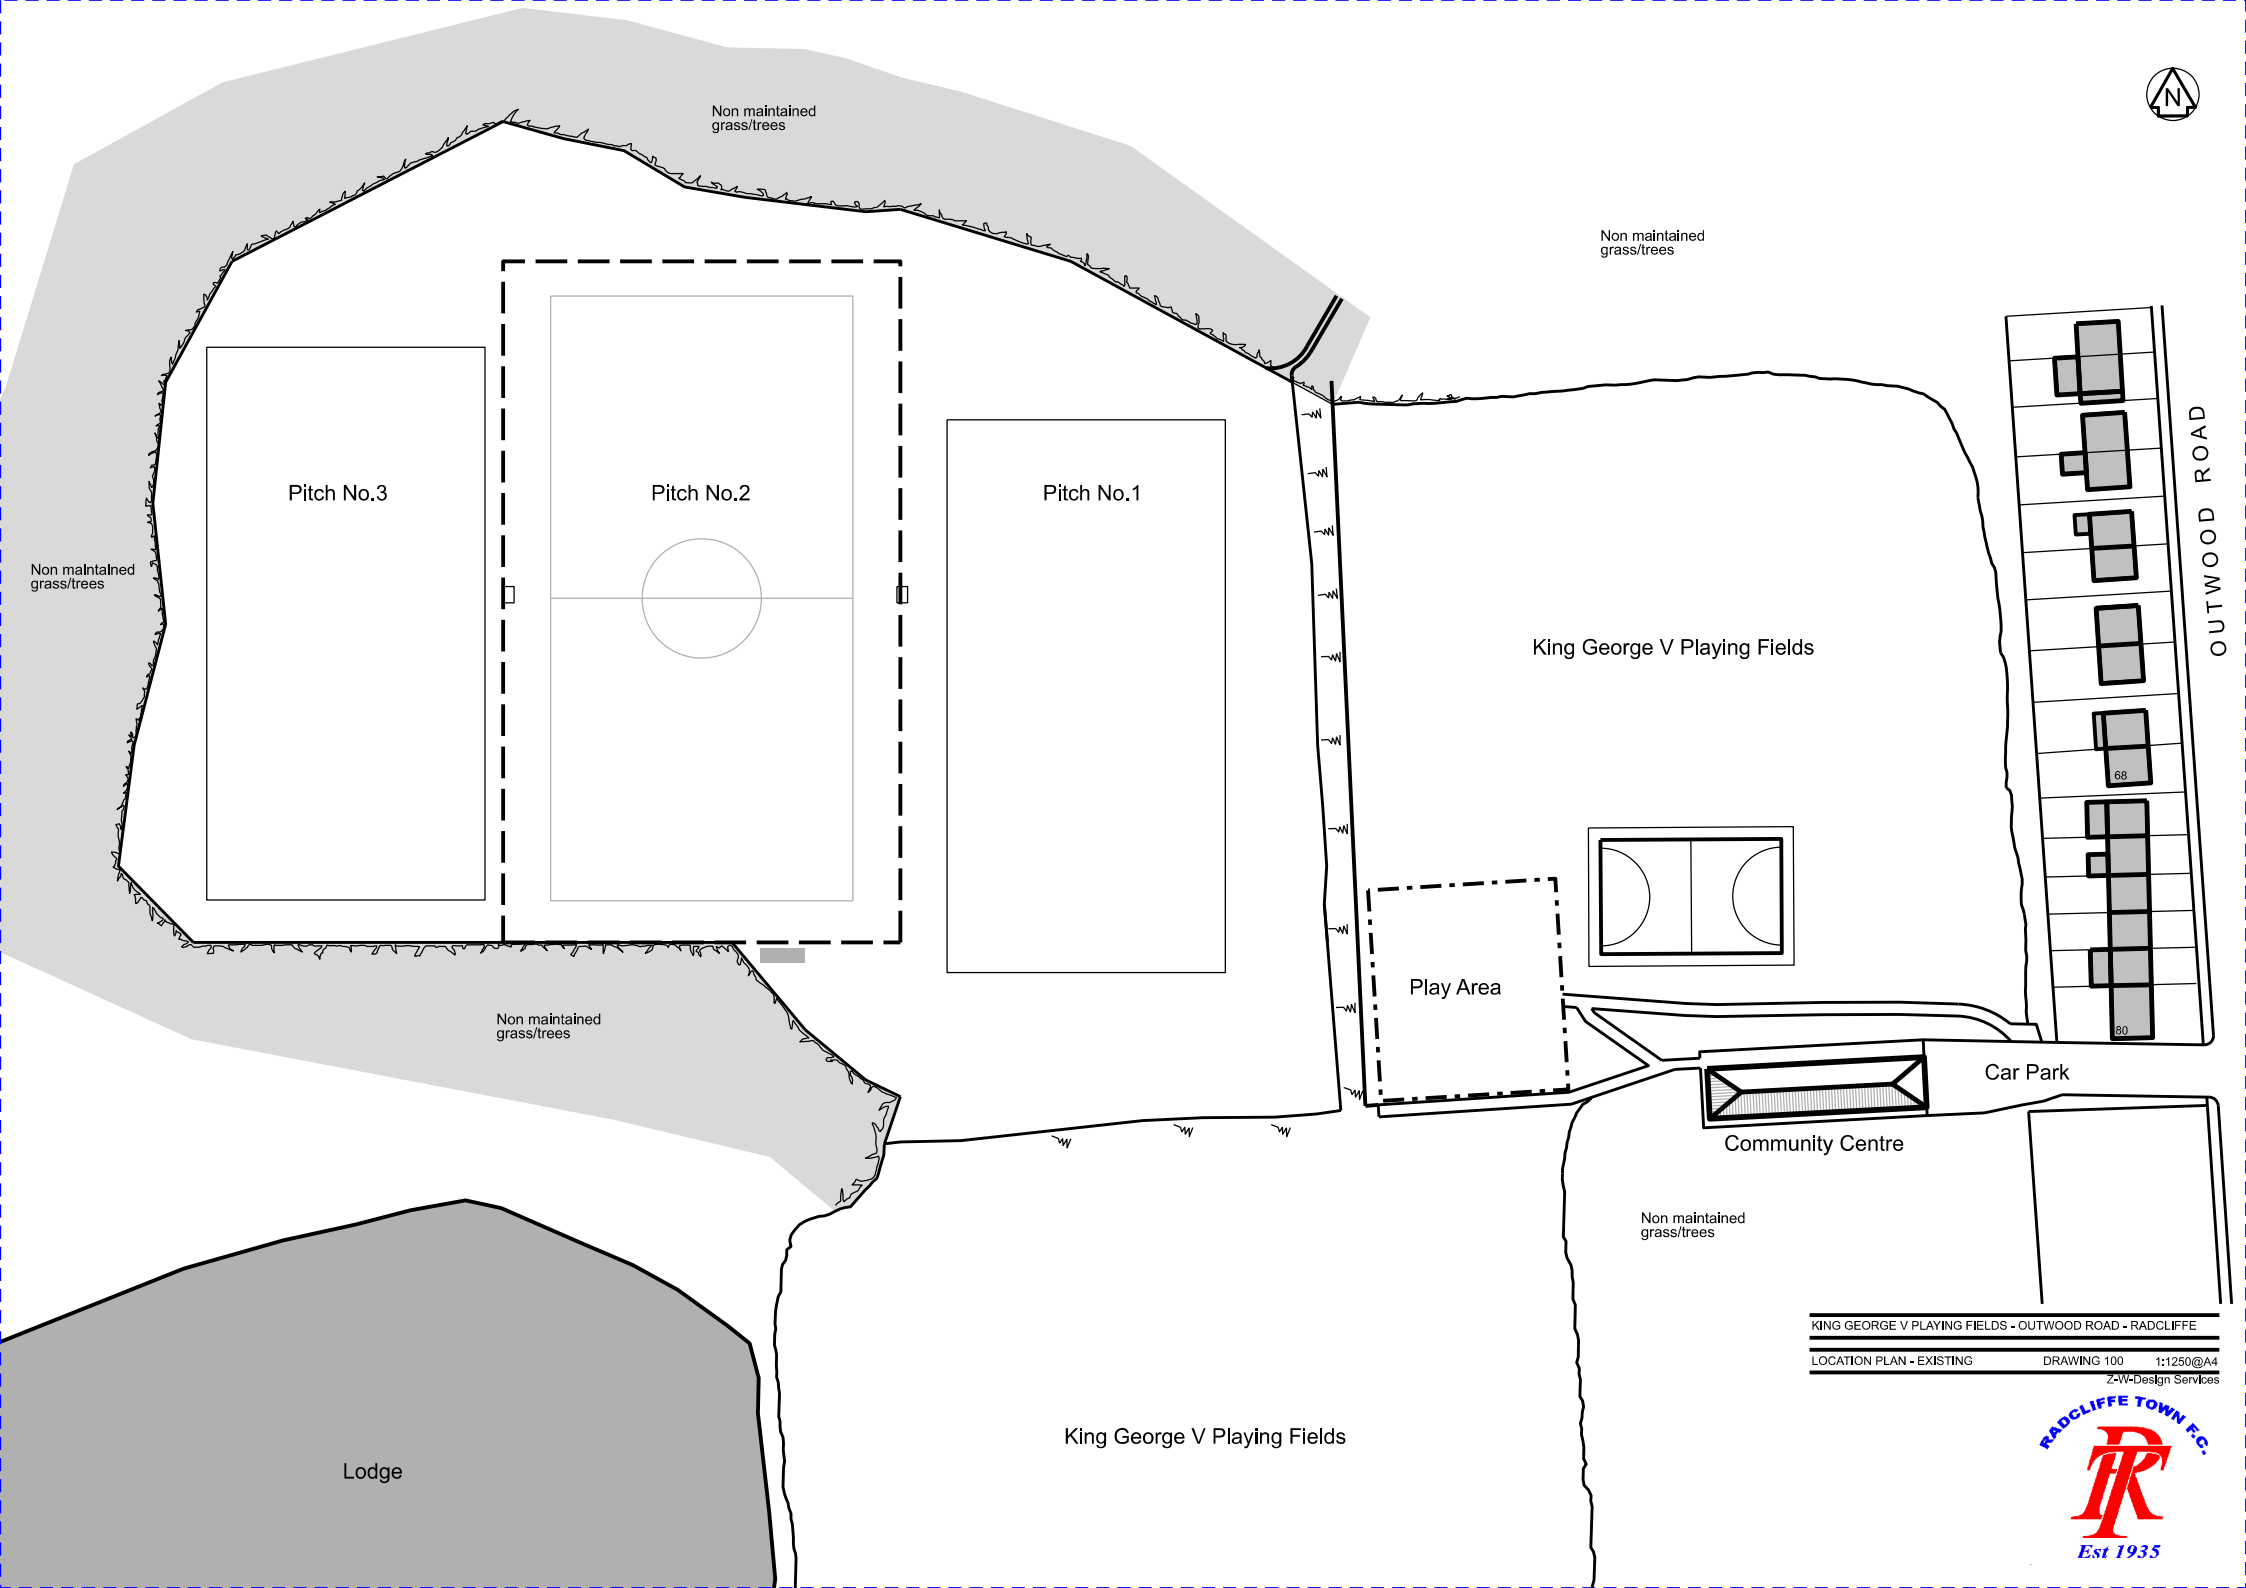

KING GEORGE V PLAYING FIELDS - OUTWOOD ROAD - RADCLIFFE
LOCATION PLAN - EXISTING DRAWING 100 1:1250@A4
Z-W-Design Services

