



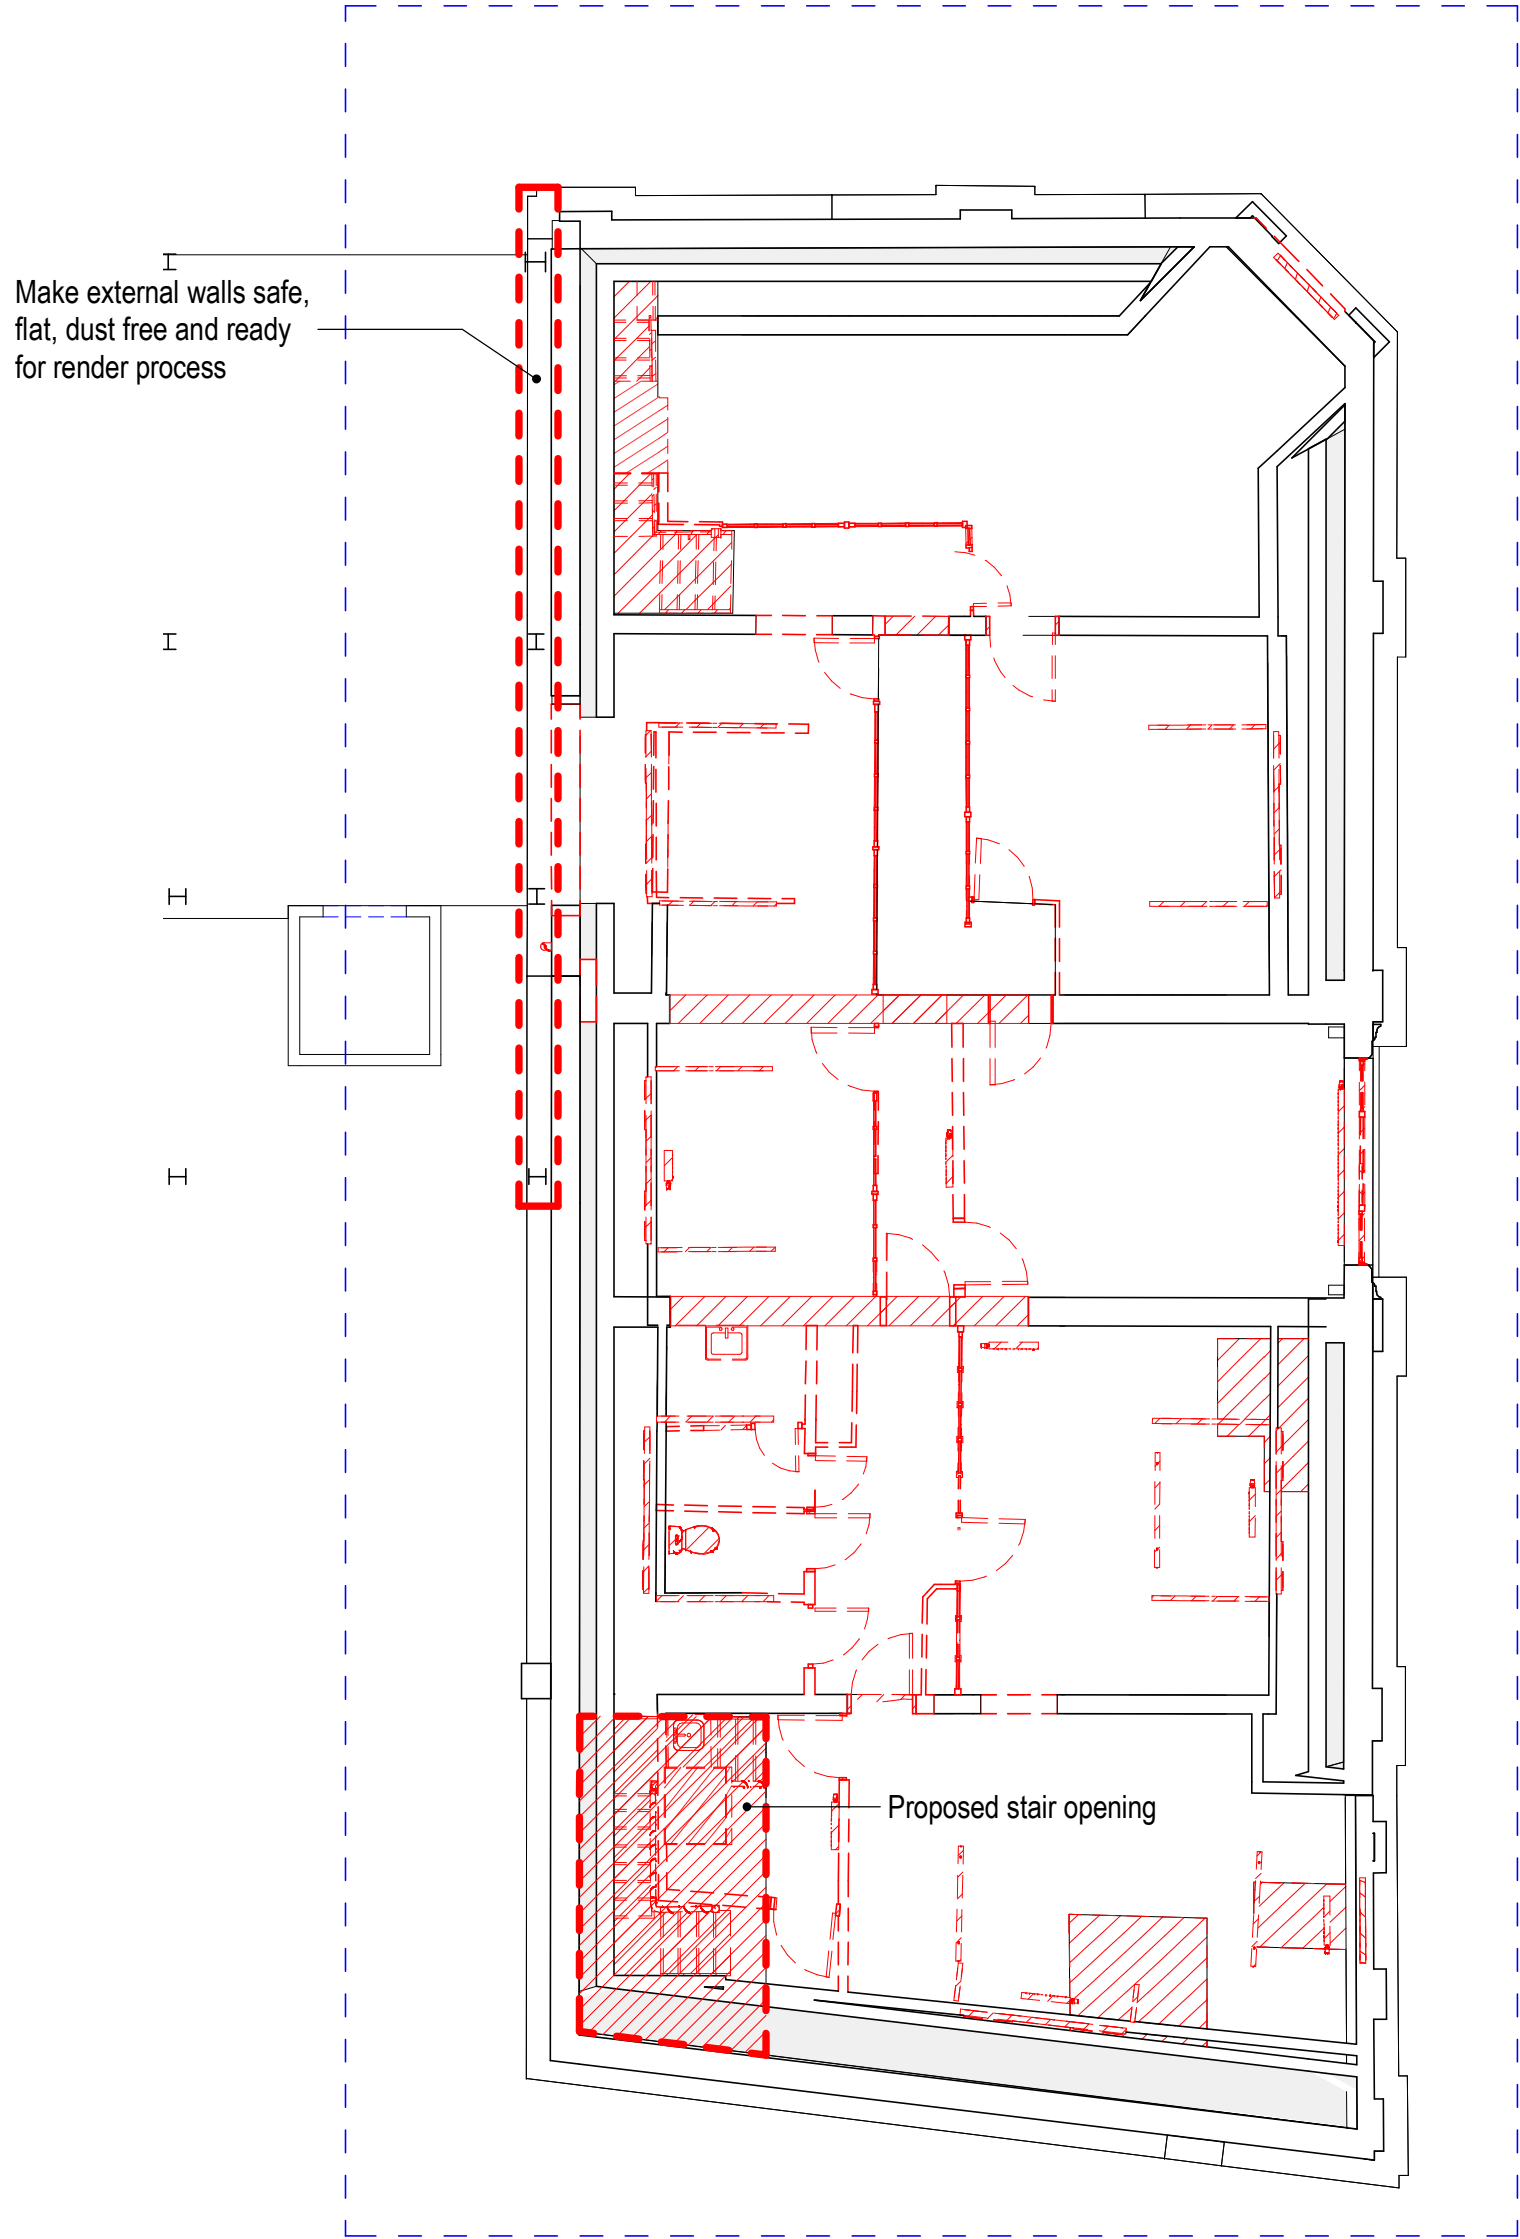

ZONE B

Level 02 - Demo

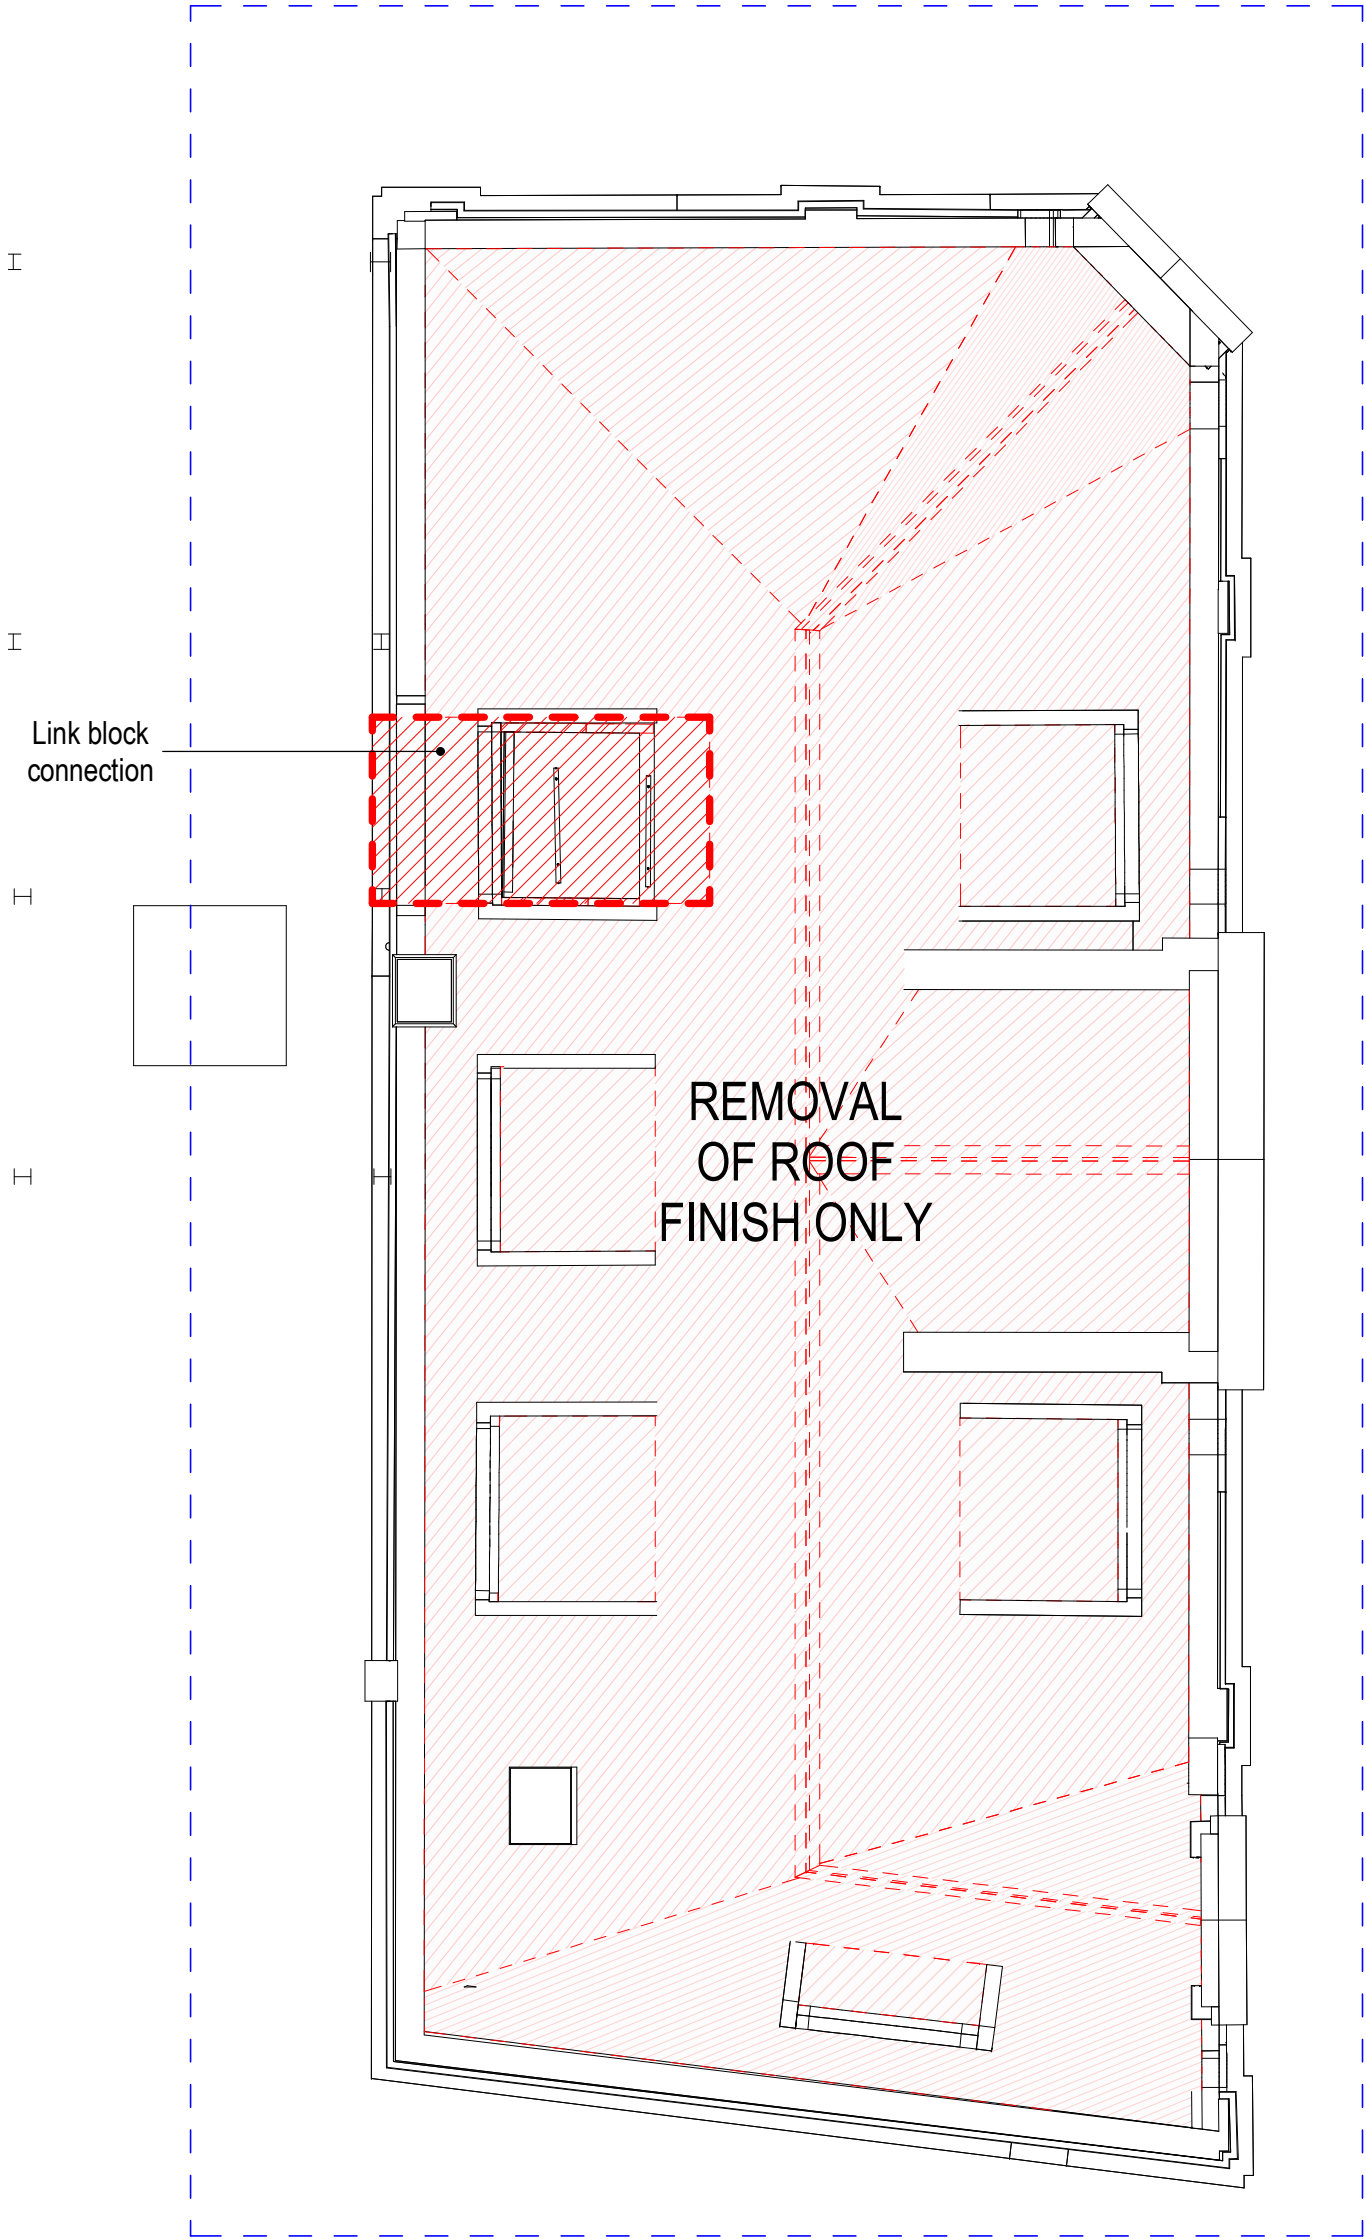

ZONE B

Roof - Demo

- EXISTING
- DEMOLISHED

- ZONE B
- Full internal strip out of Zone B back to structure
 - Trim existing timber floors as indicated for proposed stairs

Notes

The Contractor is to check all dimensions and conditions on site before commencing. Do not scale from this drawing.
This drawing remains the copyright of POZZONI Architecture Ltd.

Scale Bars			
TO BE USED ONLY AS GUIDANCE			
1:100	mm	1000	3000 5000
1:200	mm	5000	8000
1:500	M	5	15 25
1:1250	M	10	30 50 70

KEYPLAN

P06	Issued for Planning.	DY	23.02.23
P05	Stage 3 issue	AT	14.10.22
P04	General Layout Updates	AT	09.09.22
P03	General updates to comments	LM	12.08.22
P02	Roof demolished	LM	29.07.22
P01	Additional detail shown.	LM	24.06.22
Rev	Description	By	Date

Client: Vinci Construction UK Ltd

Job: Radcliffe Market Chambers & Basement

Drawing: Demolition Plan - Level 02 & Roof

Issue Ref: P5860_1158 Rev: P06
Title: RADHUB- PAL- ZZ- 02- DR- A-1158

Date: 02/17/22	Scale: 1 : 100	@ A2
----------------	----------------	------

3D CoOrd	2D CoOrd	Approved
	DAS	DAS

Project Status	Planning	Tender	Construction
	Design	Contract	As Built

pozzoni

Woodville House
2 Woodville Road
Altrincham
WA14 2FH

+44 161 928 7848
www.pozzoni.co.uk
architects@pozzoni.co.uk