



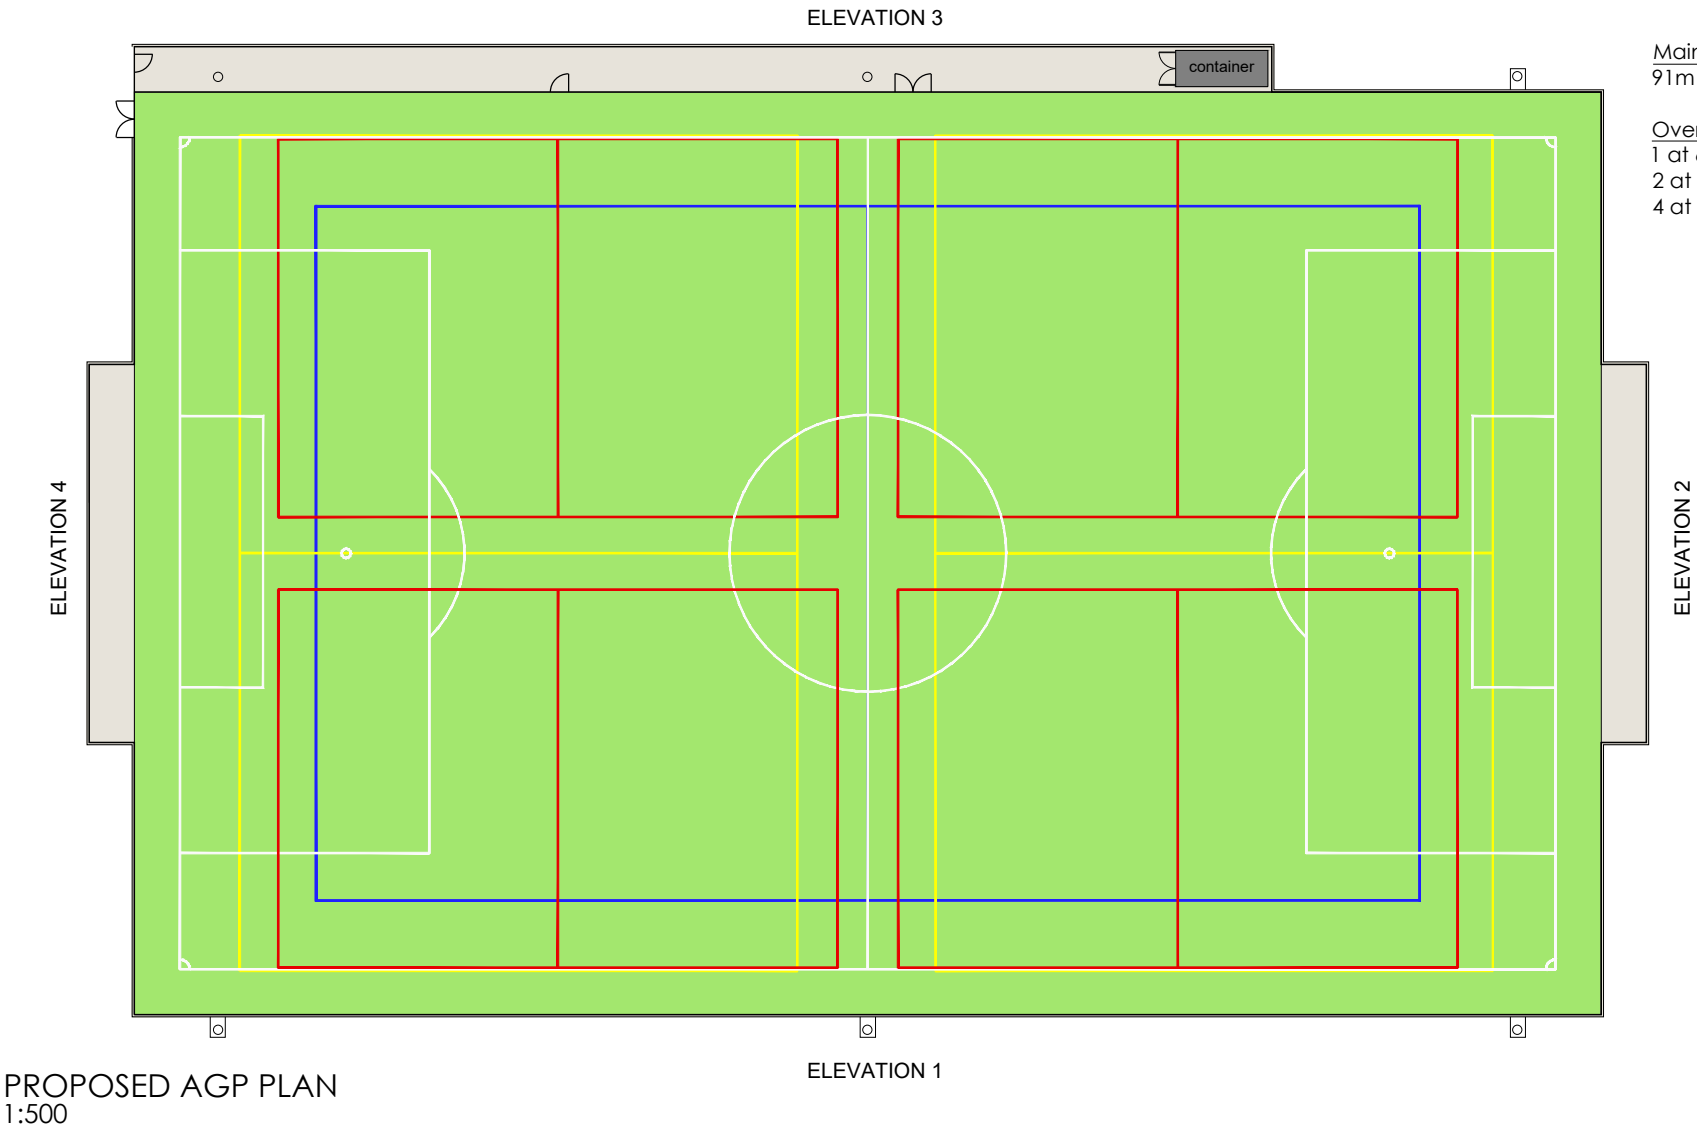


Main Pitch Size:
91m x 55m (Full size - White)

Over Markings
1 at 64m x 46m (U11/U12, 9v9 - Blue)
2 at 55m x 37m (U9/U10, 7v7 - Yellow)
4 at 37m x 27m (U7/U8, 5v5 - Red)

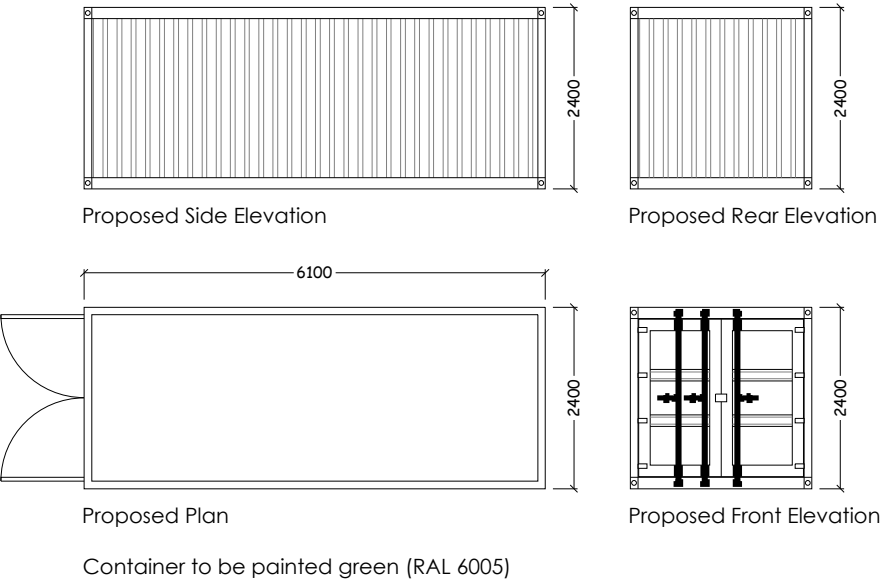

PROPOSED CONTAINER PLAN & ELEVATIONS
1:100

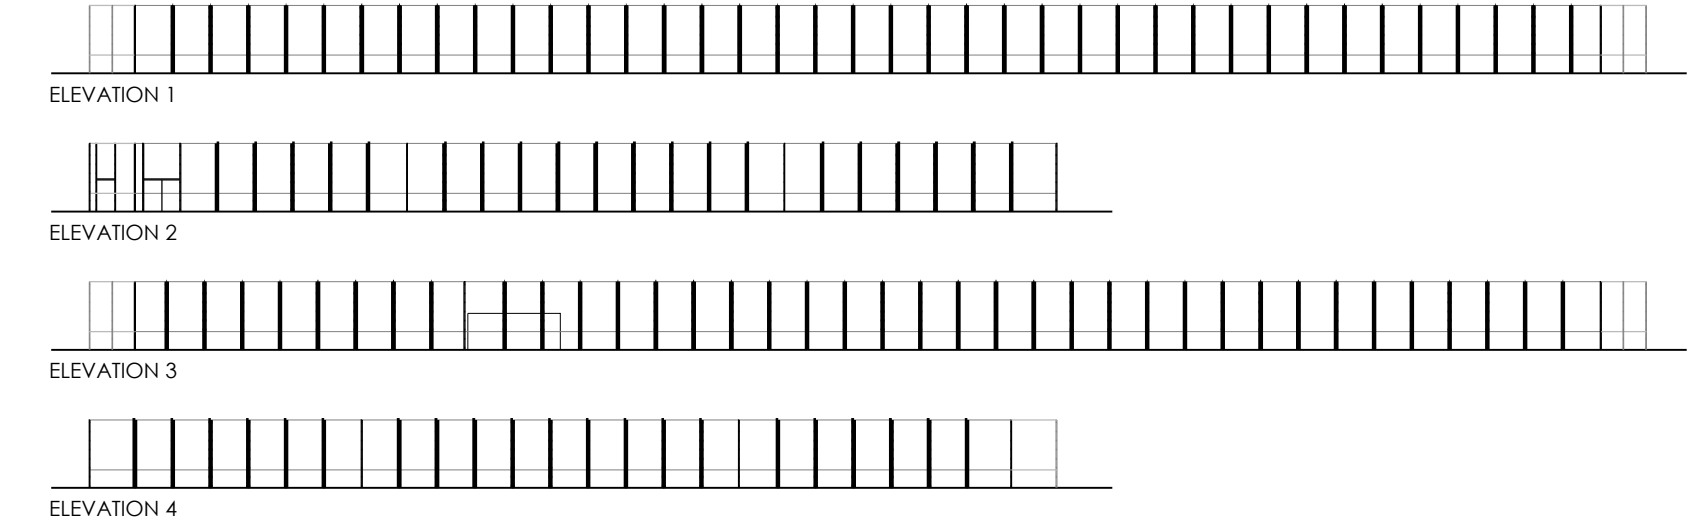

PROPOSED AGP FENCE ELEVATIONS
1:500



PROPOSED FENCE ELEVATION
1:100

Copyright Notice: This drawing is the copyright of Steve Wells Associates and shall not be reproduced without permission. © 2023	Project Proposed AGP and Pavilion Extension Top Park, Bolton Road West Ramsbottom, Bury BL0 9PE		Client Bury Council	
			Dwg. Title Proposed AGP Details	
	Dwg. Purpose Planning	No.	Revision / Issue	Date

STEVE WELLS ASSOCIATES
making sport happen

Churchill House, Mill Hill, Pontefract, West Yorkshire,
WF8 4HY t : 01977 797258 e: mail@stevewells-associates.com

Dwg. No. 205-087-1008		Rev.	
Scale 1:100, 1:500 @ A3	Date August 2023		
Drawn by GSB	Checked DKW		