




3 Front - Proposed
1 : 100




4 Left Side - Proposed
1 : 100




5 Rear - Proposed
1 : 100

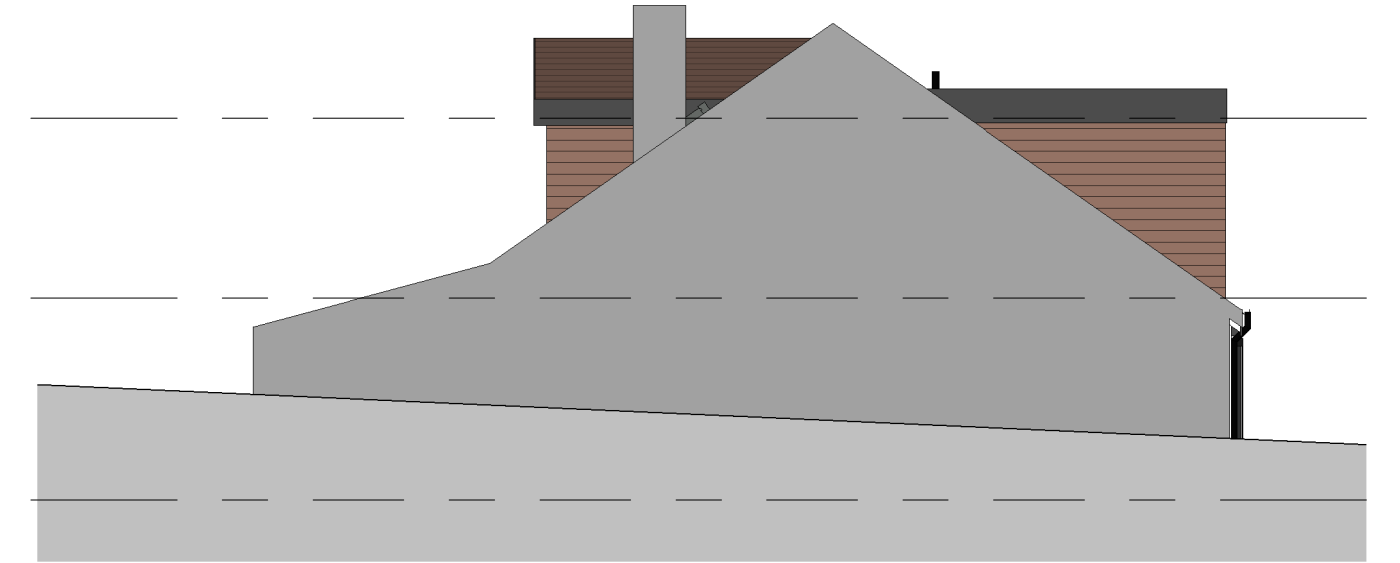


6 Right Side - Proposed
1 : 100

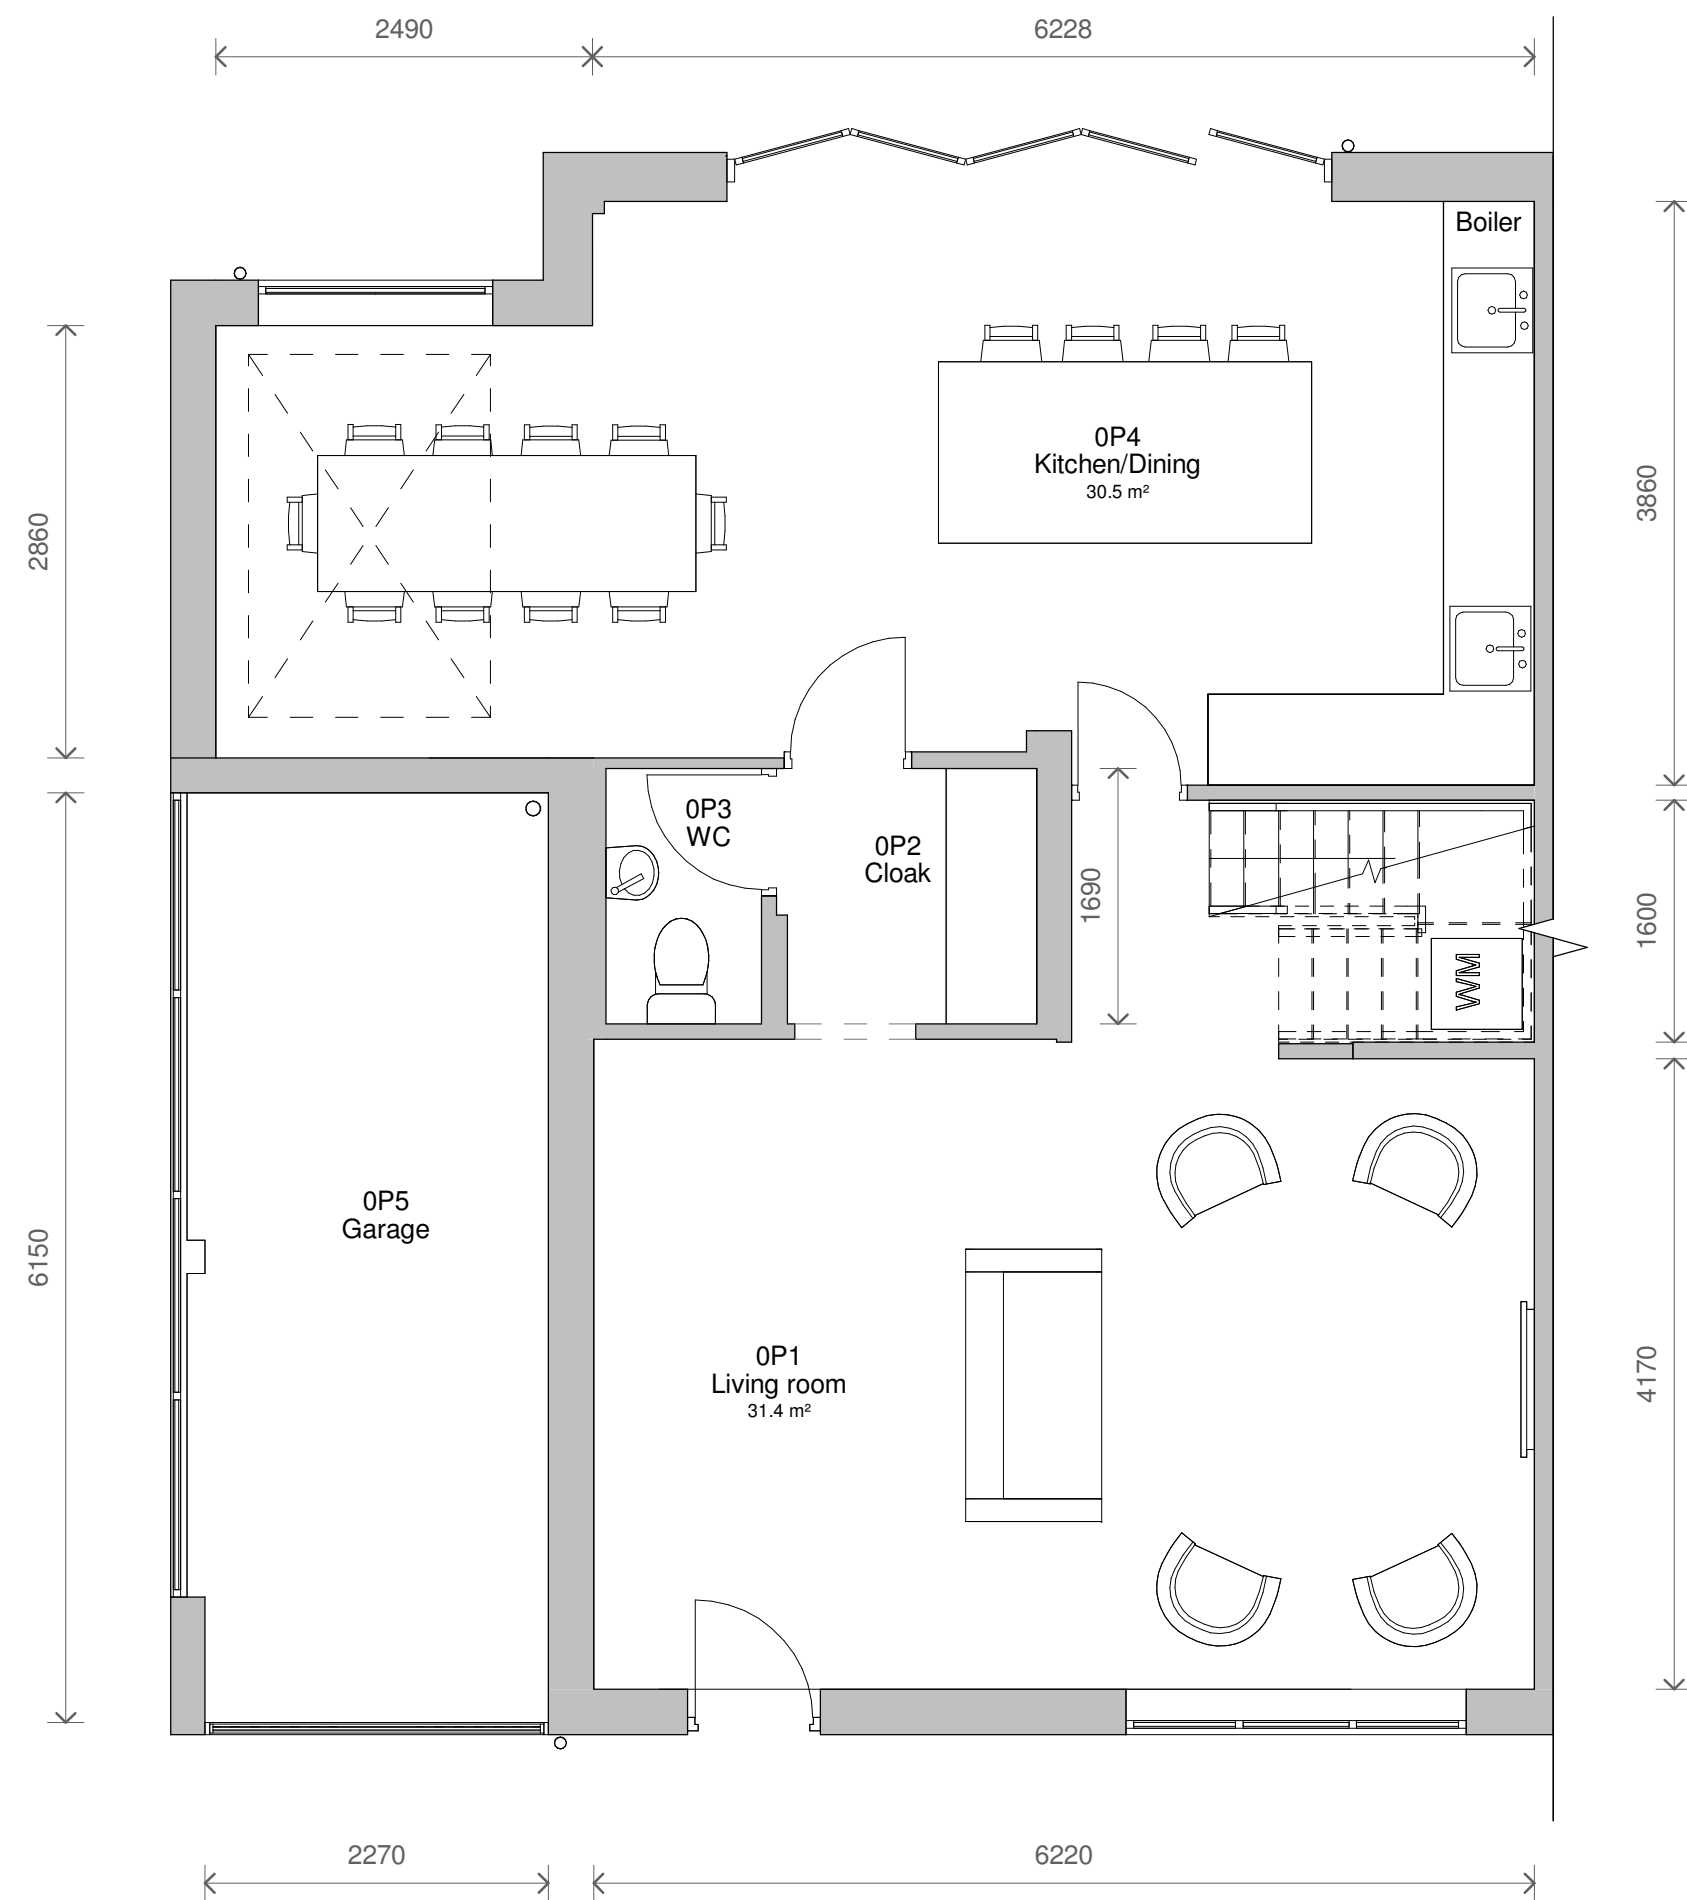

1 Level 0 - Proposed
1 : 50

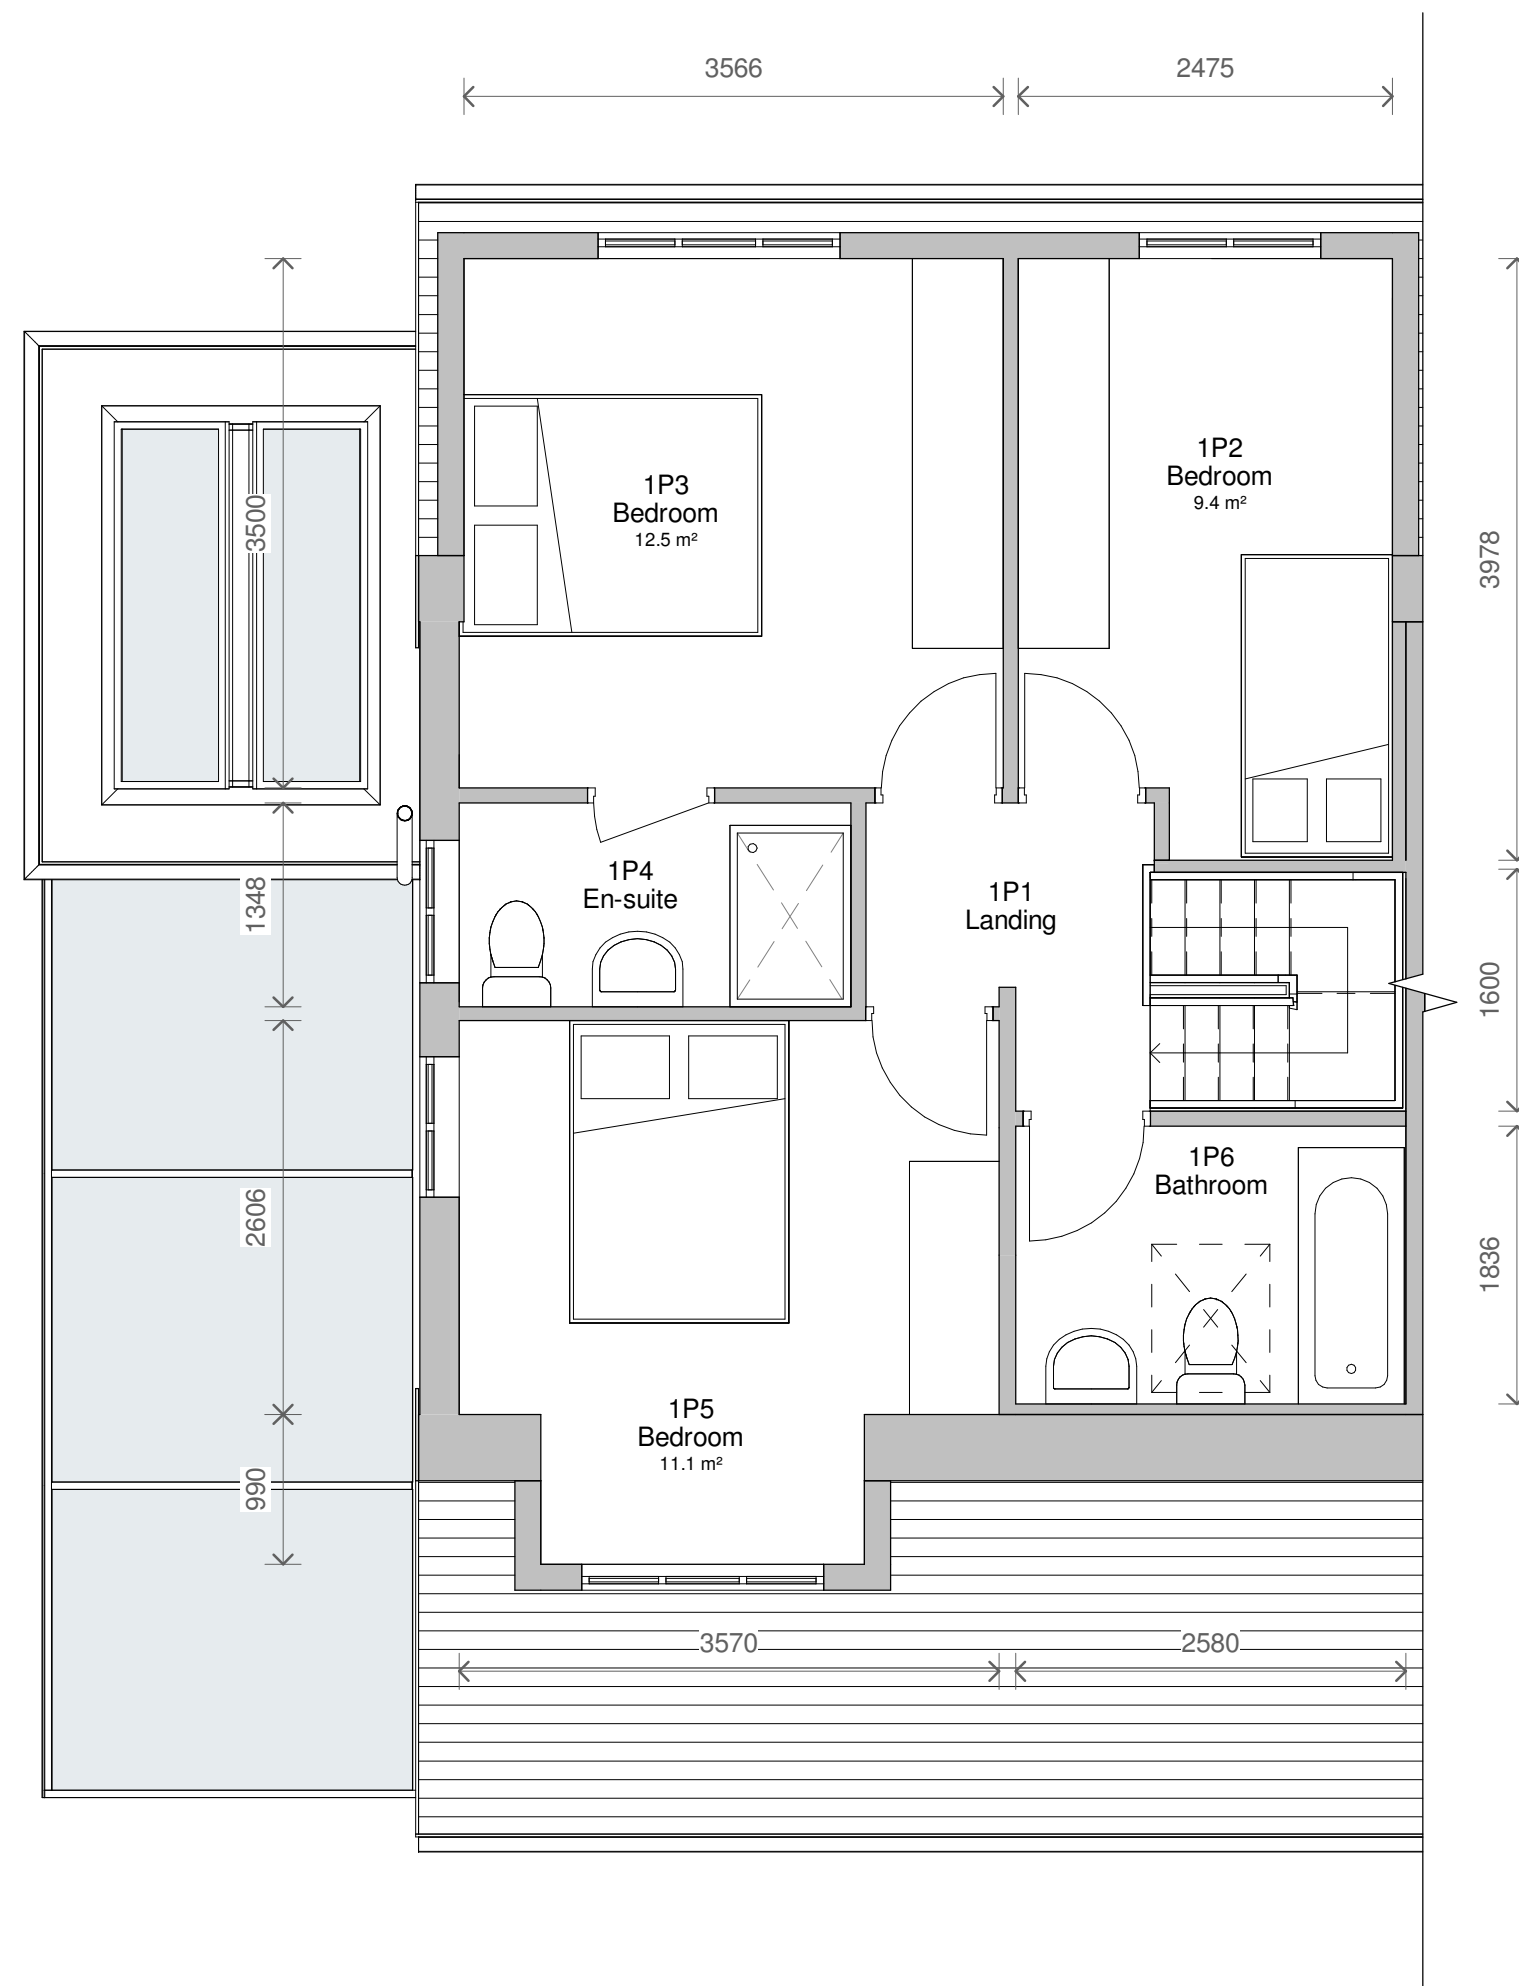

2 Level 1 - Proposed
1 : 50

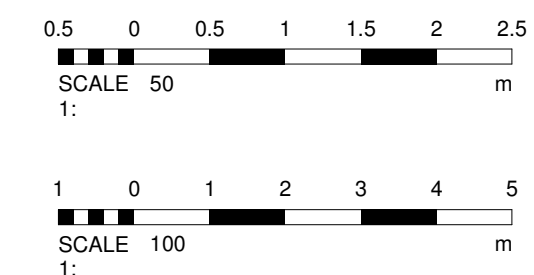

2	Door added	19/10/2023
1	Revised Plans	12/10/2023
No.	Description	Date

PROJECT		15 The Downs	
TITLE Proposed Plans and Elevations			
CLIENT Edelstein			
STATUS DESIGN			
DRAWN BY SG		DATE 30/08/2023	
		SCALE (@ A1) As indicated	
PROJECT NUMBER GSS23083		DRAWING NUMBER 003	
		REV 2	
GOLD SKETCH			
S T U D I O S		www.goldsketch.co.uk info@goldsketch.co.uk 0161 792 9595	
NOTES ©COPYRIGHT: ALL RIGHTS RESERVED. NO PARTING MUST BE REPRODUCED WITHOUT WRITTEN CONSENT. DRAWING TO BE USED FOR THE STATUS INDICATED ONLY. ANY DISCREPANCIES NOT TO BE REPORTED AND CONFIRMED ON SITE. ANY DISCREPANCIES TO BE REPORTED TO THE ARCHITECT IMMEDIATELY. ALL DIMENSIONS ARE TO FACE UNLESS OTHERWISE STATED. ALL WORK AND MATERIALS TO BE IN ACCORDANCE WITH CURRENT BUILDING REGULATION, RELEVANT CODES OF PRACTICE AND BRITISH STANDARDS. ALL DIMENSIONS ON THIS DRAWING ARE IN MILLIMETRES UNLESS OTHERWISE STATED.			